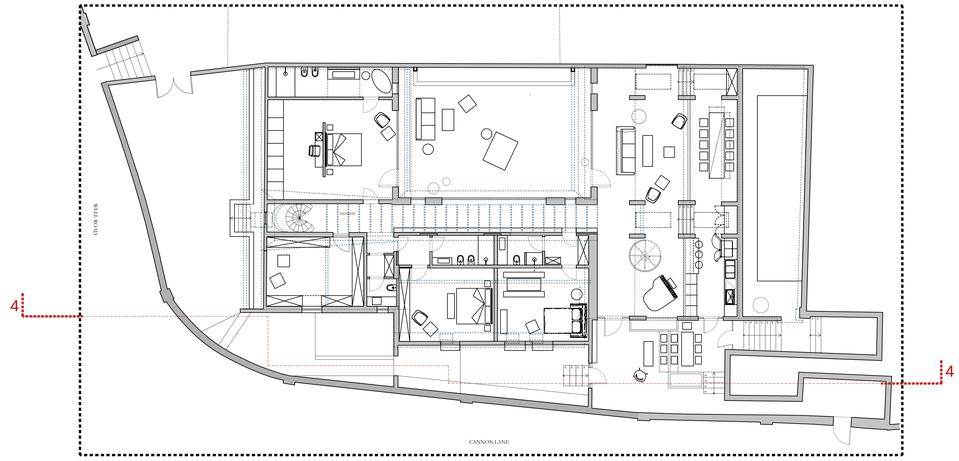

K / A-K KEYPLAN
SCALE 1:111

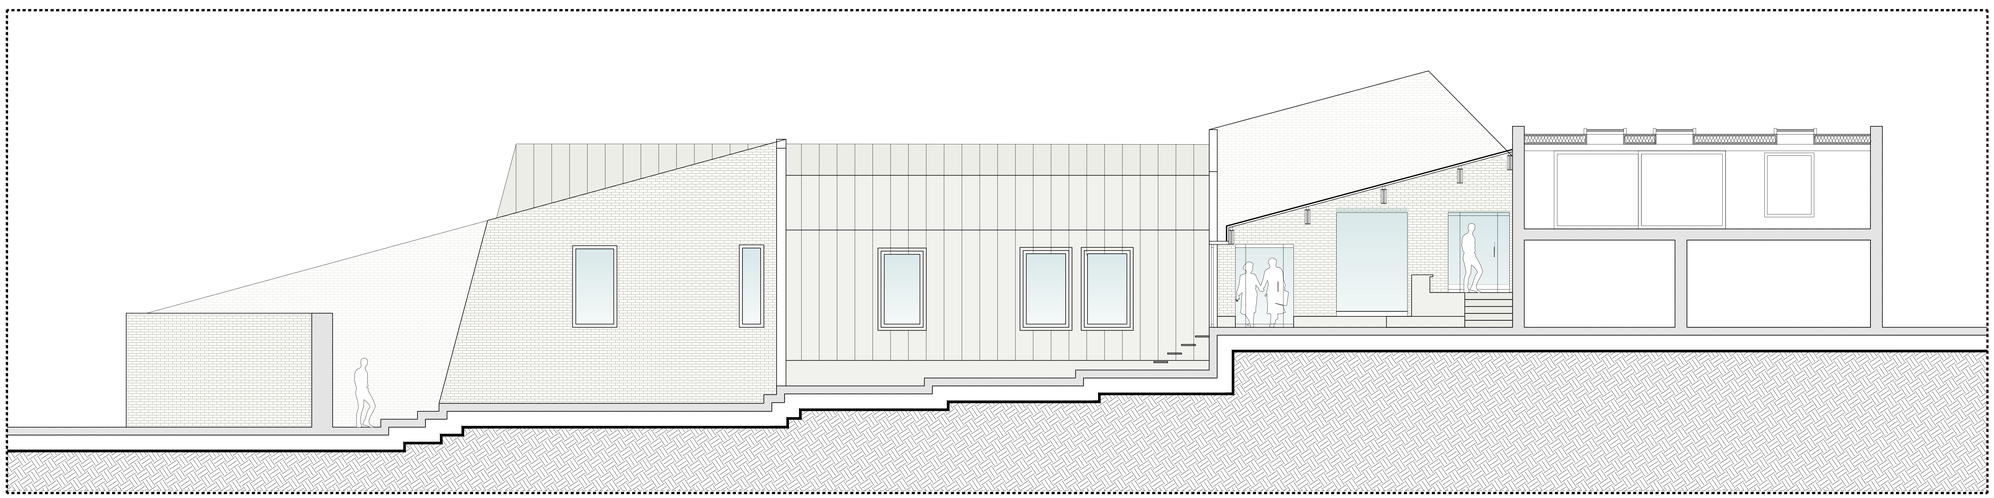

4 / A-EL PROPOSED ELEVATION
SCALE 1:50

LEGENDA

ARCHITECTURAL DIMENSIONS (F.F.L)

SYMBOLS

FLOOR LEVEL	SKY WINDOWS SIZE
FINISHED PAVING LEVEL	SECTIONS
FINISHED CEILING LEVEL	ELEVATIONS
FINISHED WALL LENGHT	
DOORS SIZE	MAIN ACCESS
WINDOWS SIZE	SECONDARY ACCESS

Project:
11 Cannon Lane |Hampstead |London

SERENA MIGNATTI

Drawing title:	Date:	Scale:	Drawn by:	Revision:	Drawing Number:
PROPOSED ELEVATION N°4	30.04.2024	1:50	S.M	02	A204_SM_DD_P_1

The copyright of this schedule / drawing remains with the Architect. No part of this schedule / drawing may be reproduced in any form or by any means without the written permission of **Serena Mignatti Architects.**

ARCHITECTURE | INTERIOR DESIGN | EXHIBITION - DIRECT CONTACT | (+39) 3491456232 - S.MIGNATTI@SERENAMIGNATTI.COM - WWW.SERENAMIGNATTI.COM
ROME | VIA FRINCIPE UMBERTO 77 FIN (+39) 06 488 5 426 - NEW YORK | 11 BROAD STREET | FIN (+1) 212 655 9590 - DOHA | TOWER 27 PORTO ARABIA | FIN (+974)66481 MOUZA