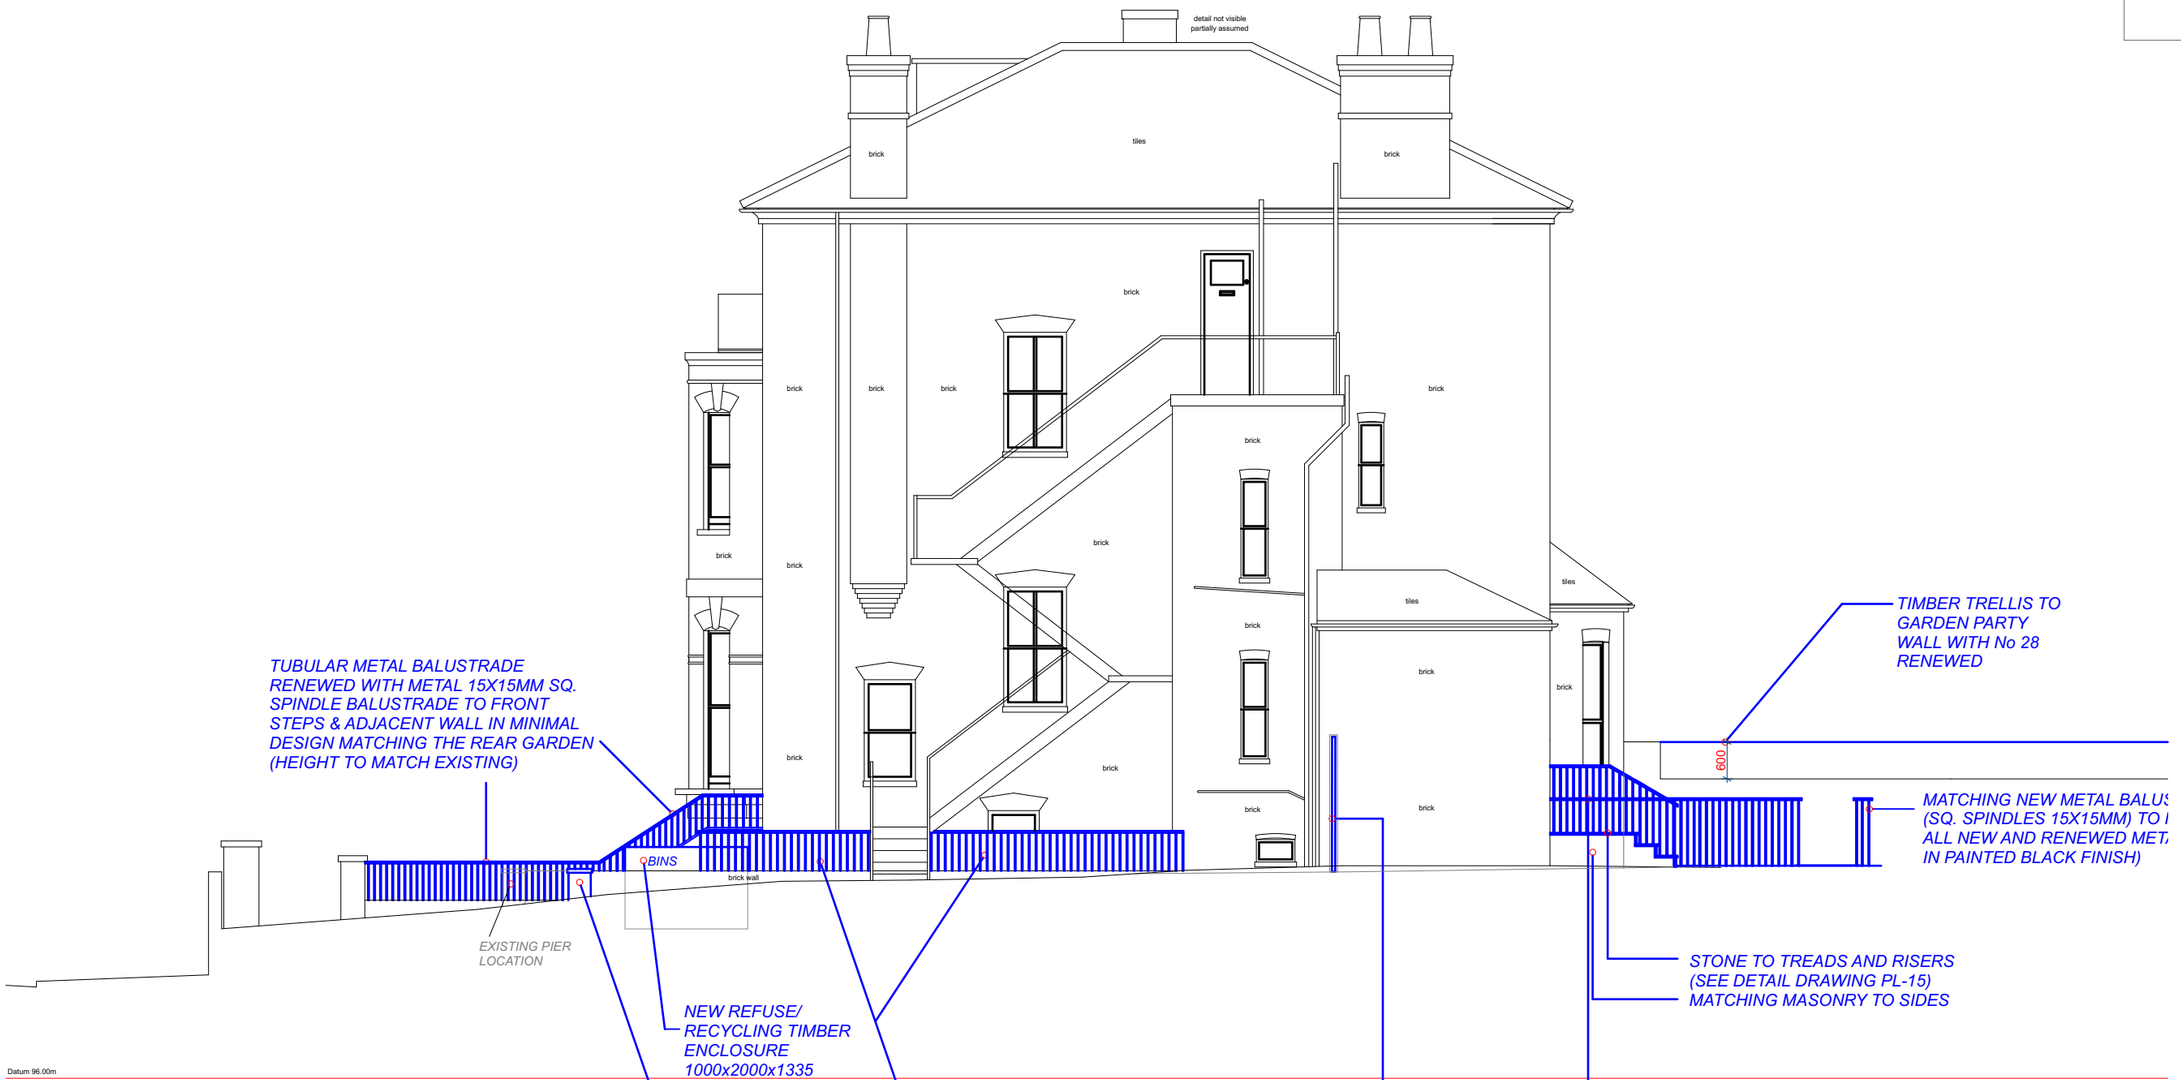

PROPOSED SIDE ELEVATION

0m 5m 10m

scale 1-100

ELA ROCHA
ARCHITECTURE

19/07/2024