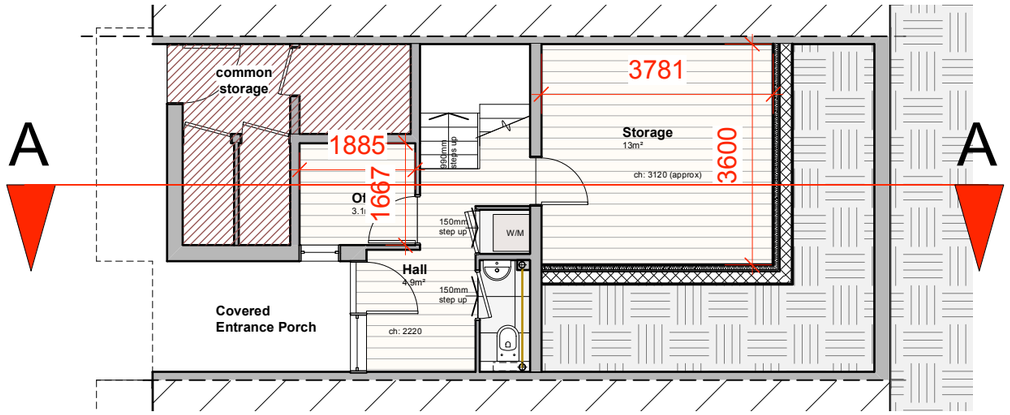

Proposed Lower Ground Floor Plan

scale 1:100 @ A3

0 1 2 3 4 5 M

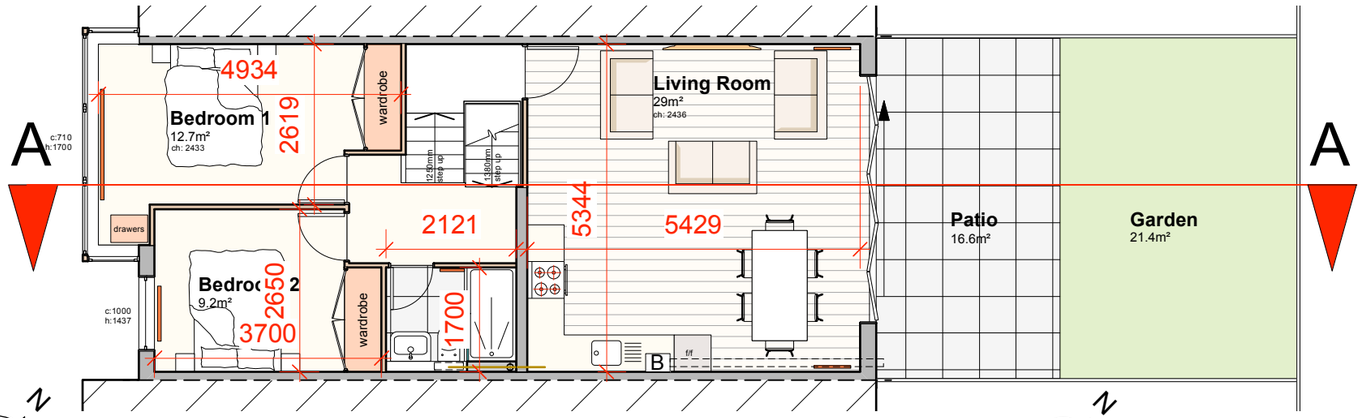

Proposed Upper Ground Floor Plan

scale 1:100 @ A3

0 1 2 3 4 5 M

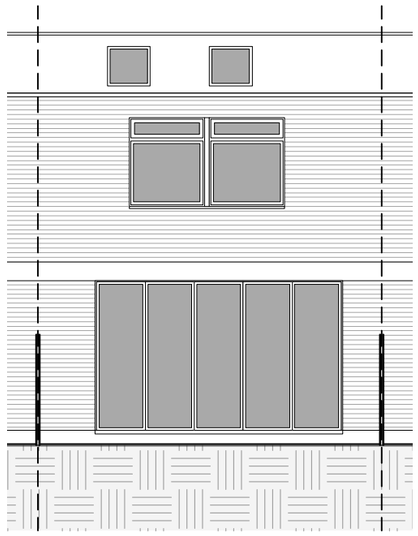

Proposed Rear Elevation

scale 1:100 @ A3

0 1 2 3 4 5 M

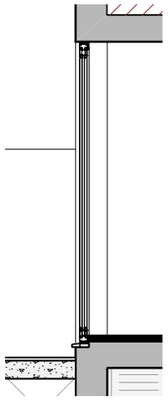

Proposed Section

(Through proposed door system)

scale 1:50 @ A3

0 500 1000 1500 mm

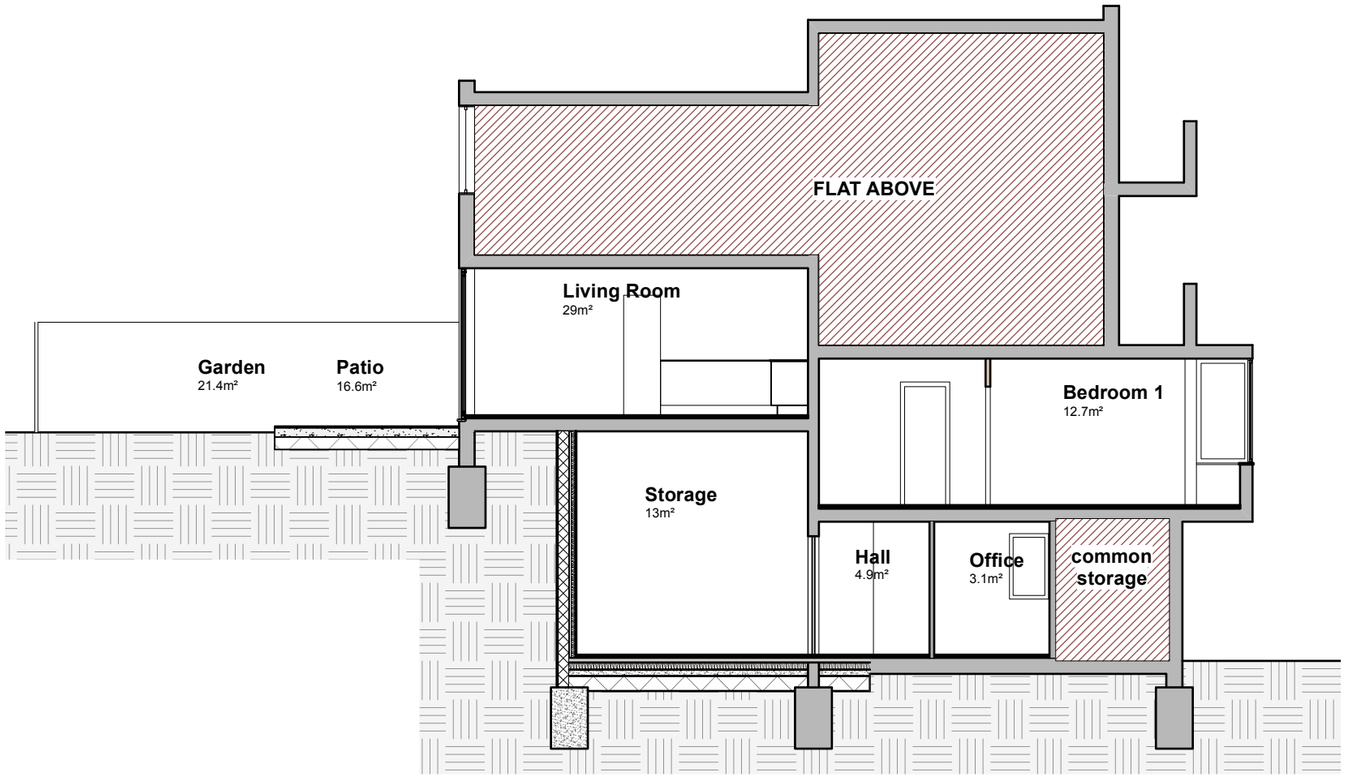

Proposed Section A-A

scale 1:100 @ A3

0 1 2 3 4 5 M

REV.	DATE	NOTES
C	23/7/24	Garden area calculation corrected
B	3/7/24	room dims in meters added
A	17/6/24	proposed section through door system shown

CLIENT

STATUS

SCALE

DATE June 2024

DRAWN

CHECKED

PROJECT
44 Broxwood Way Maisonette, Primrose Hill, NW8 7QJ

DRAWING TITLE
Proposed Plans, Elevation and Section A-A

DRAWING NO.
426/24-PL-03

REV.
C

FBD FULCRUM BUILDING DESIGN LTD.
9 Heneage Street, Spitalfield, London, E1 5LJ
Tel.: 07974086475
e-mail: info@fbd-ltd.com
www.fbd-ltd.com

FBD FULCRUM BUILDING DESIGN LTD LONDON