SMALL POWER KEY

Ref	Specification	Quantity
	Low Level Twin Switched Socket Outlet	x 7
	Mid Level Twin Switched Socket Outlet with USB	x 3
	Mid Level Data Sockets	x 1
	Speaker Points SPEC TBC	x 0
	CCTV SPEC TBC	x 0
	Fuse Spur (as existing)	x 0

PLASTIC WHITE FINISH FOR SOCKETS AT LOW LEVEL BEHIND BAR.

EXISTING SMALL POWER TO BE CHECKED ON SITE AND USED WHERE POSSIBLE.

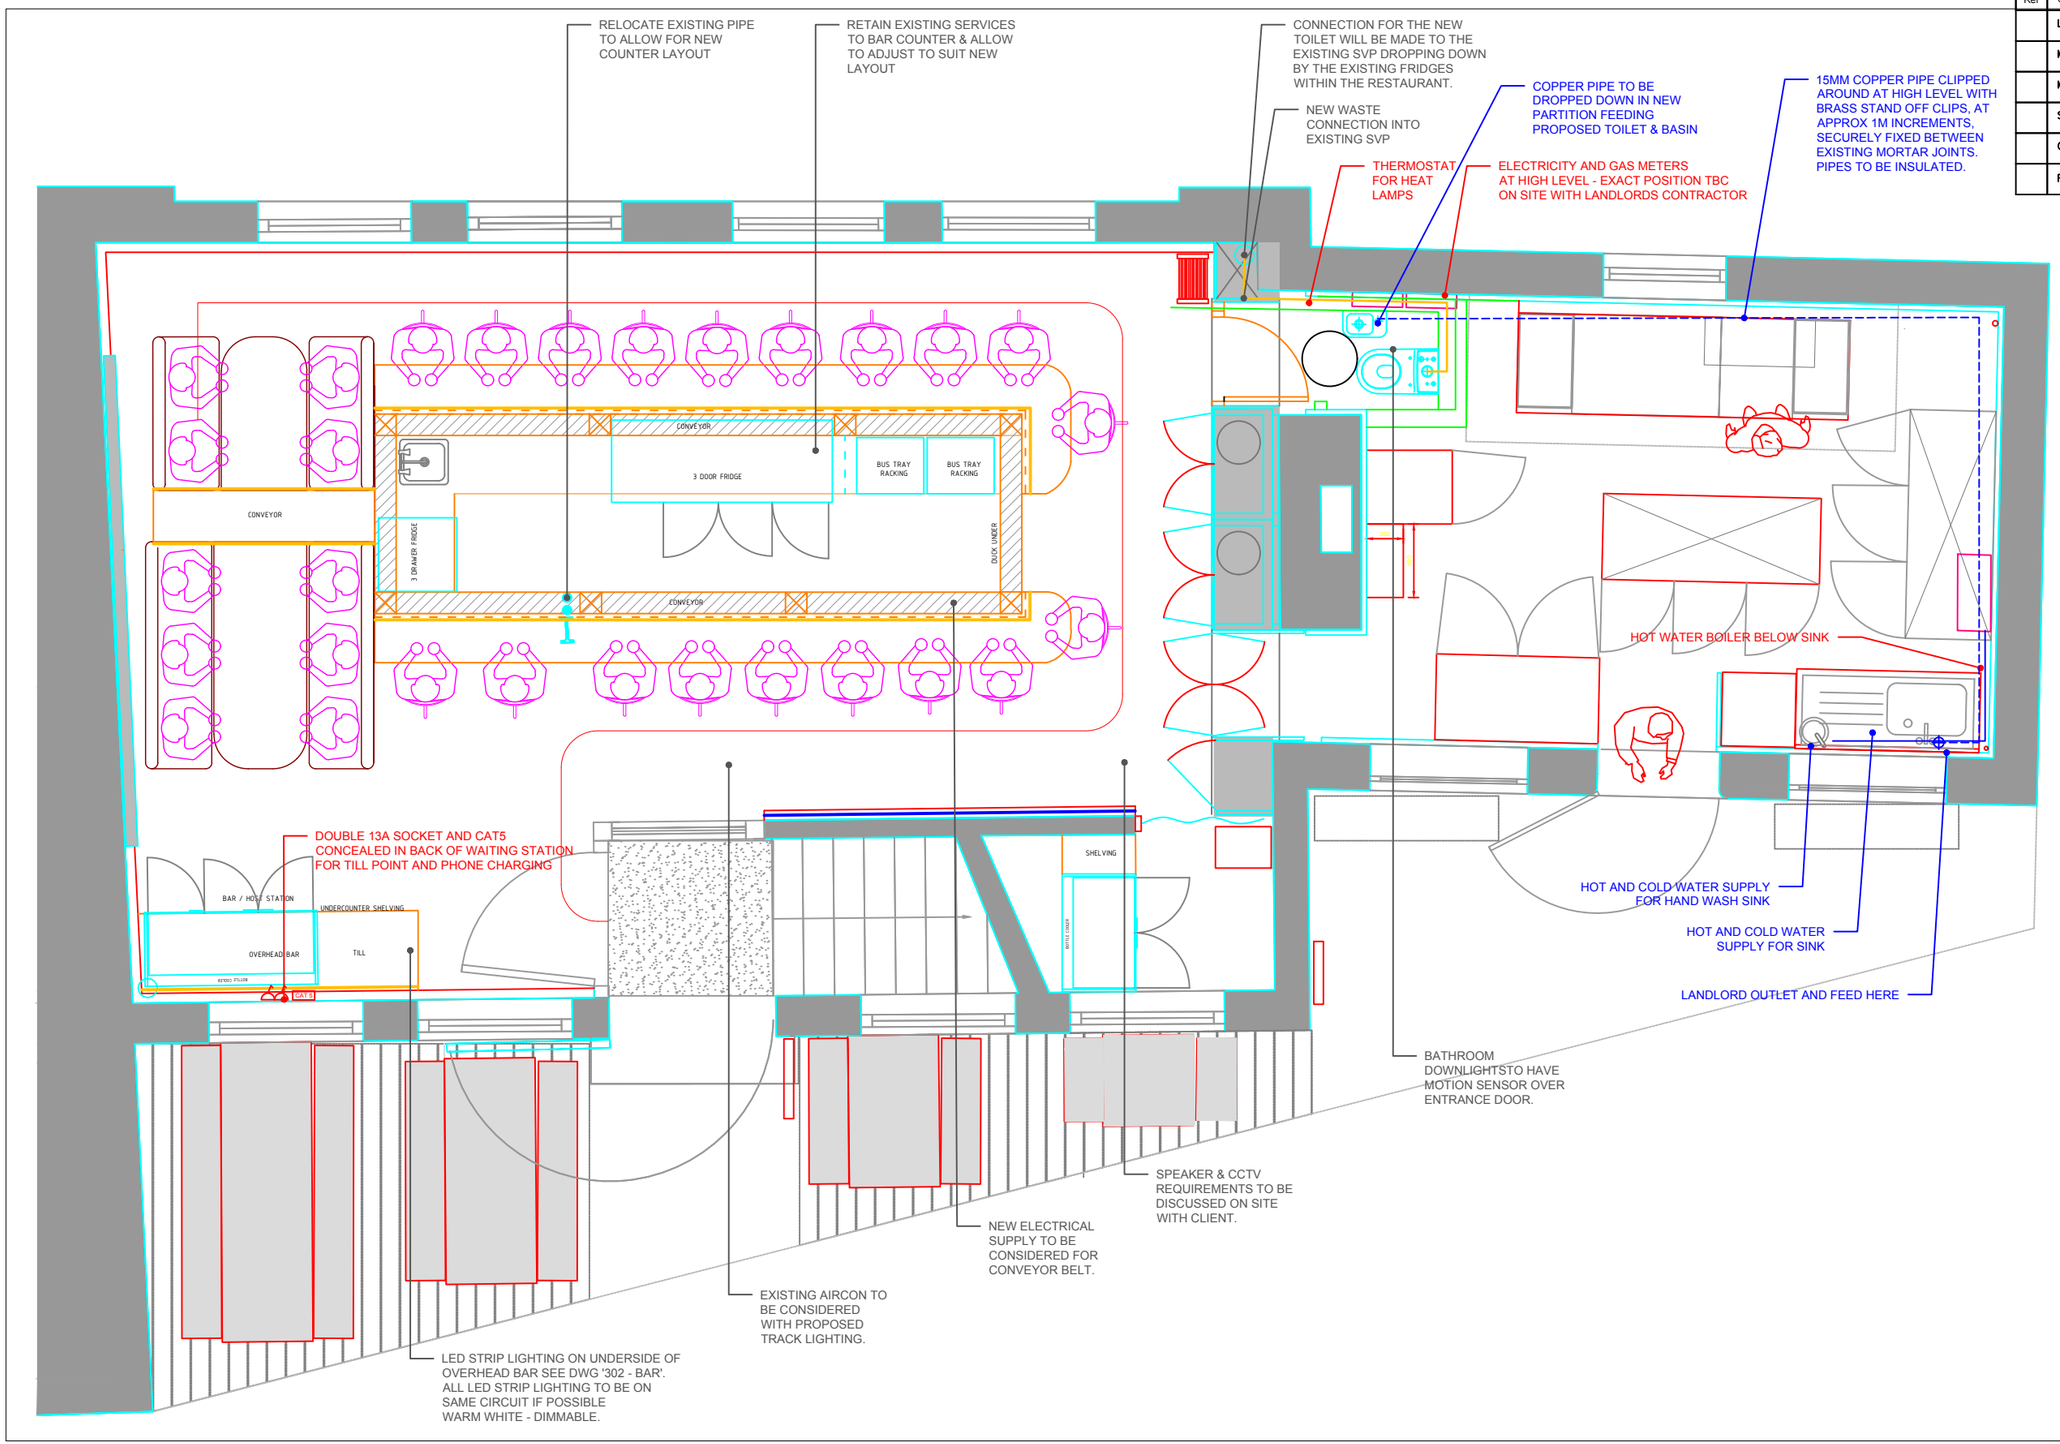

Rev Date Reason

NOTES

CIRCUITS KEY		
REFERENCE	DESCRIPTION	DIMMABLE
C01	TRACK LIGHTING	Y
C02	PENDANTS OVER FIXED SEATING	Y
C03	BESPOKE LIGHT	Y
C04	LED STRIP LIGHTING ON COUNTER & BAR	Y
C05	BATHROOM DOWNLIGHTS	N

PROJECT	THE CHEESE BAR, CAMDEN		
CLIENT	MATHEW CARVER		
DRAWING TITLE	RCP & SMALL POWER		
SCALE	1:50 @A3		
JOB NO	1082	DRAWN BY	VB
DRAWING NO	102	REVISION	A1
DATE	18.01.24	STATUS	FOR APPROVAL

a: 406/407 Green House, The Custard Factory, Digbeth B9 4AA t: +44 (0)121 537 1969 www.2gdesignandbuild.com
All dimensions must be checked on site and not scaled from this drawing.