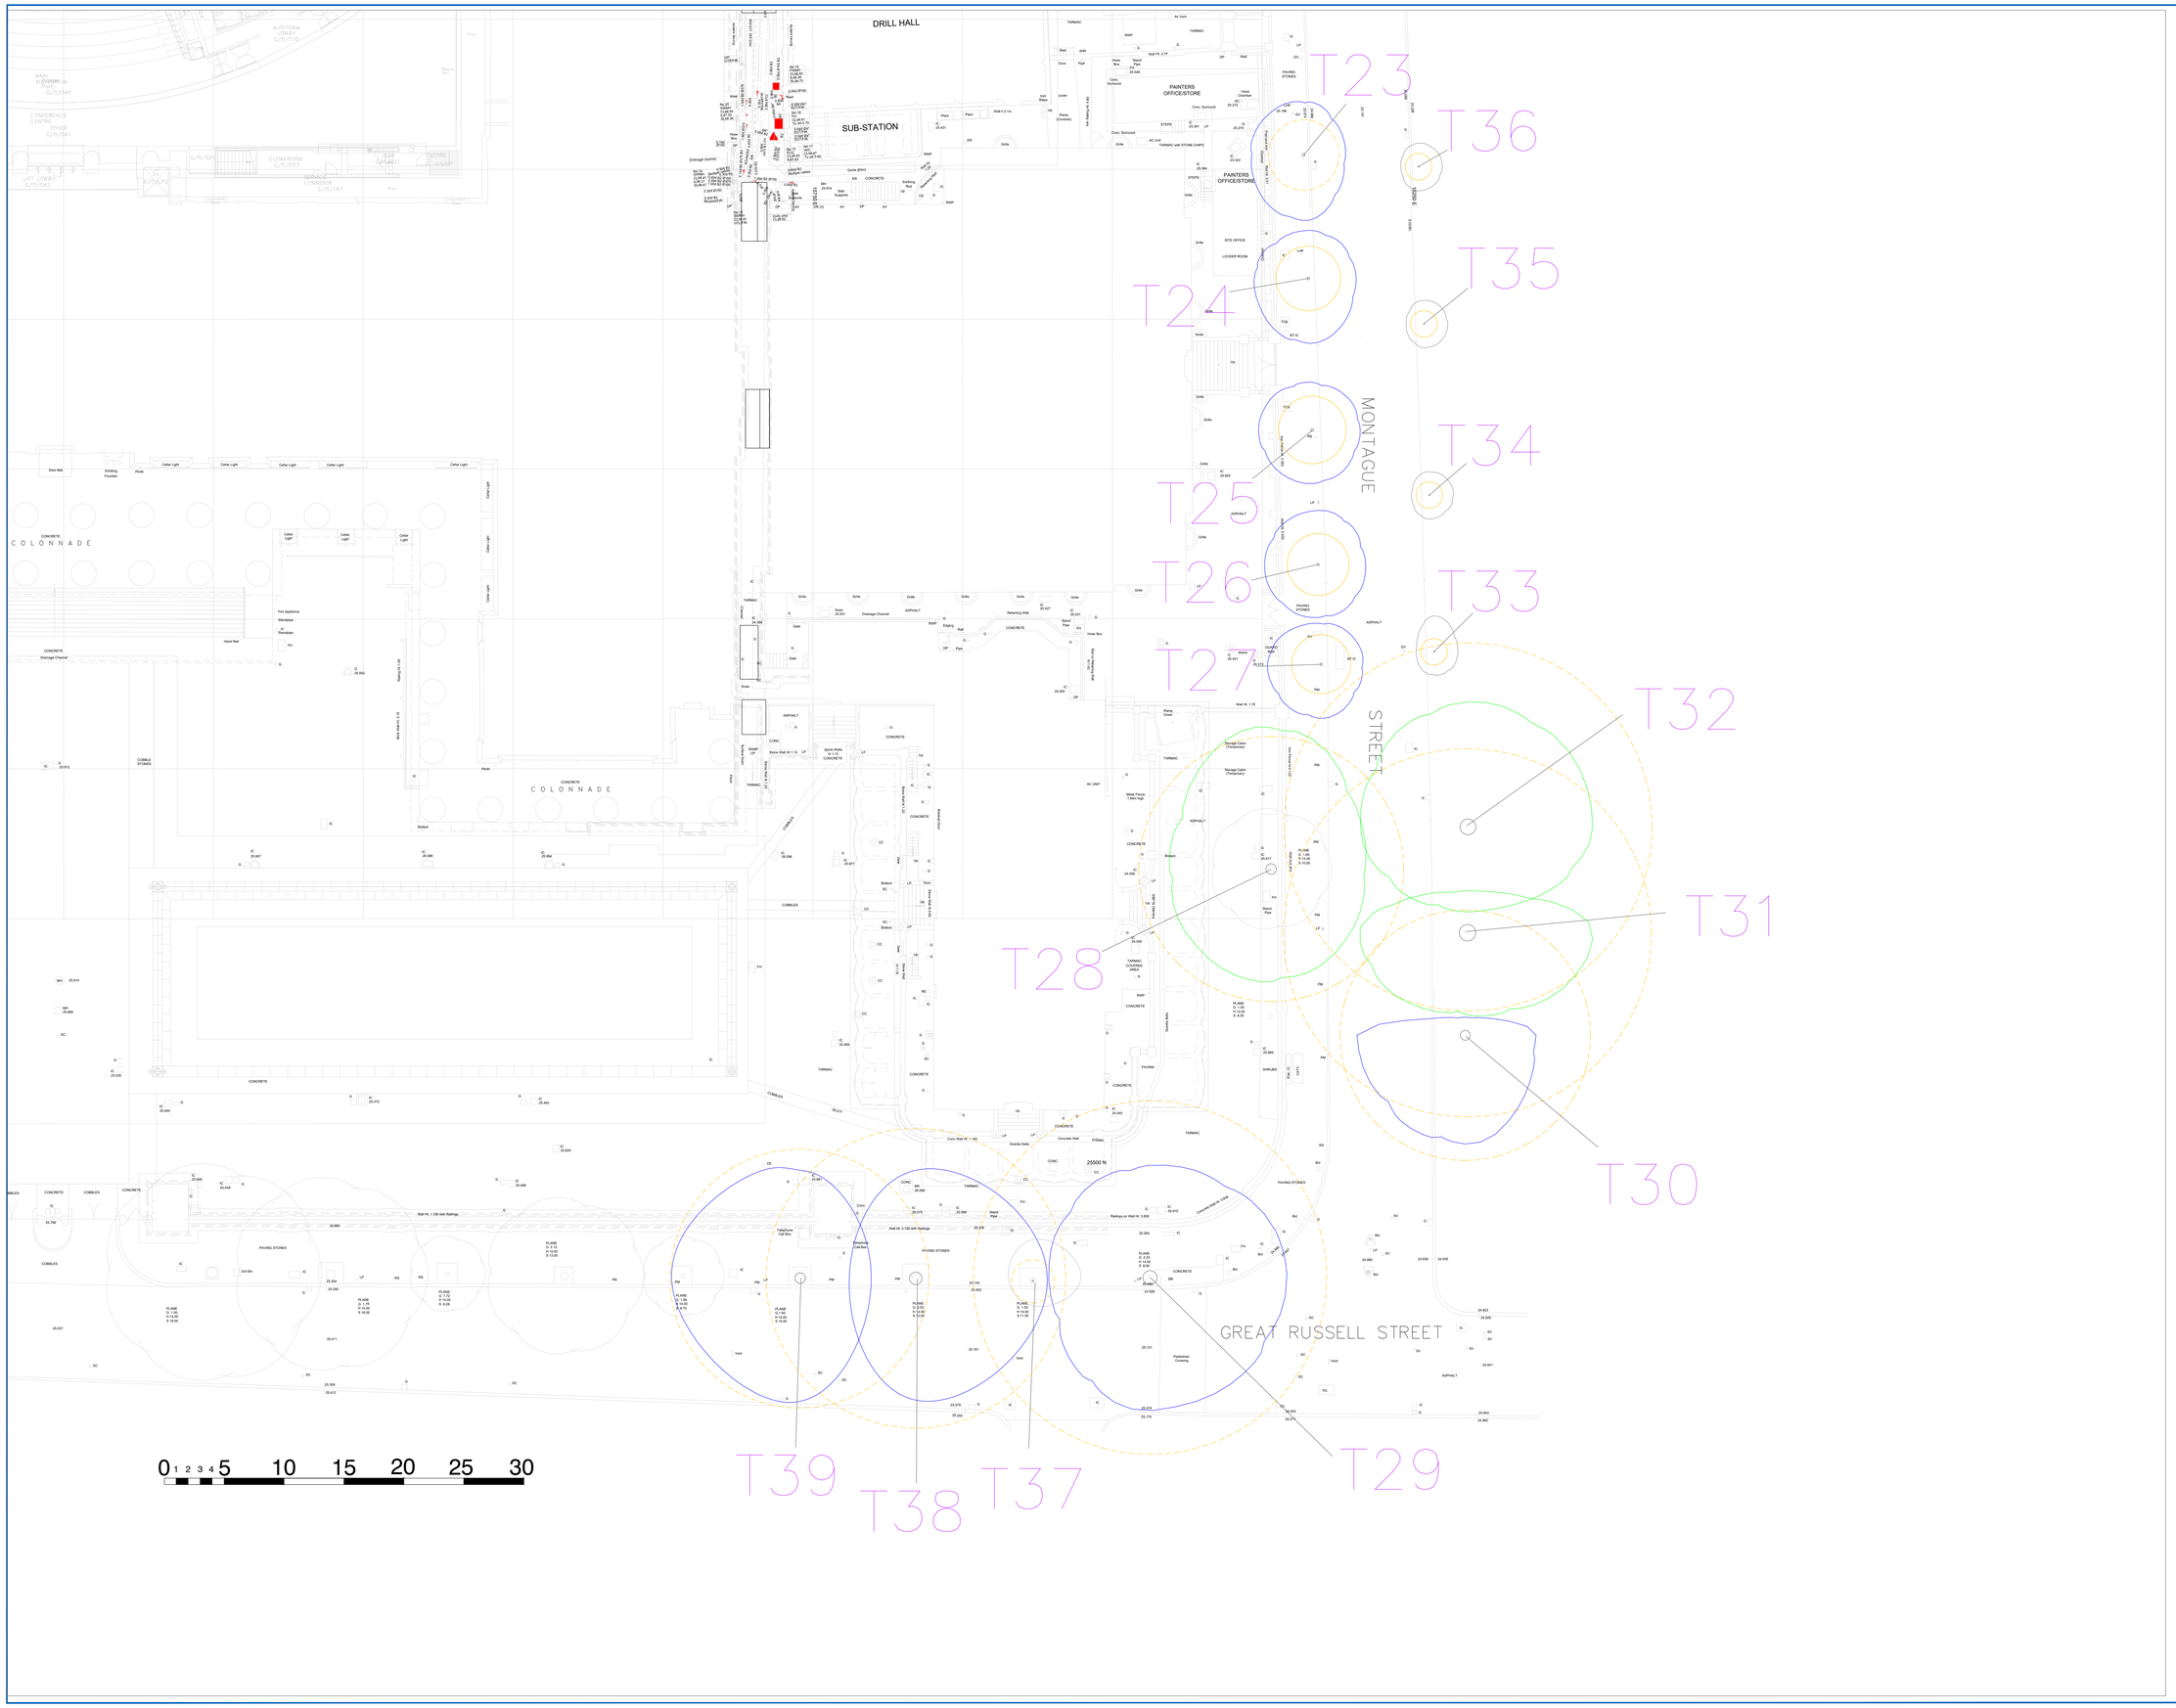

KEY:

T1	Tree (T)/ Group (G) Hedge (H) number.
	Category A trees
	Category B trees
	Category C trees
	Category U trees
	Root Protection Area Individual Tree:
	Root Protection Area Groups of trees:

This drawing to be viewed in colour.

North

REV:	DESCRIPTION:	BY:	DATE:

STATUS:

Writtle Forest Consultancy Ltd
01277355970
www.writtleforest.co.uk

CLIENT:
British Museum

SITE:
British Museum
Gt. Russell Street
London WC1B 3DG

DRAWING NAME: Tree Constraints Plan

SCALE:	DATE:	DRAWN:
1:250@A1	07/02/24	orb
PROJECT NO: 240131	DRAWING NO: 240131/01	REVISION: A