AMENDMENTS

Rev No.	Date	Drawn by	Checked by	Description
S01	2024.07.24	TW	CM	PLANNING ISSUE

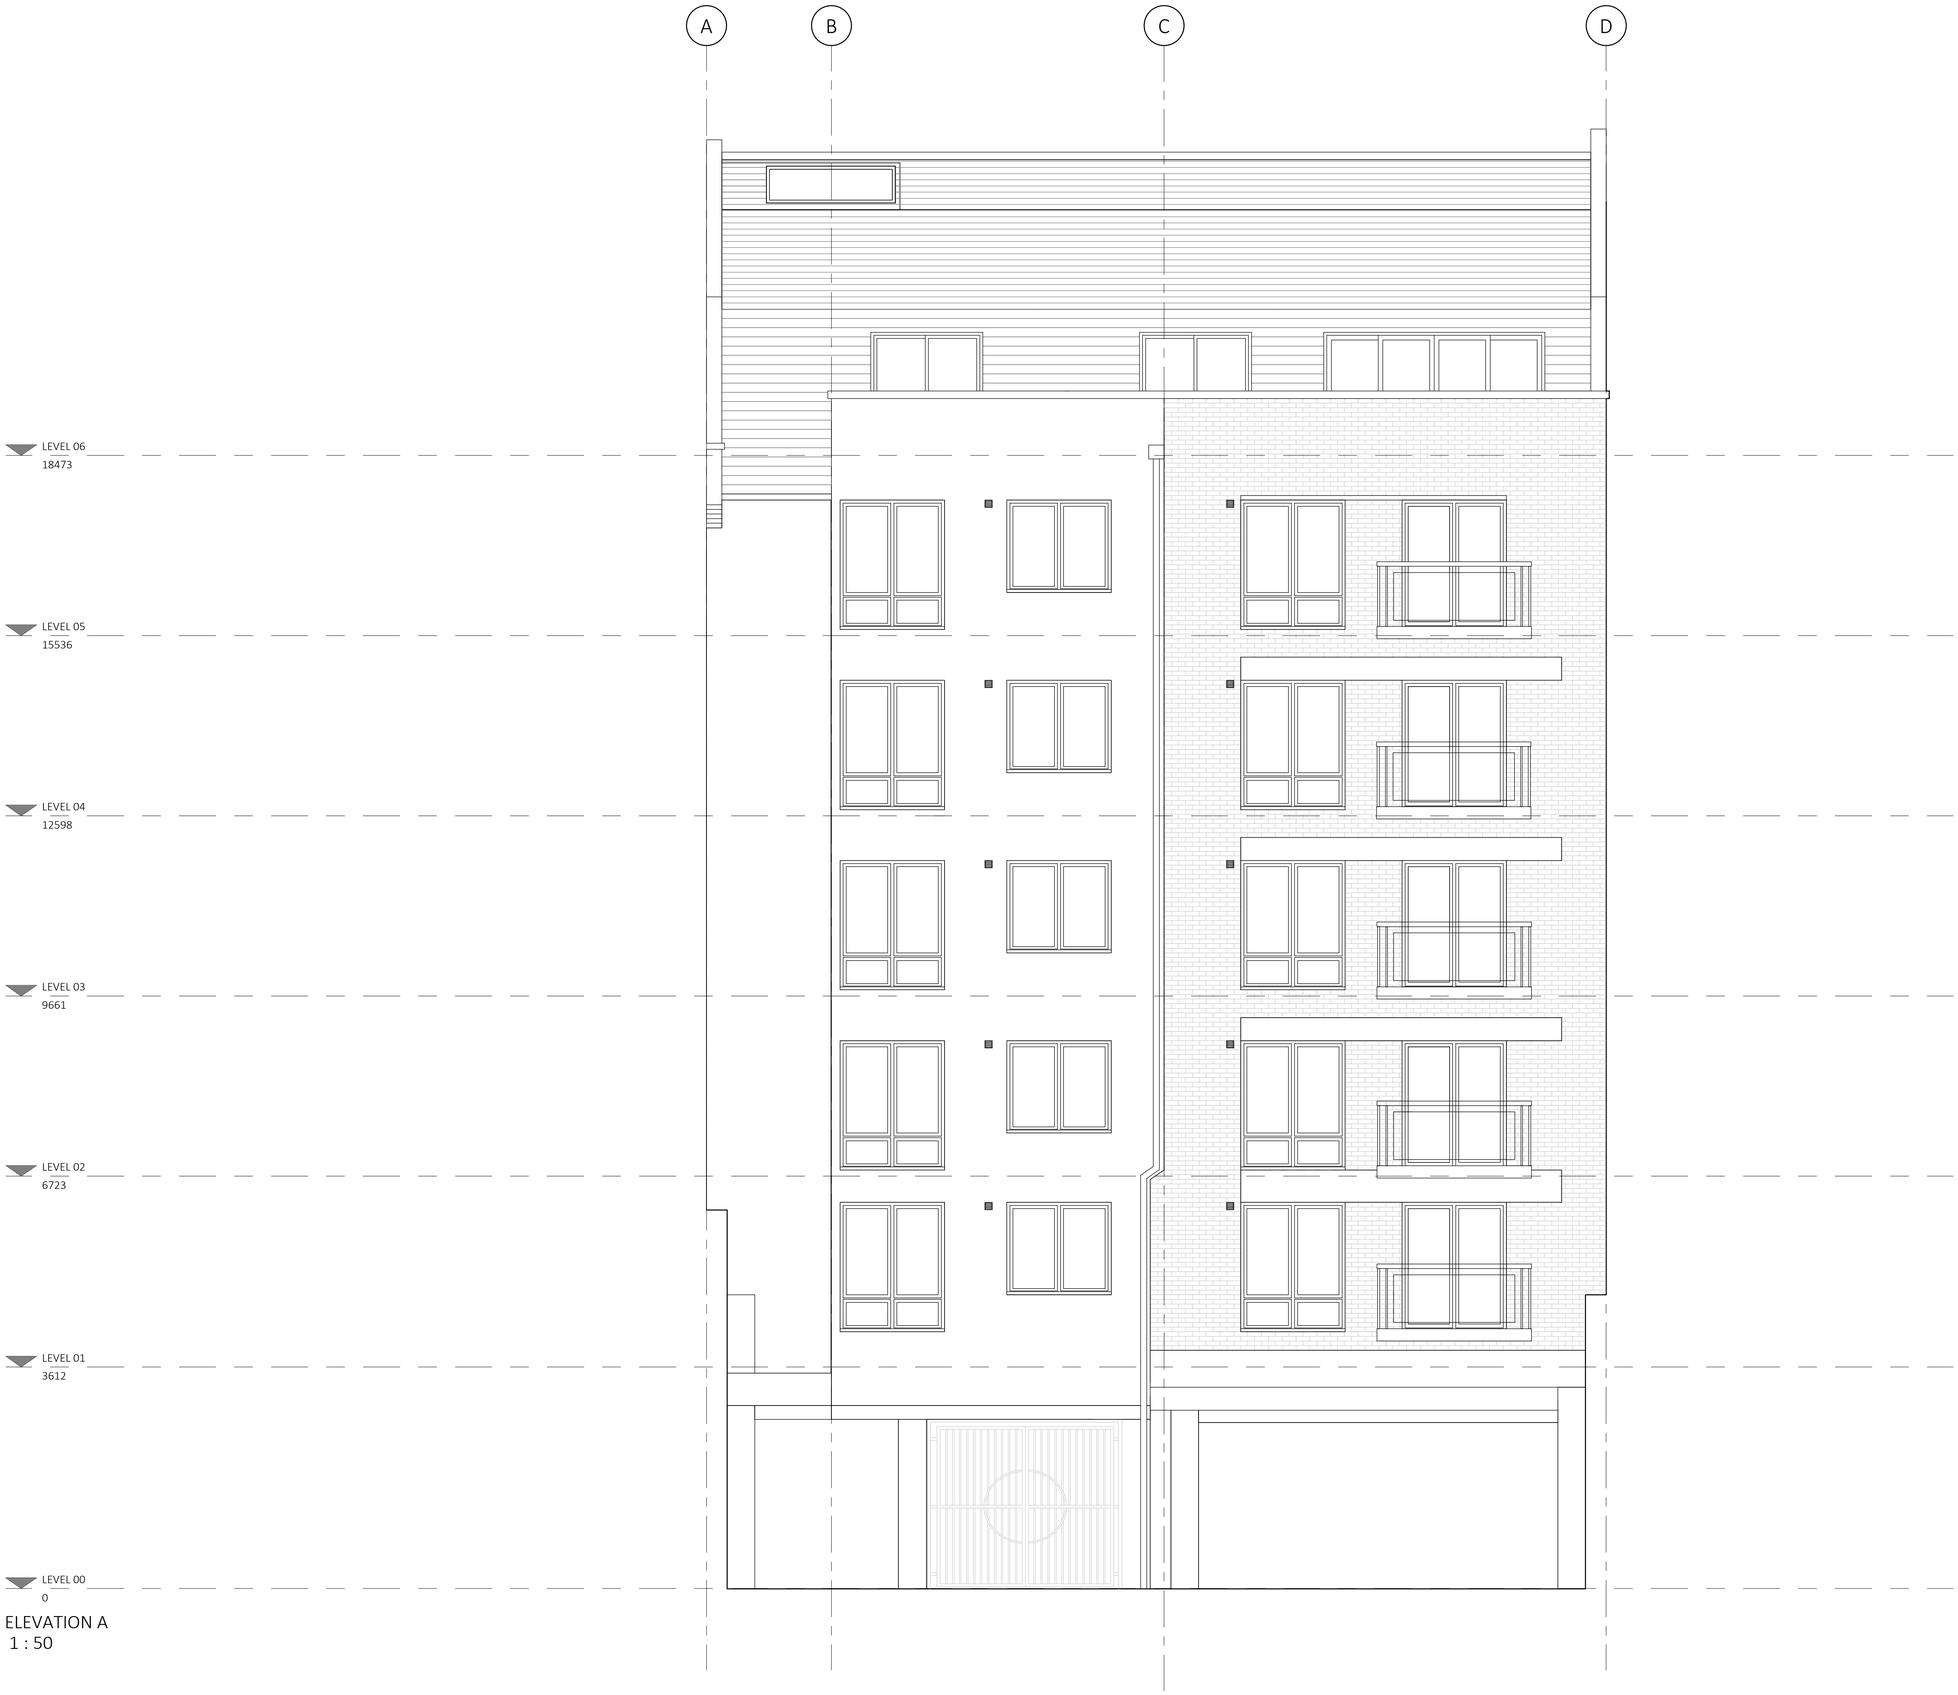

ELEVATION A
1 : 50

KEY PLAN

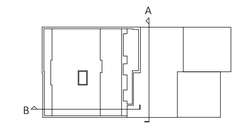

0 500 1000 1500 2000 2500mm

SCALE 1:50

DO NOT SCALE FOR CONSTRUCTION

BPG
ARCHITECTS + SURVEYORS
ARCHITECTURE - BUILDING SURVEYING
PROJECT MANAGEMENT - COST CONSULTANCY
STUDIOS 1 & 2, OLD KINGS HEAD COURT
11 HIGH STREET, DORKING SURREY RH4 1AR
01306 887070 | WWW.BPG.CO.UK

PROJECT
SIENNA BUILDING, 47-48 HATTON GARDEN, LONDON, EC1N 8EX

CLIENT
HEADLAND WEALD SIENNA LIMITED, ROMSHED COURTYARD, UNDERRIVER, NR SEVENOAKS, KENT, TN15 0SD

FOR
SPATIAL COORDINATION

SCALE
1 : 50@A1

TITLE
ELEVATION A - PROPOSED

DRAWING N°
4443-BPG-XX-XX-DR-A-2100-S01

PROJECT N°	ORIGINATOR	ZONE	LEVEL	DOC TYPE	DIS	DRG N°	REV