General notes:

Do not scale from drawings.
Errors to be reported immediately to the Architect.
To be read in conjuntion with all relevant Architects', Services and Structural Engineers' drawings.
All existing site, tree and building information has been compiled from different sources.
All dimensions to be checked on site.

Existing
New
Demolition
Soft strip
Site boundary

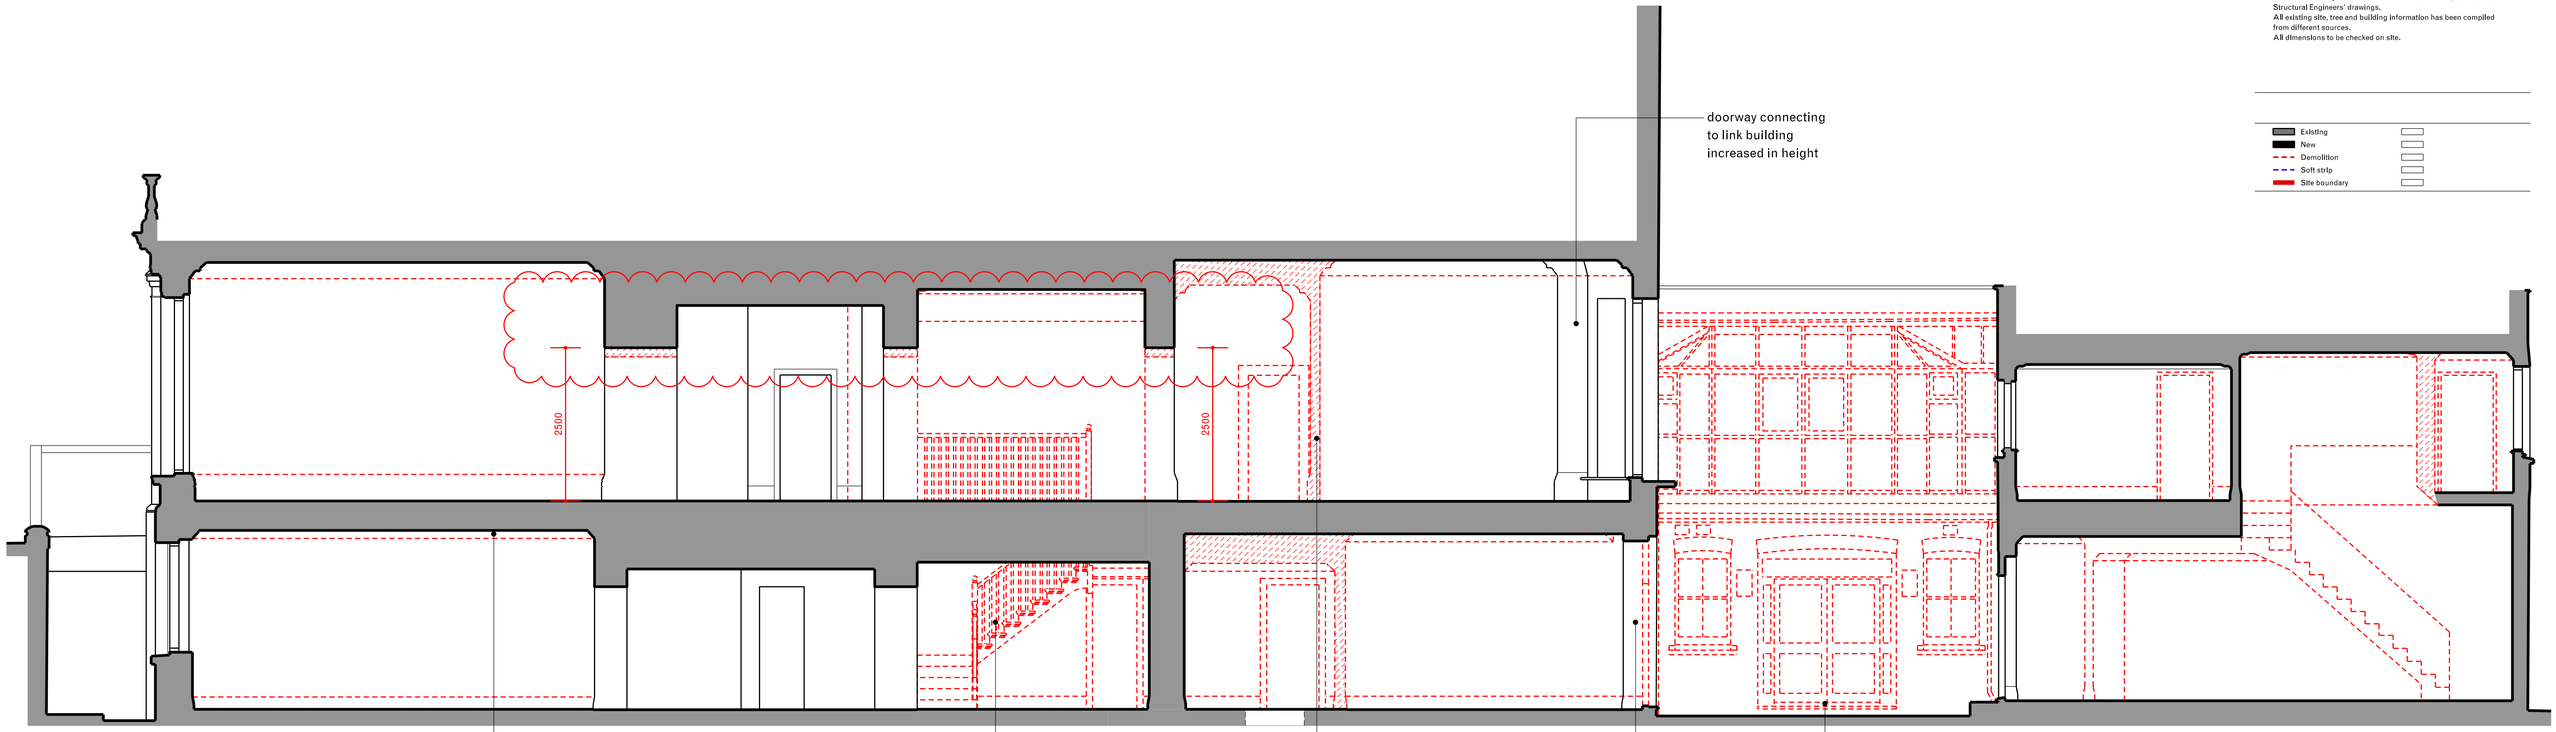

doorway connecting to link building increased in height

updating of non-original cornice moulding throughout

updating of non-historic staircase and bannisters

removal of non-historic walls

removal of non-historic PVC doors

demolition of non-historic existing link-building

Rev.	Date	Description	Drawn	Check
02	13/07/24	Planning amendment	JC	JPC
01	26/04/24	Stage 03 issue	DMu	JPC

1 2,5

N

WENDOVER
_STUDIO

7 Cambridge Gate
London NW1 4JX
wendoverpartners.com

Project
3 Cambridge Gate
Flat 1

Project number
051

Client
Mr O Tikhturov & Ms A Radchenko

© Wendover Studio Ltd.

Drawing name
Existing
Section A-A

Drawing number
06_01

Date	08/01/2024	Issue	
Scale / Format	1:50 / A1	02	
Drawn / Checked	DMu / JPC	Stage 3	
Approved	JPC		
CAD Reference			