Rev H - 24.06.2024
K:\HUT Architecture_Projects\H571 - 3-5 Bedford Row\H571 - HUT - ZZ - 14 - DR - A - P0014 - Proposed Fourth Floor Plan.dwg
Registered: 24.06.2024 09:08:53
Registration: June 2024.rvt

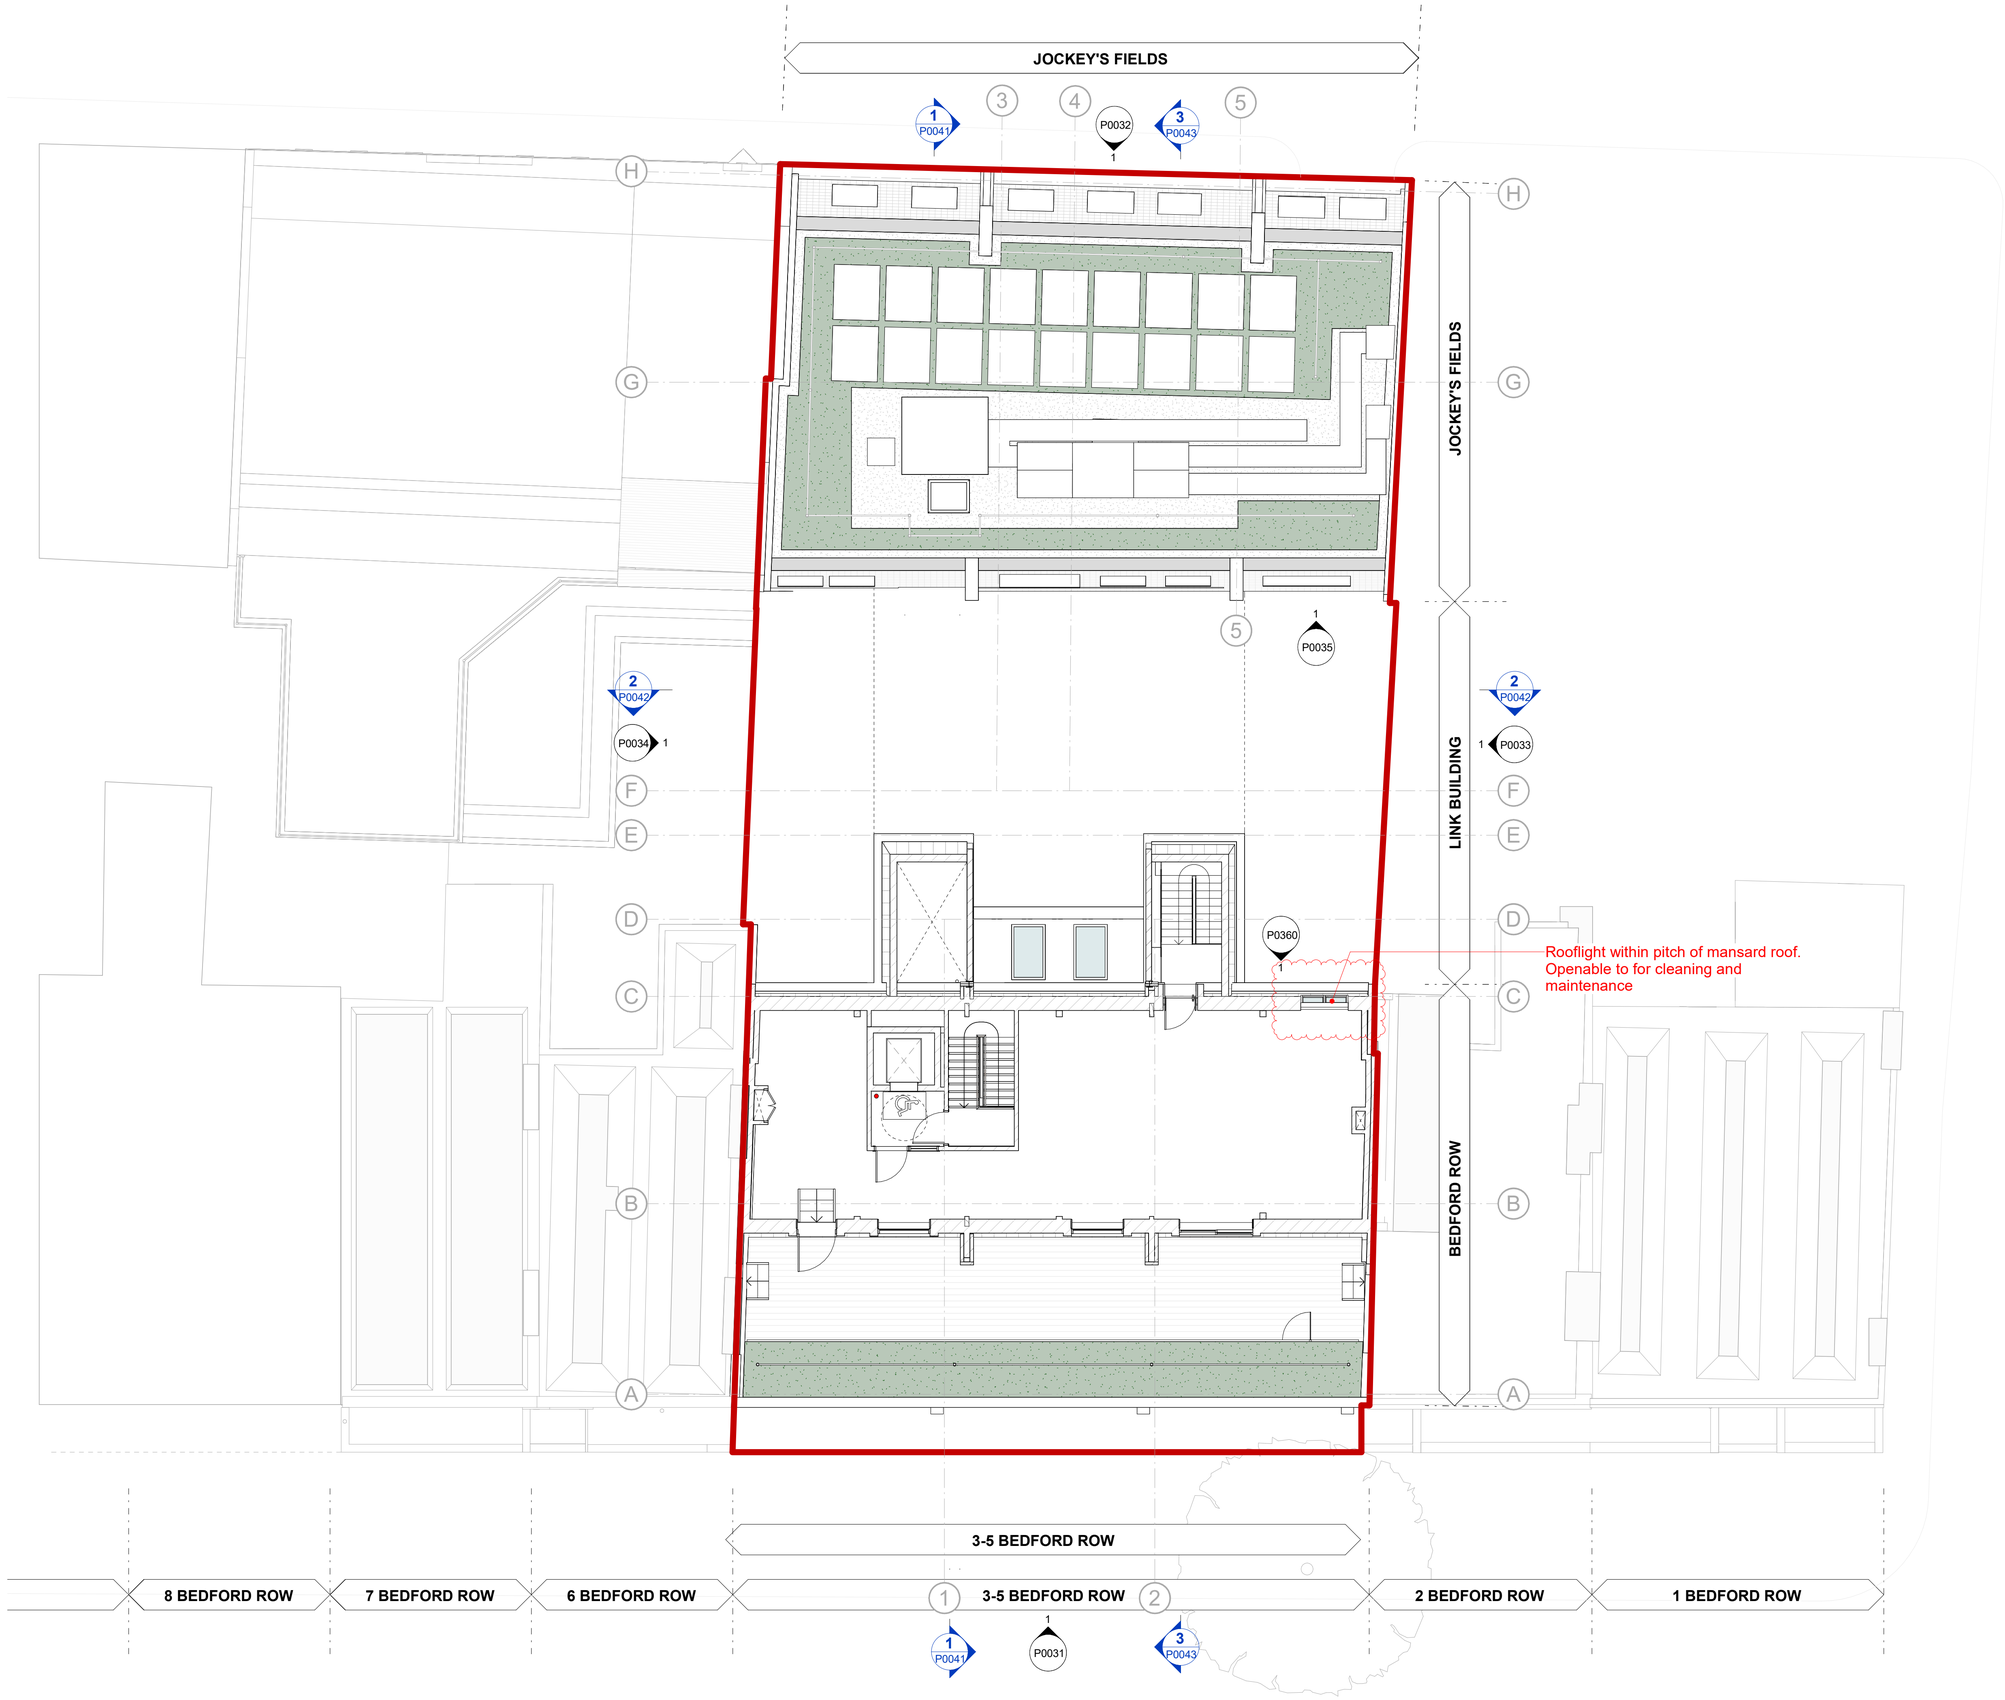

PLANNING NOTES

Architectural Information - the level of detail shown on the drawings is relative to the submission of a PLANNING APPLICATION.

The drawings should therefore not be used for any other purpose without both the prior the agreement of the architect, and subsequent checking / development by others

Dimensions and setting out - Do not scale from this drawing. All dimensions to be checked on site by the contractor and to be his responsibility.

Structure & Construction – these drawings, unless expressly noted otherwise, have not been fully coordinated with a Structural Engineer's input and show indicative construction build-up only

Building Control - the client / the contractor will liaise directly with Local Authority to ensure the project is completed in accordance with the Building Regulations

Planning - the client/ the contractor will ensure that the project is completed in accordance with the approved Planning drawings and take responsibility for the discharge of any planning conditions

Party Walls & Rights to Light – the client/ the contractor will ensure that any notices and consents required are obtained before work commences

Freeholder / Leaseholder / Restricted covenants / Easement approvals - the client will ensure that any notices and consents required are obtained before work commences

Archaeological & Ecological – the client/ the contractor will ensure that any notices and consents required are obtained before work commences

Areas – the areas provided on drawings are rounded to the nearest whole unit. Measurements are based upon received survey information and as such a reasonable allowance should be made for discrepancies or deviations that may occur during construction.

REFERENCE KEY

- Site Boundary
- Party Wall Line
- Existing Walls
- Proposed Walls
- Green Roof Area
- Part M Accessible Refuge
- Not within application scope

0m 1m 5m

Rev	Date	Description	Author	Checker
D	13.10.2022	PLANNING - Issued for Planning Application	GJ	RD
E	05.01.2023	Planning Amendments	GJ	RD
F	19.05.2023	PLANNING - Amendments Query to Camden	JL	SD
G	31.07.2023	PLANNING - MMA to 2022.4518.P + 2022.4750.L	GJ	SD
H	24.06.2024	PLANNING - LBC and Amendments	GJ	SD

PROPOSED

Project Number: H571
Project Name: Bedford Row

Drawing Name: Proposed Fourth Floor Plan

Scale at A1 / A3: 1:100 / 1:200

Drawing Number: H571 - HUT - ZZ - 14 - DR - A - P0014
Revision: - H

HÛT Architecture
Studio 314
203-213 Mare Street
London E8 3JS
020 7399 8680
info@hutarchitecture.com

P0014 - H - Proposed Fourth Floor Plan