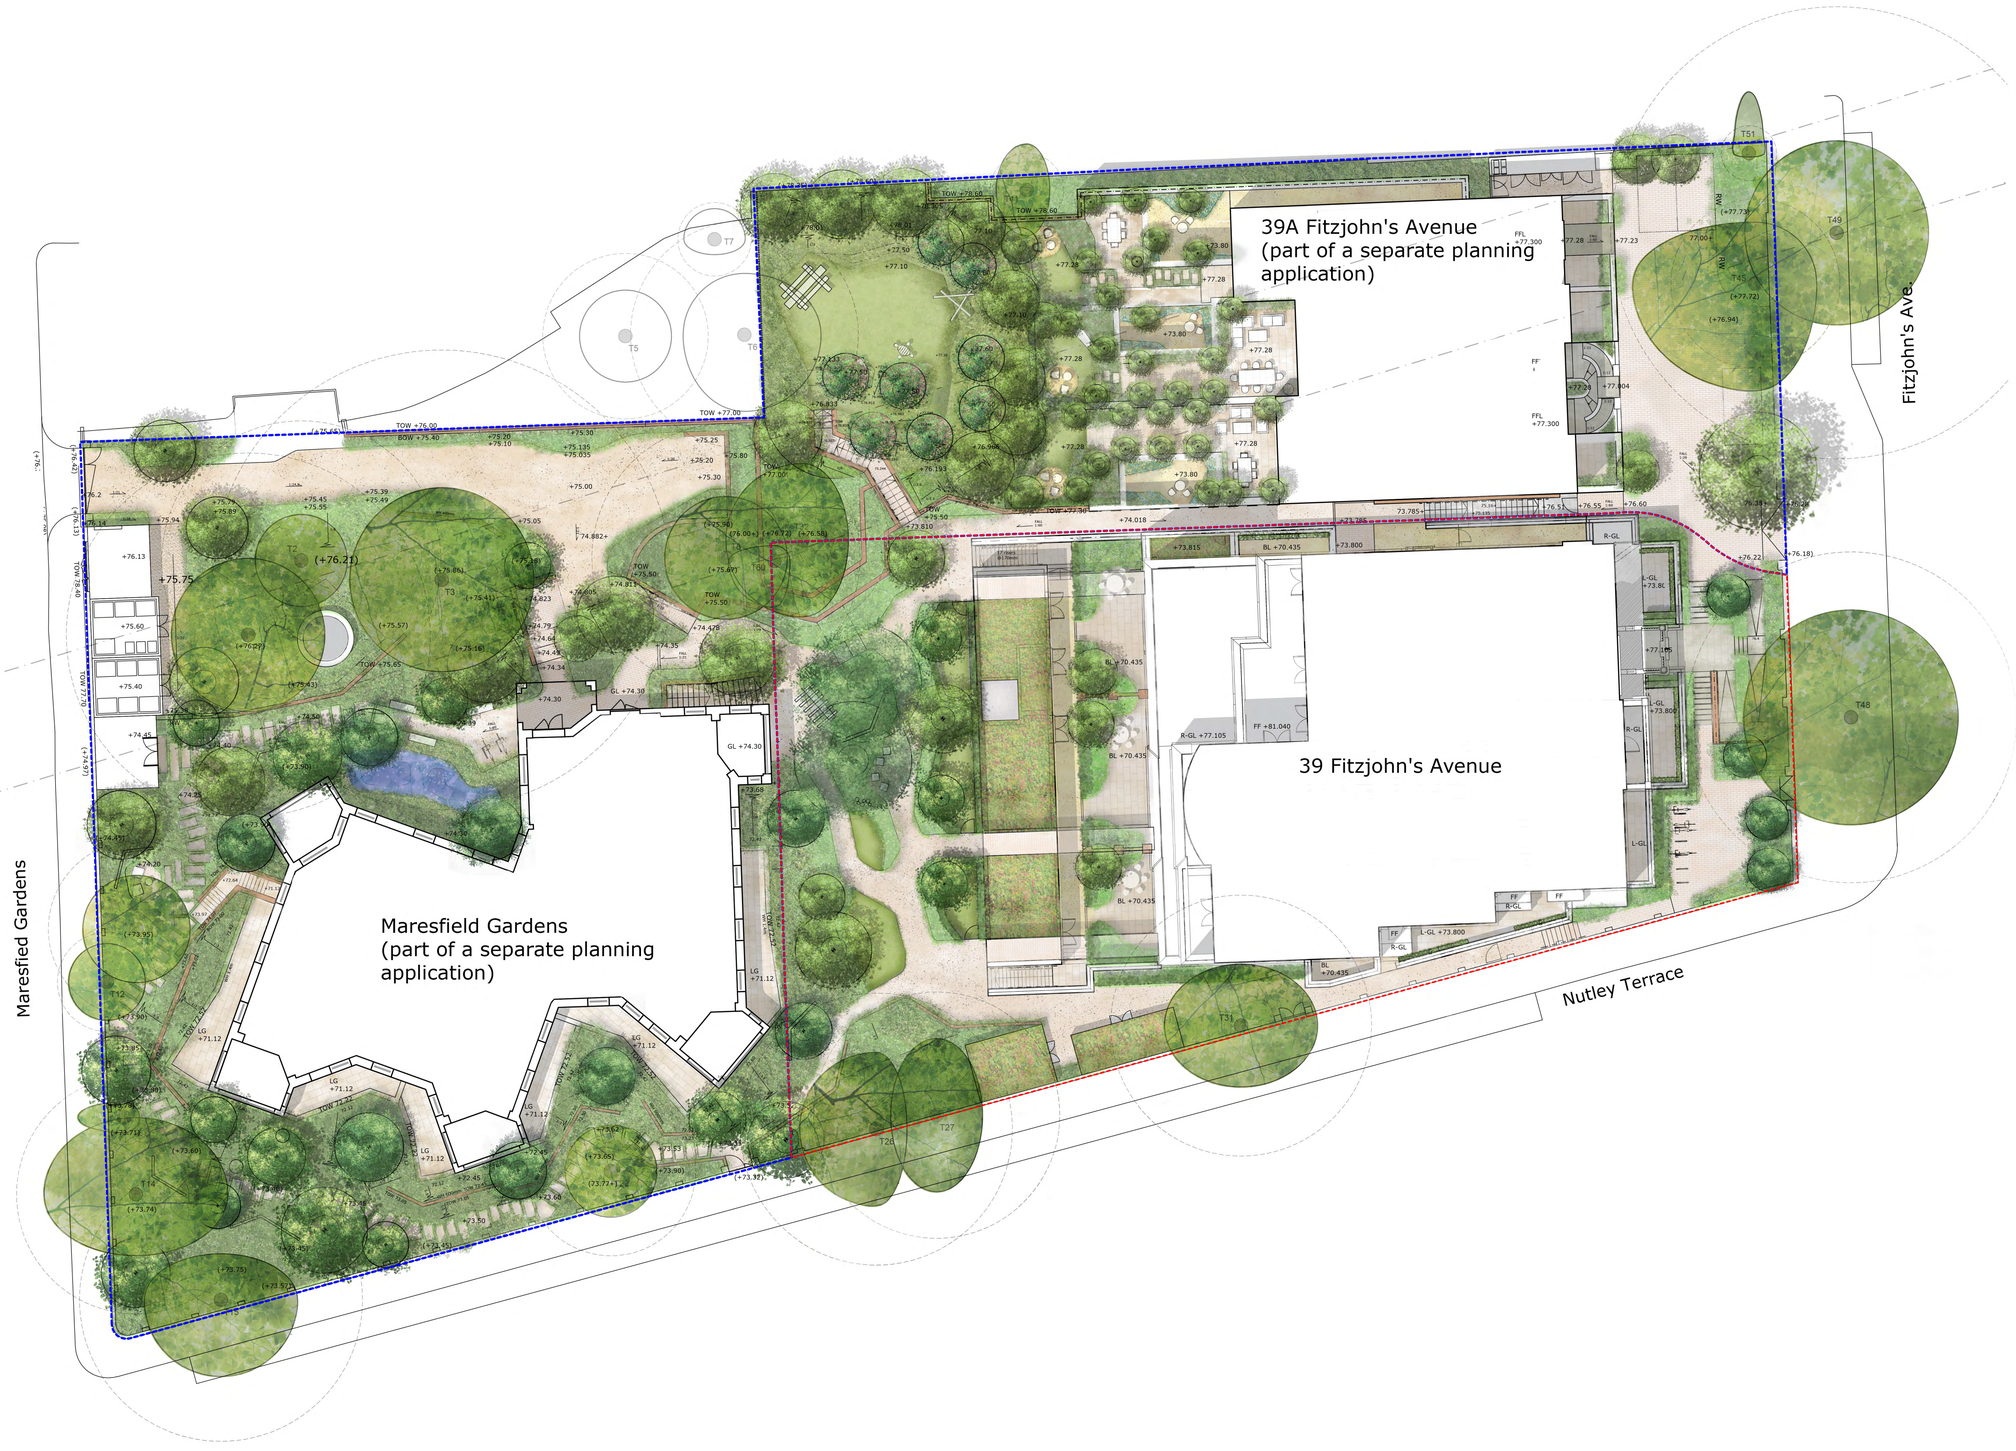

notes

1. Read in conjunction with all relevant Architects, Engineers & design team drawings & specifications
2. Any discrepencies must be drawn to the attention of the lead consultant in writing
3. All dimensions are in millimeters unless otherwise noted & are subject to checking on site prior to fabrication or ordering of materials
4. This drawing is the copyright of Bowles & Wyer (and other consultants where referenced)

rev	date	by	chk	notes
Orig	29.07.24	AP	--	Issued to planning for information purpose (not for approval).

BOWLES & WYER
5 Williams Court, Tunnel Way, Pitstone, Nr. Leighton Buzzard, LU7 9GJ
Tel: 01296 662439 Fax: 01296 663959 Email: admin@bowleswyer.co.uk

project title
39 Fitzjohn's Avenue

drawing title
SITE WIDE MASTERPLAN

job number **3032**

drawing number **3032-XX-DR-L-100**

status
FOR INFORMATION

N

scale 1:200@A1

0 2m 10m 20m