All drawings are presented in iso a2 with dimensions in [mm] millimeters unless stated otherwise.

These drawings are indicative design intent, all dimensions must be verified by the appointed site representative.

Do not scale from drawing.

101 A+D retain all rights to any version of this drawing regardless of receipt of payment by the client.

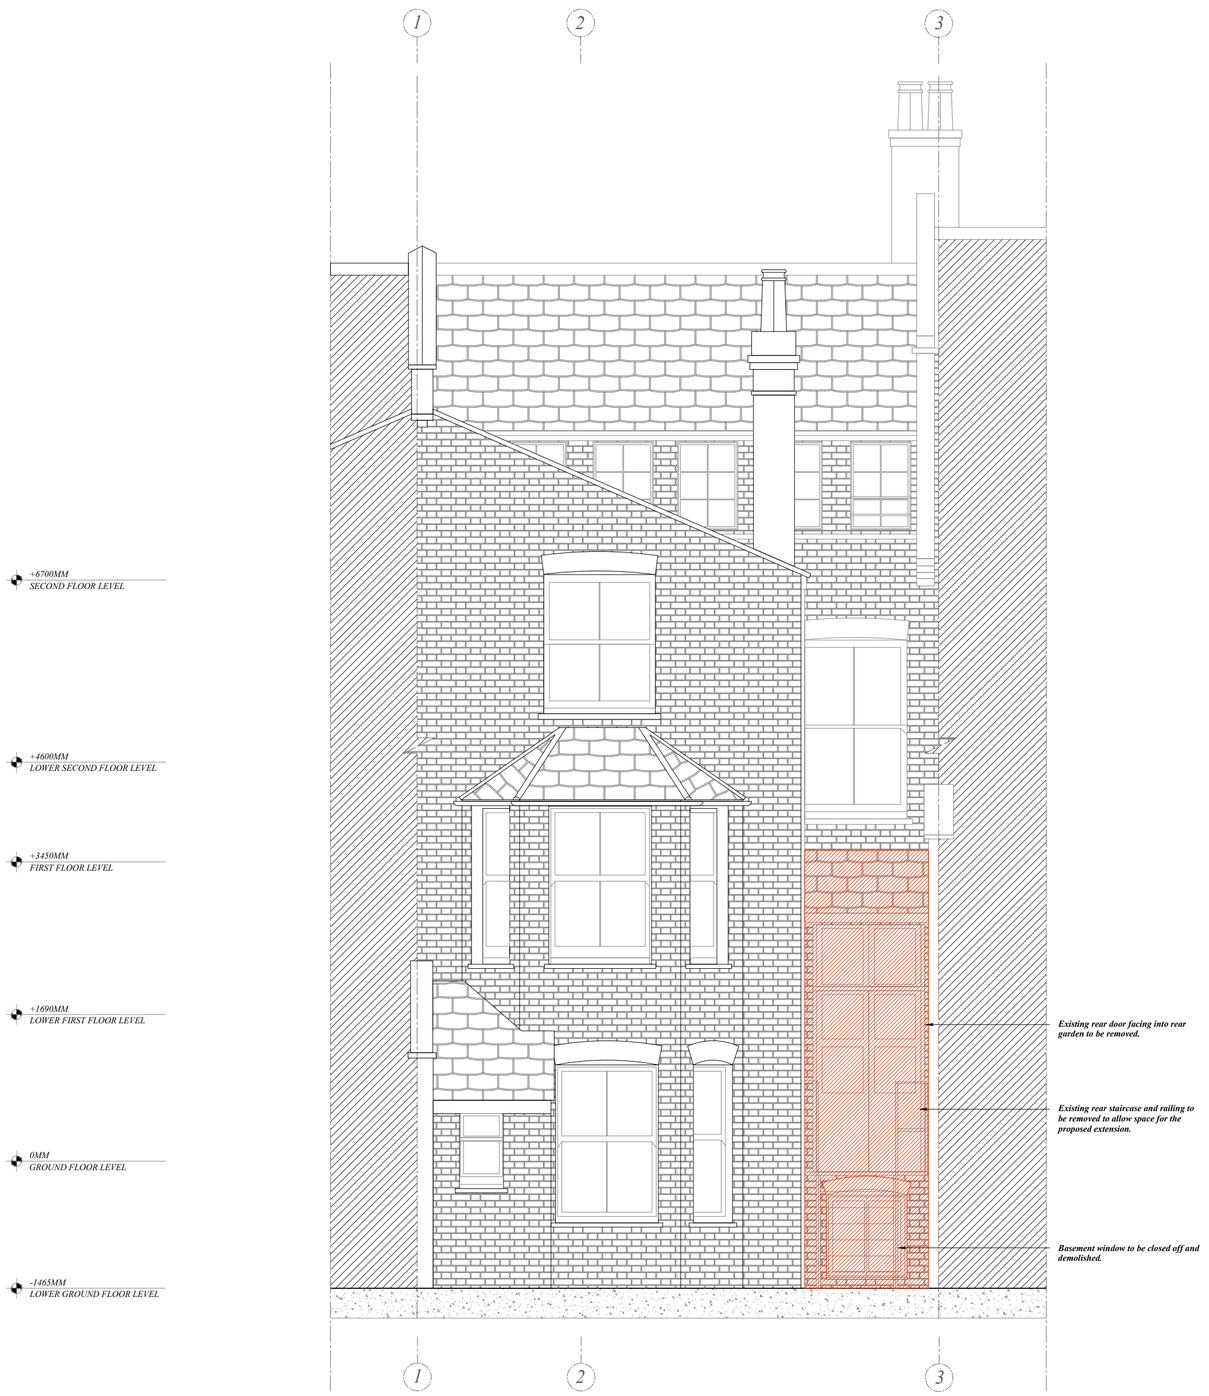

1	**Elevation**	**Scale : 1:50 at isoA2**
	Demolition Rear Elevation	

Scale bar 1:50 @ a2 [unit of measurement = meters]

0 1 2 3 4 5 6

101 Architecture+Design 17-19 Berkeley Square, Squareworks, BS8 1HB, Clifton, Bristol, United Kingdom	**Project Client**	**Project Address**	**Drawing Submissions**			**Notes**	**Project Reference**	**Drawing Number.**	**Drawing Revision Status.**	**Drawing Scale.**
	Amruter Iyer & Abhijay Jain	15, Inglewood Road, London, Greater London, NW6 1QT, UK	18.06.24	Issued for Client Information.	N/A	Not applicable		235.2023	101_DRG_A2.5	N/A	1:50 @ A2
			19.06.24	Issued for Client Information.	N/A	Not applicable		**Project Title**	**Drawing Title.**	**Project Status.**	**Drawing Submission Date.**
								15 Inglewood Road	Demolition Rear Elevation	Client Info.	19th June 2024