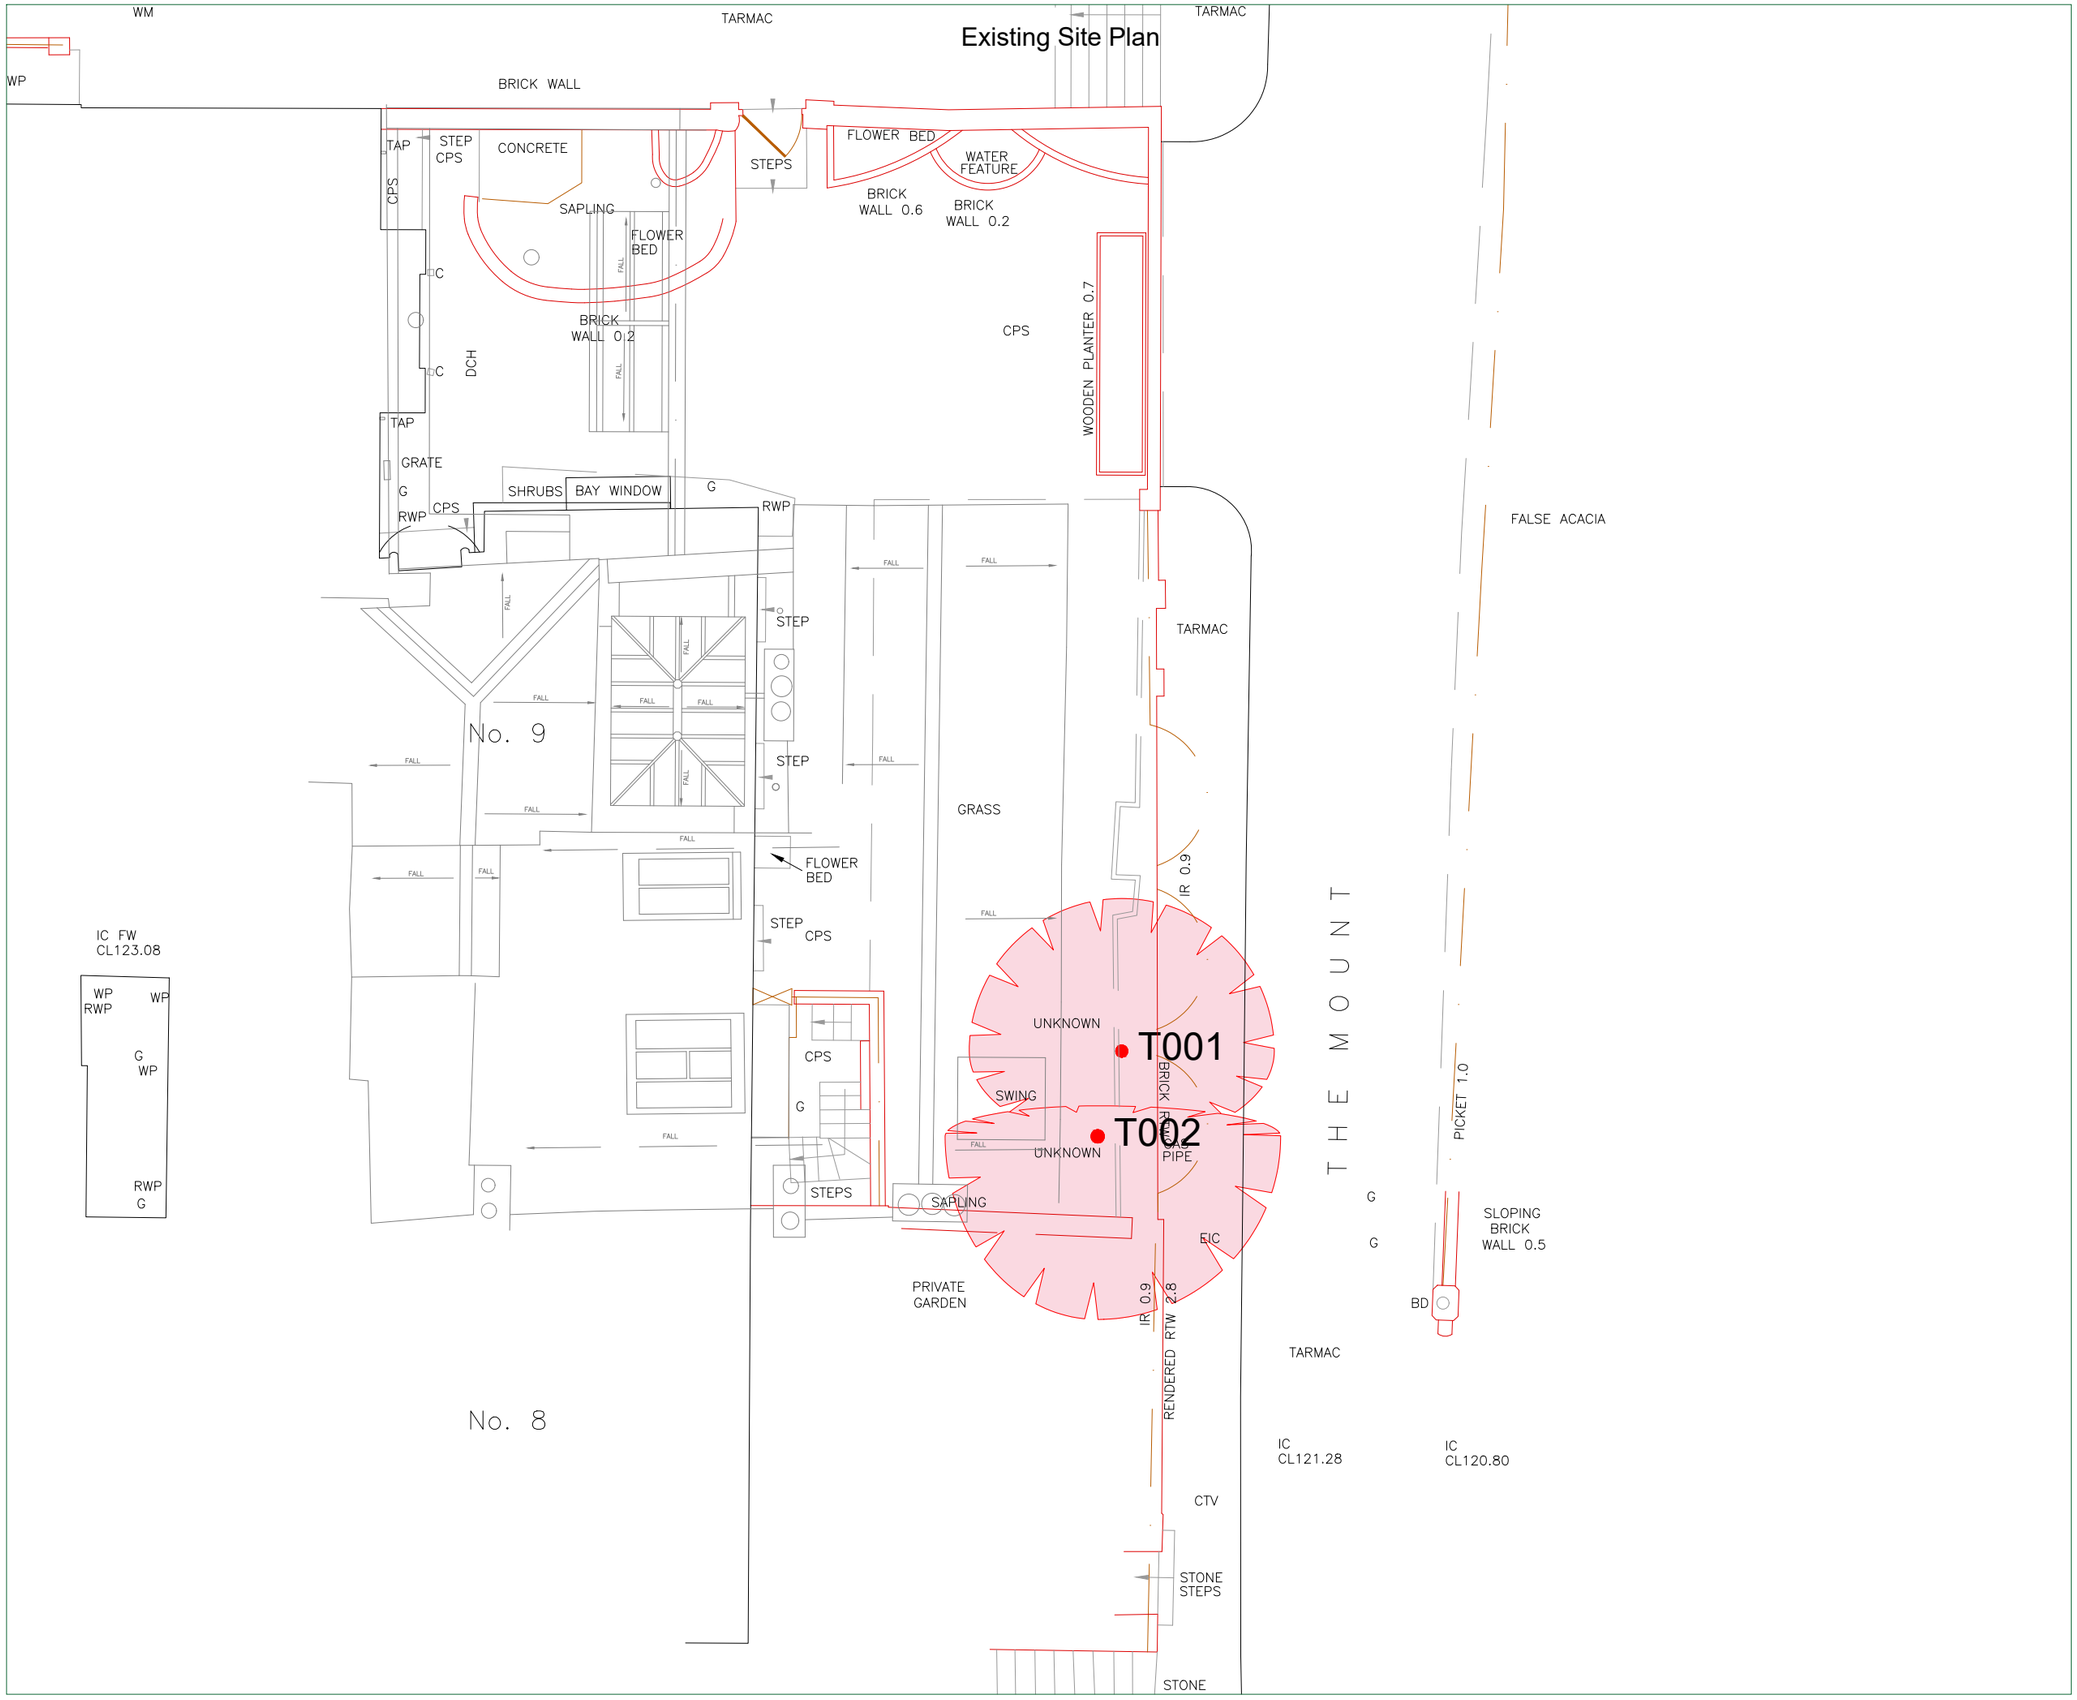

NOTE:

Hayden's Arboricultural Consultants were provided with a Topographical Survey but these do not always show the positions of all the trees/features on site. The locations of any additional features have been fixed using GPS. As such the position of the trees/landscape features should not be taken as exact but gives a fair distribution of their locations on site.

North (Indicative)

LEGEND

	Existing trees to be removed

Rev:	Date:	By:	Revision:
-	12/08/24	CM	Based on topographical survey

The position, condition, and dimensions of the trees are based on a site survey undertaken on 07/08/2024

"The original of this drawing was produced in colour - a monochrome copy should not be relied upon"

Scale 1:100

0m 1m 2m 3m 4m 5m

HAYDEN'S Arboricultural Consultants

© HAYDEN'S 2024

5 Moseleys Farm Business Centre,
Fornham All Saints,
Bury St Edmunds,
Suffolk, IP28 6JY.

Head Office: 01284 765391
Southern Office: 01722 657423
Email: info@treesurveys.co.uk

www.treesurveys.co.uk

Client:	Drawing Title:
Craft Architects	TWA

Site: 9 The Mount, Hampstead, London, NW3 6SZ

Date:	Drawn By:	Cad File Ref:	
12/08/24	CM	Cli\Pro\11152-D-TWA.dwg	
Scale:	**Checked By:**	**Drawing No:**	**Rev:**
1:100 (A3)	NH	11152-D-TWA	-