1 GA EAST ELEVATION
1 : 50

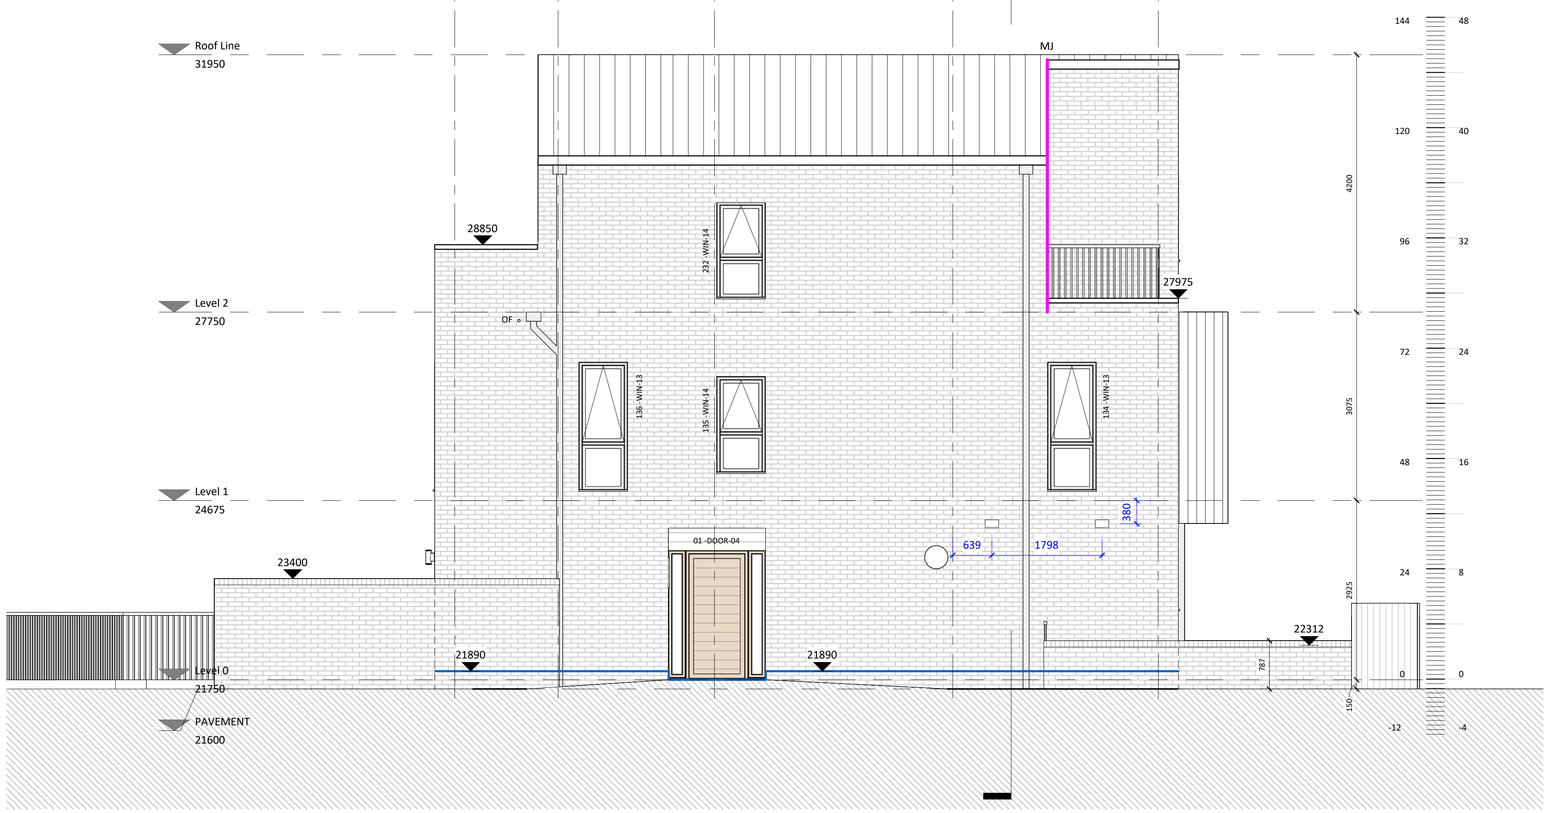

2 GA WEST ELEVATION
1 : 50

CALYPSO STUDIOS
ARCHITECTURE + DESIGN

MJ: MOVEMENT JOINT
MJ: MOVEMENT JOINT BEYOND
DPC
OF: Overflow Pipe
AIR DUCT INLET/OUTLET
SETTING OUT OF AIR DUCT INLET/OUTLET

GENERAL NOTES
·THIS DRAWING SHALL NOT BE SCALED.
·ALL DIMENSIONS SHALL BE CHECKED ON SITE PRIOR TO COMMENCING THE WORKS AND ERRORS AND OMISSIONS TO BE REPORTED TO THE ARCHITECTS.
·ALL WORKS SHALL CONFORM TO THE CURRENT EDITION OF THE BUILDING REGULATIONS AND OTHER STATUTORY REQUIREMENTS.
·ALL MATERIALS AND WORKMANSHIP SHALL CONFORM WITH THE RELEVANT BRITISH STANDARD SPECIFICATIONS AND CODES OF PRACTICE.
·ALL DIMENSIONS ARE IN mm UNLESS OTHERWISE STATED.
·THESE DRAWINGS ARE TO BE READ IN CONJUNCTION WITH THE EMPLOYERS REQUIREMENTS & DESIGN SPECIFICATION AND ALL OTHER RELEVANT CONSULTANTS DRAWINGS.
·ALL PRODUCTS SPECIFIED ON THIS DRAWING MUST BE INSTALLED IN ACCORDANCE WITH
THE MANUFACTURERS' INSTRUCTIONS, RELEVANT BRITISH AND EUROPEAN STANDARDS CODES OF PRACTICE AND RELEVANT BBA CERTIFICATES.

TENDER STATEMENT
1. The designs and specifications prepared for tender form part of Employers Requirements Documents describing the Scope of Works required. This information has been prepared without the Contractor's input. The Contractor is to allow for all necessary design development to meet the Employer's Requirements.
2. If there are any discrepancies between drawings, specifications and other documents issued by the Architect or any other parties for tender purposes the Contractor is to bring them to the attention of the Client for clarification.

Rev	Date	Description	By	Chk'd
C4	13/08/24	CONSTRUCTION	CSA	GC
C3	31/07/24	CONSTRUCTION	CSA	GC
C2	29/07/24	CONSTRUCTION	CSA	GC
C1	28/06/24	CONSTRUCTION	CSA	GC
P2.2	13/06/24	FOR COORDINATION	CSA	GC
P2.1	15/05/24	FOR COORDINATION	CSA	GC
P2	11/04/24	P2 FROZEN LAYOUTS	CSA	GC
P1	28/09/24	FOR INFORMATION	CSA	GC

Calypso Studios

tel: +44 (0) 7749974558
email: info@calypso-studios.co.uk
www.calypso-studios.co.uk

Client
Frencon Construction Limited

Project
GODWIN AND CROWNDALE ESTATE
Crowndale Road, London Borough of Camden

Title
EAST / WEST ELEVATION
GENERAL ARRANGEMENTS

Date	Scale	Issuing Discipline
28/03/2024	As indicated@A1	ARCHITECTURE

Issue status
WORK IN PROGRESS

Project No	Originator	Zone	Level	Type	Role	Number	Rev
2965	CSA	ZZ	ZZ	DR	A	2001	C4

Important note:

© Copyright - Calypso Studios