SCALE IN MILLIMETERS

0 500 1500 3000 4000 5000

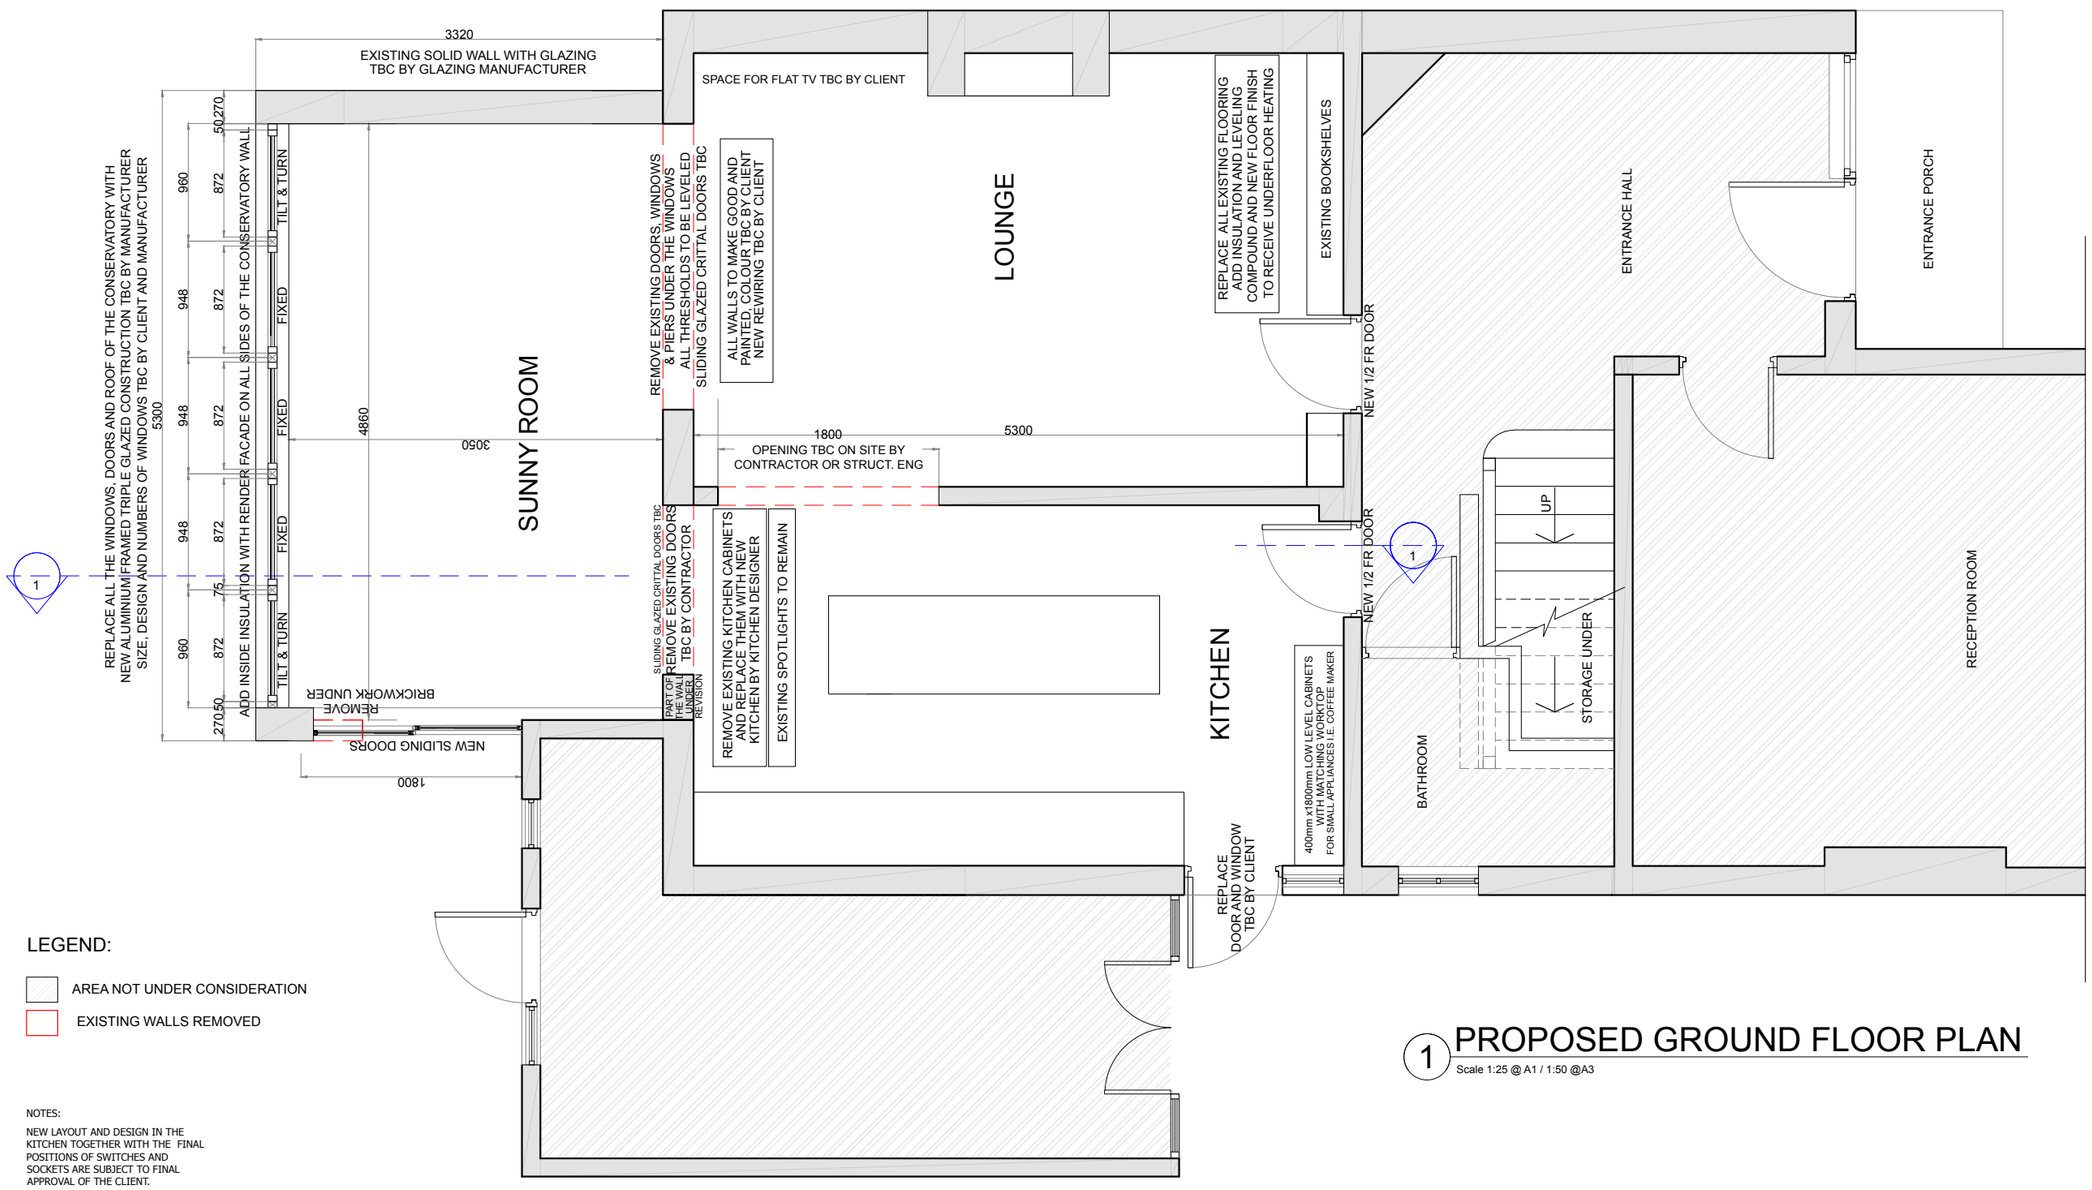

1 PROPOSED GROUND FLOOR PLAN

Scale 1:25 @ A1 / 1:50 @A3

LEGEND:

- AREA NOT UNDER CONSIDERATION
- EXISTING WALLS REMOVED

NOTES:

NEW LAYOUT AND DESIGN IN THE KITCHEN TOGETHER WITH THE FINAL POSITIONS OF SWITCHES AND SOCKETS ARE SUBJECT TO FINAL APPROVAL OF THE CLIENT.

NEW ELECTRICAL WORK TO BE FULLY COMPLIANT TO 'PART P' OF THE BUILDING REGULATIONS AND MUST BE DESIGNED, INSTALLED AND INSPECTED BY A CERTIFIED COMPETENT PERSON.

ELECTRICAL CERTIFICATES TO BE ISSUED TO BUILDING CONTROL IN ACCORDANCE TO BS-7671

NEW RADIATORS TYPE AND SIZE TBC

NEW SMOKE/FIRE ALARMS AND CO DETECTOR TO BE INTERCONNECTED AND MAINS WIRED IF POSSIBLE

STATUS

PLANNING PERMISSION

NOTES:

1. DO NOT SCALE FROM THIS DRAWING
2. ALL DIMENSIONS TO BE CHECKED ON SITE PRIOR TO FABRICATION
3. THIS DRAWING SHOULD BE READ IN CONJUNCTION WITH STRUCTURAL ENGINEER'S DRAWINGS
4. THIS DRAWING SHOULD BE READ IN CONJUNCTION WITH SERVICE ENGINEER'S DRAWINGS
5. COPYRIGHT OF THIS DRAWING REMAINS WITH INSIDEZONE LTD.
6. ANY DISCREPANCY FOUND BETWEEN THIS DRAWING AND ANY OTHER DOCUMENTS MUST BE REPORTED IMMEDIATELY

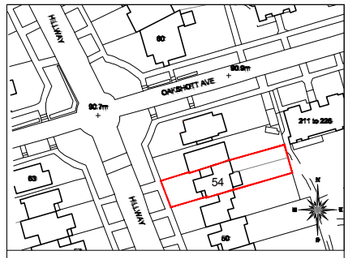

Revision	Description	Drawn	Date
D	SCALE UPDATED	AM	14/08/2024
C	DESIGN AGREED WITH CLIENTS FOR PLANNING	AM	22/07/2024
B	DESIGN UPDATE AS PER CLIENTS INSTRUCTIONS	AM	11/07/2024
A	DESIGN UPDATE AS PER CLIENTS INSTRUCTIONS	AM	28/06/2024

SIGNATURE
CLIENT

DATE

PLANNING PERMISSION

CLIENT
Mrs Monica and Mr Philip Sanders

TITLE
PROPOSED GROUND FLOOR PLAN

PROPERTY AT
54 HILLWAY
LONDON N6 6EP

MARCH 2024

SCALE	1:25 @ A1/1:50 @ A3
DWG NO.	2024-PL-GA-002
REV.NO.	D

INSIDEZONE

DESIGNERS AND CONSULTANTS
SPECIALISTS IN ARCHITECTURAL SERVICES
Tel. 02089484275/07766055068
e-mail: aleksandra@insidezone.co.uk

62 GLOUCESTER ROAD
RICHMOND TW9 3BX
www.insidezone.co.uk