Scale Bar 1:50 @ A3 Metres

0 1 2 3 4 5

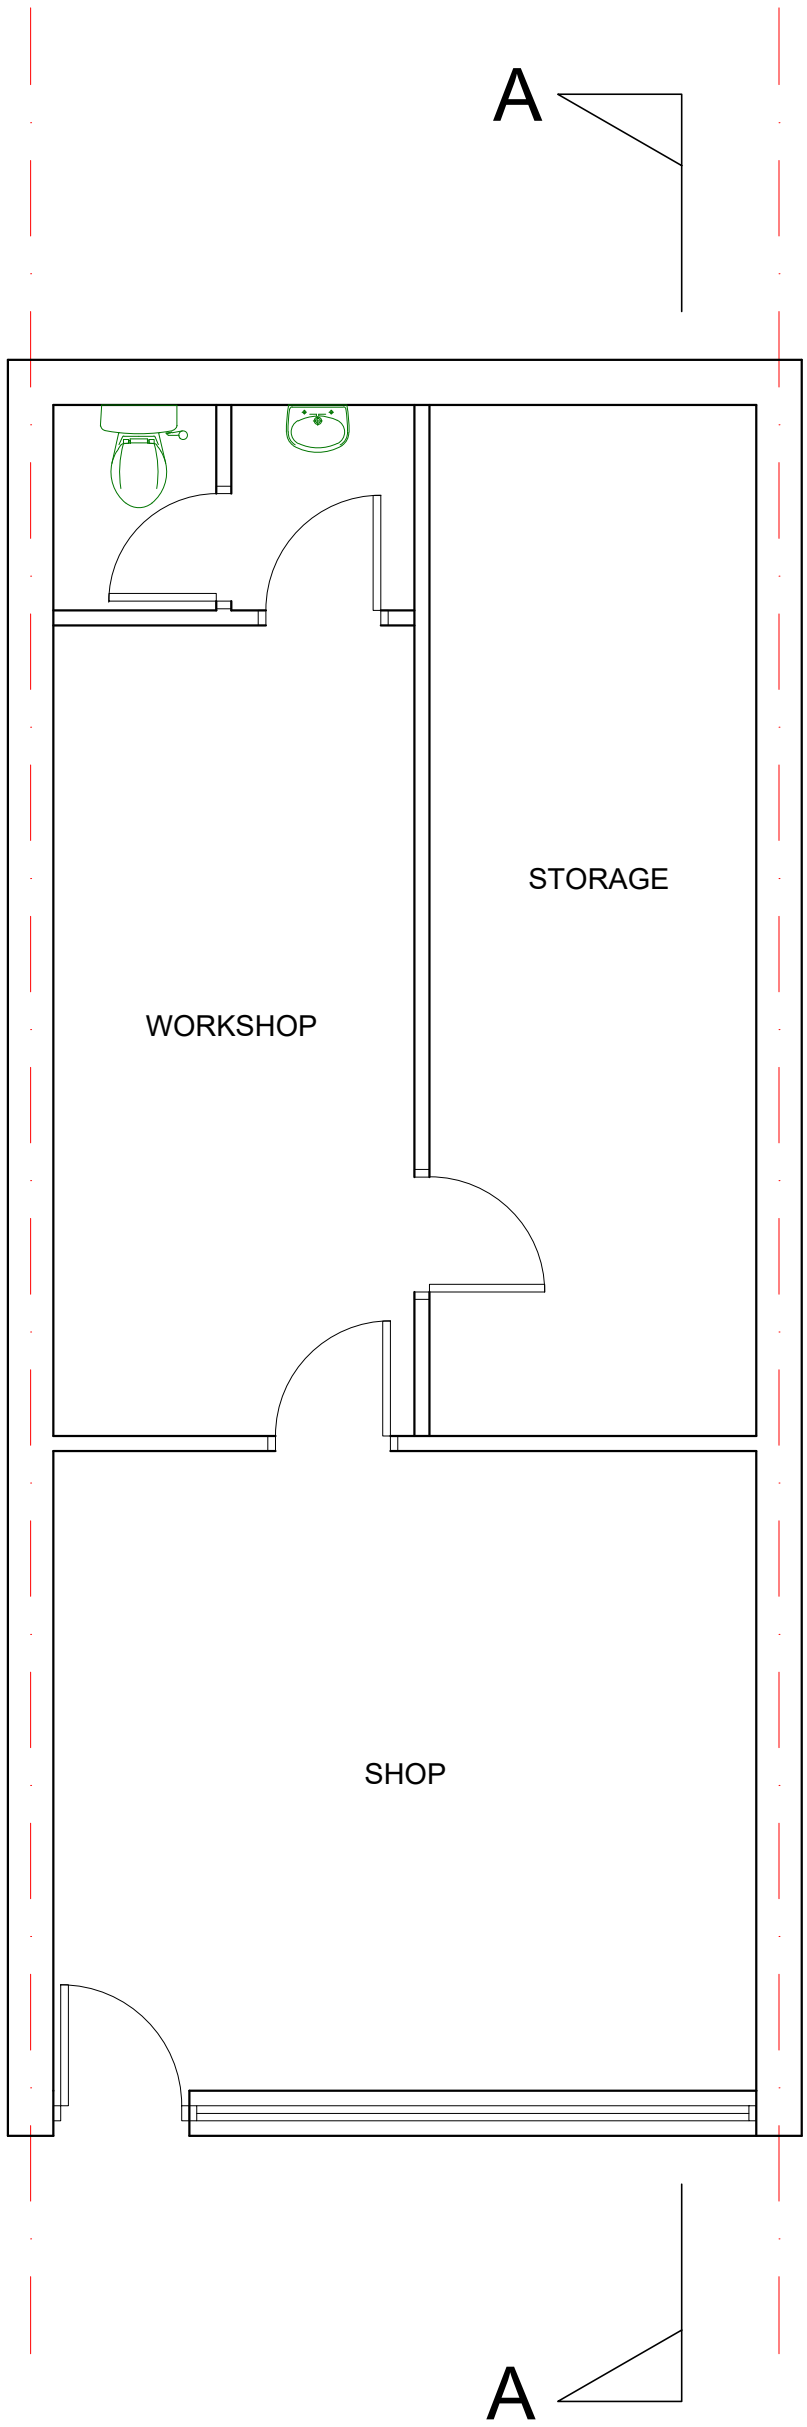

EXISTING FLOOR PLAN

335 Euston Road, London NW1 3AD

THE GILLETT MACLEOD PARTNERSHIP
Chartered Architects & Town Planning Consultants
1 High Road Old Eastcote Pinner Middlesex HA5 2EW tel. 0208 868 1333

Drg. No. 22/3519/22
Scale 1:50@A3
Date 14/07/22
Drawn by SB

REVISION

C drawer