NOTE
DO NOT SCALE FROM THIS DRAWING. FIGURED DIMENSIONS ONLY ARE TO BE TAKEN FROM THIS DRAWING. ALL DIMENSIONS ARE IN MILLIMETRES UNLESS OTHERWISE STATED;
CONTRACTOR TO CHECK AND CONFIRM ALL DIMENSIONS AND SETTING OUT ON SITE. REPORT ANY ERRORS OR OMISSIONS TO WGI;

CURRENT MODEL FILE NAME: Project Template

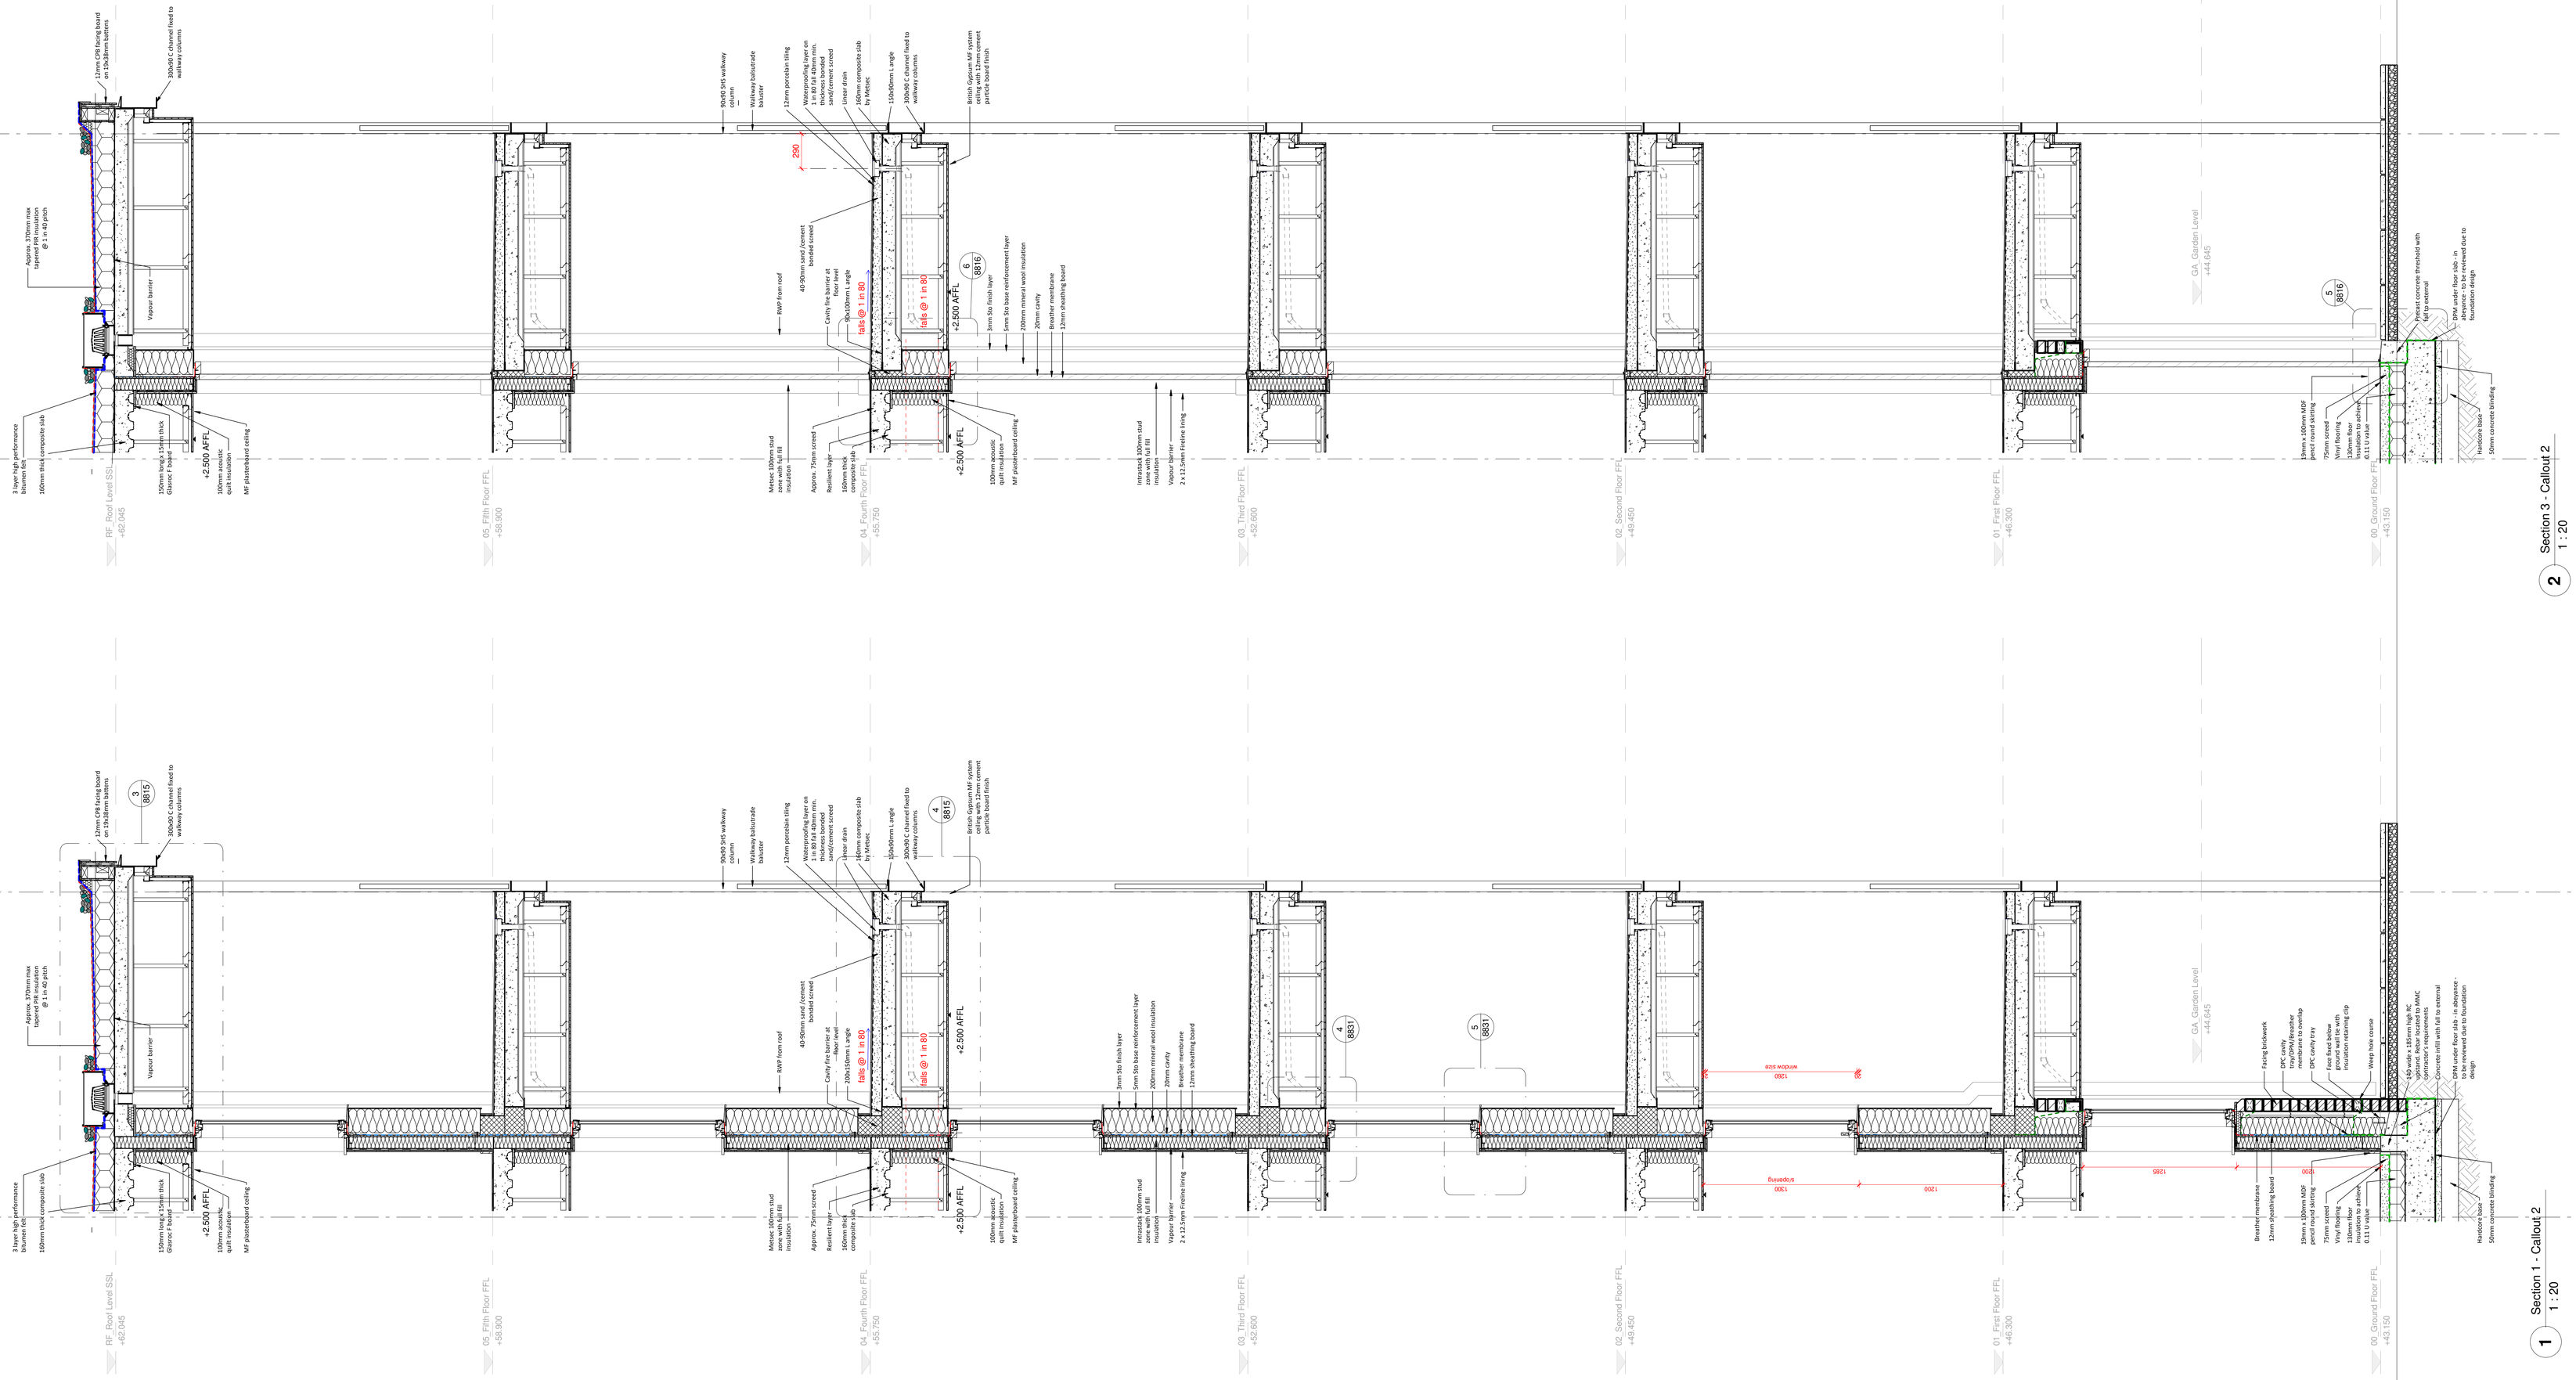

Section 3 - Callout 2
1 : 20

Section 1 - Callout 2
1 : 20

REV	DATE	BY	CHECKED	NOTE
P01	04-11-2023	ST	TP	GA & Coursing Sections Initial Issue
P02	10/01/2024	ST	TP	Full Issue for Costing

STATUS D1 — SUITABILITY DESCRIPTION: SUITABLE FOR COSTING

Watkins Gray International LLP
Colechurch House, 1 London Bridge Walk, London SE1 2SX, United Kingdom
t: +44 (0)20 7940 8400

Camden Hostels Project - Camden Road Site,
248-250 Camden Road, London NW1 9HE

Coursing Sections - Camden Sheet 2

SIZE	SCALE	DRAWN BY	CHECKED BY	FIRST ISSUE DATE
A0	1 : 20	ST	TP	05/10/2023

Project Number	Originator	Zone	Level	Type	Role	Number	Revision
123007	WGI	CA	ZZ	DR	A	2451	P02