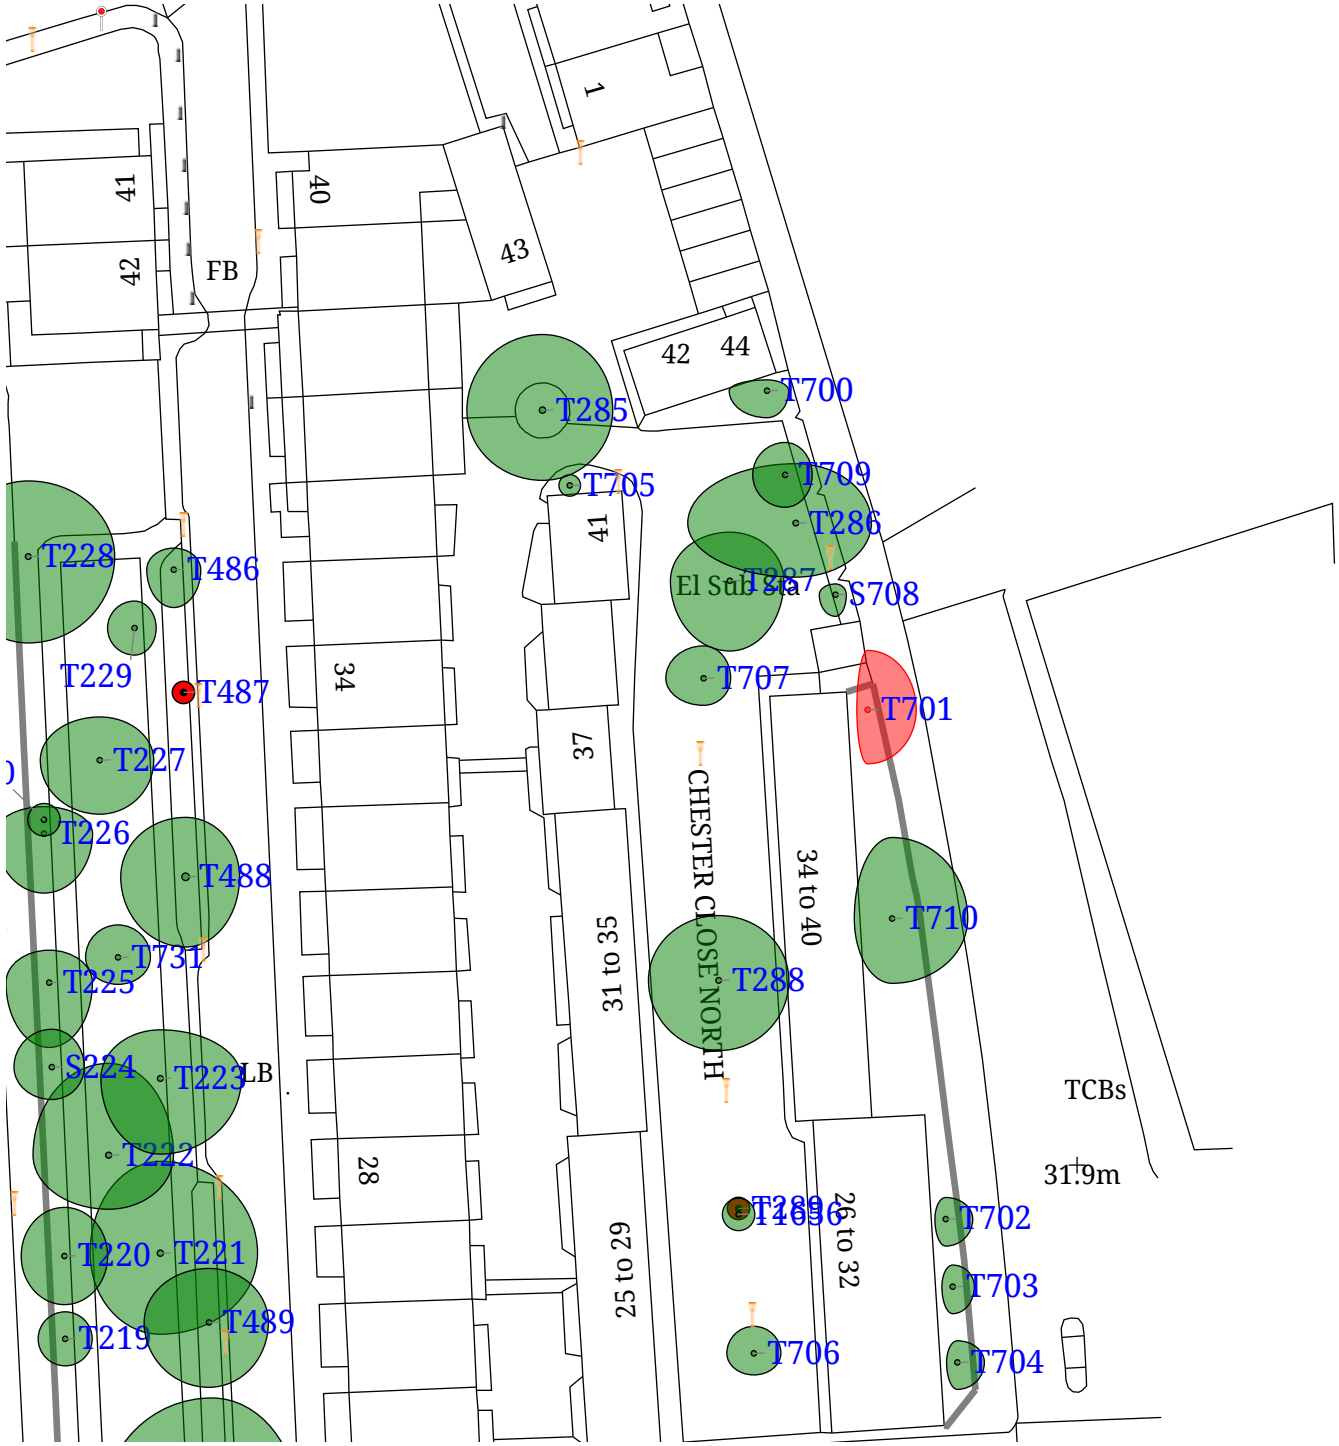

Trees not requiring works

Trees requiring works

Felled trees

Proposed planting location

REVISIONS		

Title:

200944 - Crown Estate Paving Commission (MASTER)

Client:

CEPC

Project:

Chester Close North

Date:	Drawn by:
28/8/2024	EB
Drawing No:	Scale:
200944	1:700@A4