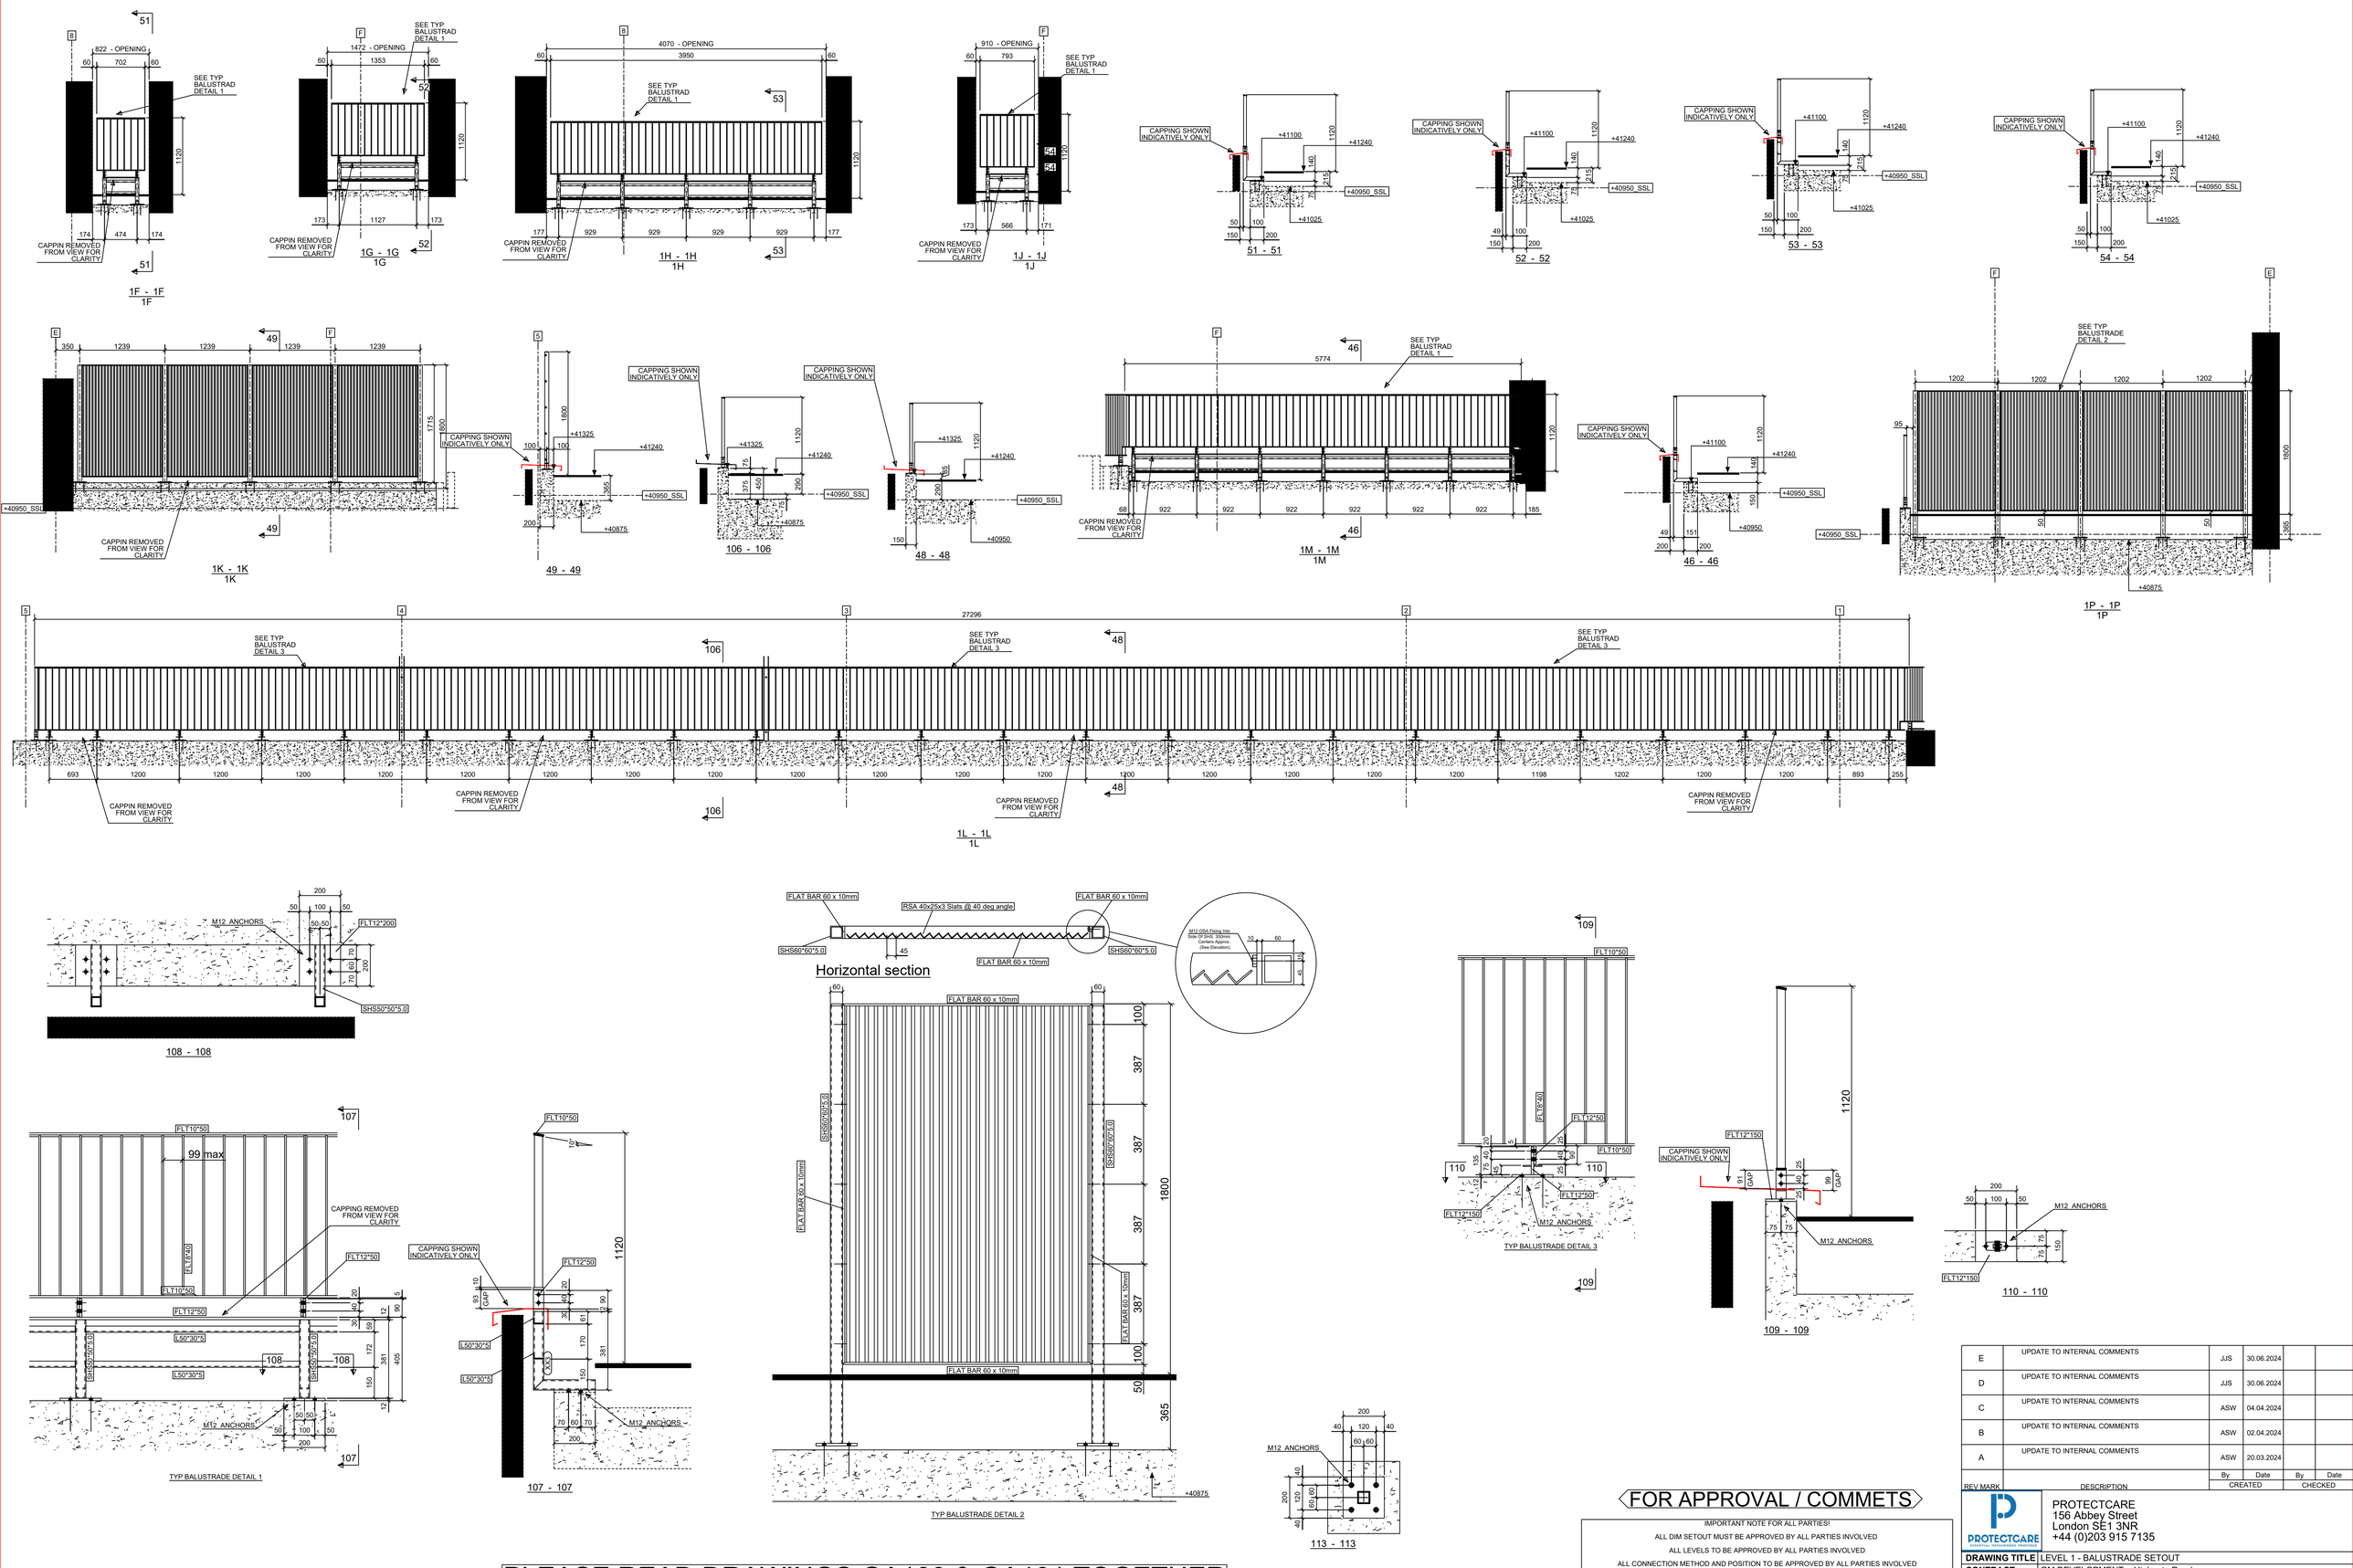

PLEASE READ DRAWINGS GA100 & GA101 TOGETHER

1:50

1m 0 1m 2m 3m 4m 5m

FOR APPROVAL / COMMETS

IMPORTANT NOTE FOR ALL PARTIES!

ALL DIM SETOUT MUST BE APPROVED BY ALL PARTIES INVOLVED

ALL LEVELS TO BE APPROVED BY ALL PARTIES INVOLVED

ALL CONNECTION METHOD AND POSITION TO BE APPROVED BY ALL PARTIES INVOLVED

ALL NOTED TBC'S / RFI'S ON THIS DRAWING NEED TO BE ACTIONED / CONFIRMED BY ALL PARTIES INVOLVED

ANY FAILURE TO LOOK AT THIS SET OUT DRAWING PROPERLY BY THE DESIGN TEAM AND/OR CONTRACTOR PRIOR TO GIVING STATUS A: AND/OR APPROVAL IS AT YOUR OWN RISK AND IN NO WAY THE FAULT OF THE DRAWING SUPPLIER AND/OR STEEL PROVIDER

REV MARK	DESCRIPTION	CREATED By	CREATED Date	CHECKED By	CHECKED Date
E	UPDATE TO INTERNAL COMMENTS	JJS	30.06.2024		
D	UPDATE TO INTERNAL COMMENTS	JJS	30.06.2024		
C	UPDATE TO INTERNAL COMMENTS	ASW	04.04.2024		
B	UPDATE TO INTERNAL COMMENTS	ASW	02.04.2024		
A	UPDATE TO INTERNAL COMMENTS	ASW	20.03.2024		

PROTECTCARE
156 Abbey Street
London SE1 3NR
+44 (0)203 915 7135

DRAWING TITLE	LEVEL 1 - BALUSTRADE SETOUT		
CONTRACT	GM DEVELOPMENT - Highgate Road		
MODELLED BY	ASW	ISSUE DATE	02.04.2024
CONTRACT NO	JO113-08	SCALE	1:10 1:30 1:55
DRAWING No	GA101	REVISION No.	E