This drawing is the copyright of MG Project Management and may not be copied, altered or reproduced in any way or passed to a third party without written permission. All dimensions are to be checked on site before commencing work and any discrepancies should be reported to the project manager immediately.

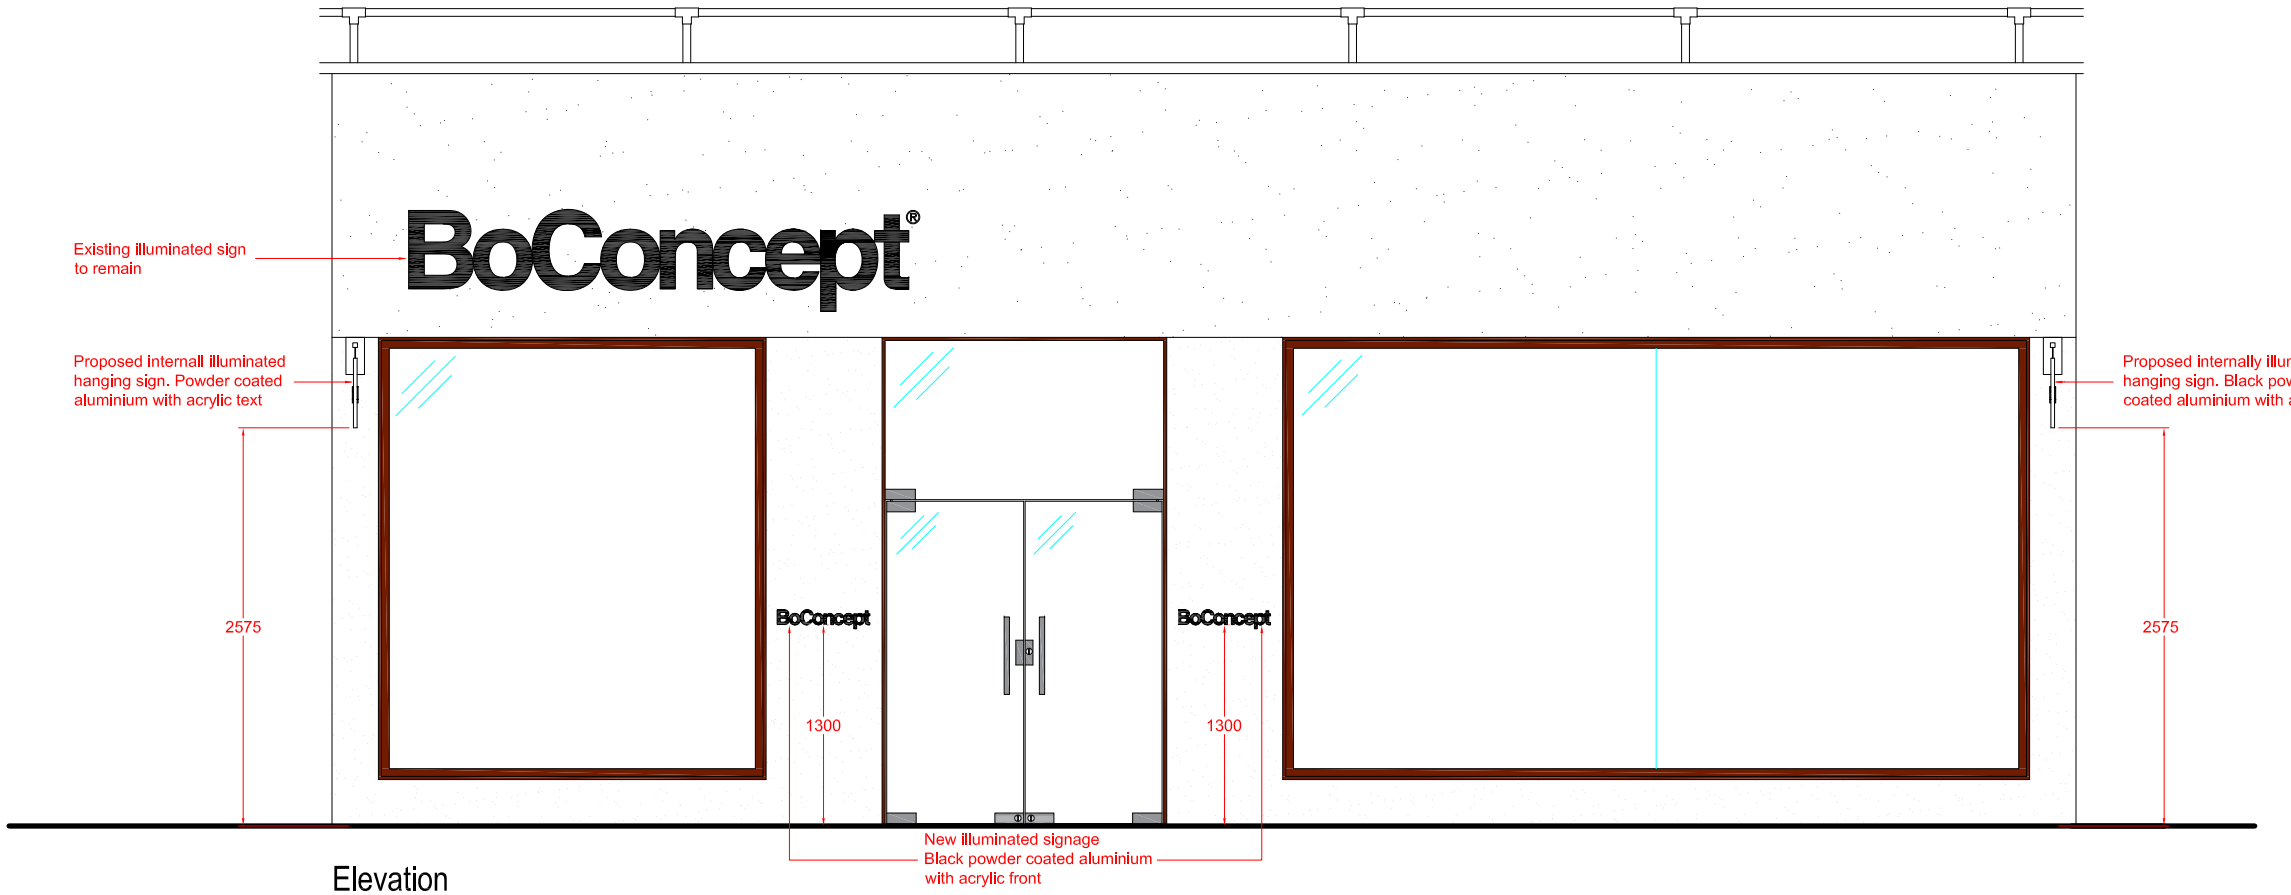

Elevation

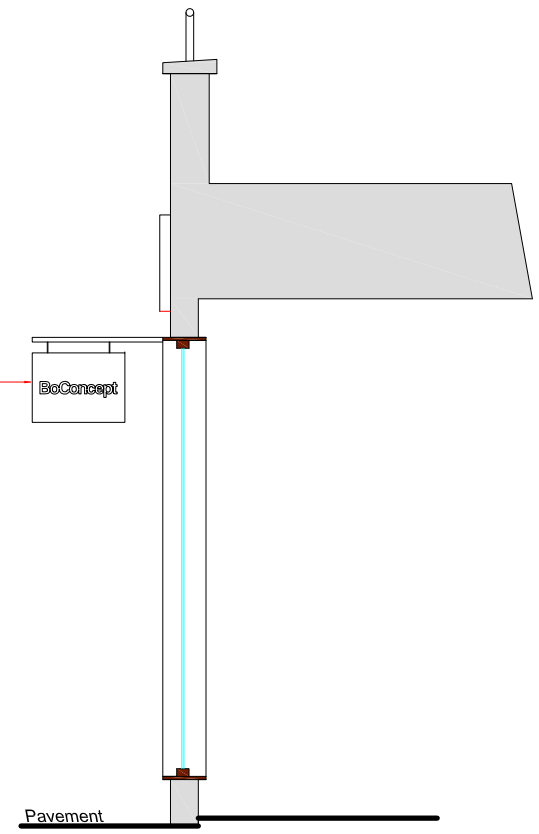

Section

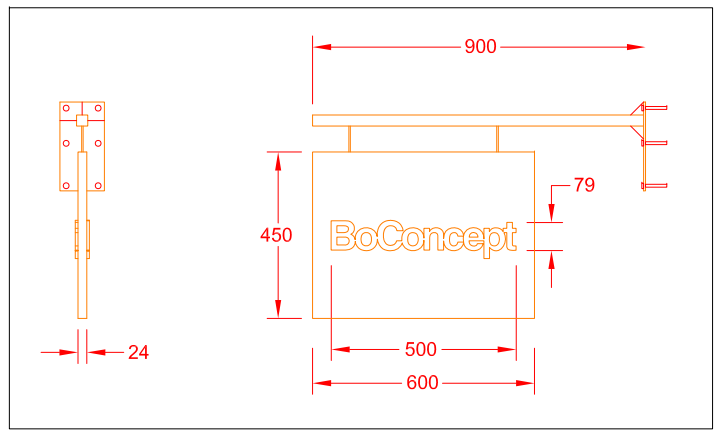

Proposed Hanging Sign Dimensions

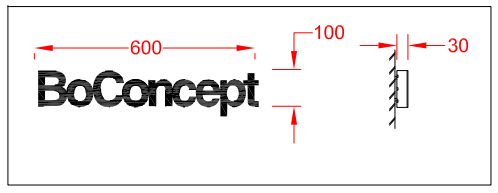

Proposed Column Sign Dimensions

Drawing scale bar

0m 1m 2m 3m 4m 5m

M G Project Management Ltd.
Tanfield Tye Farm
West Hanningfield Road
Chelmsford
Essex
CM2 8UD
T : 01245 402180
F : 01245 402199
E : admin@mgpm.com

Client :	Concept Living Ltd		
Project :	BoConcept - 158 Tottenham Court Road		
Description :	Proposed Signage Details		
Scale :	1:25@A3	Date :	July' 24
Drawn By :	RDH	Drawing No :	3409/PL/03
Revision :			