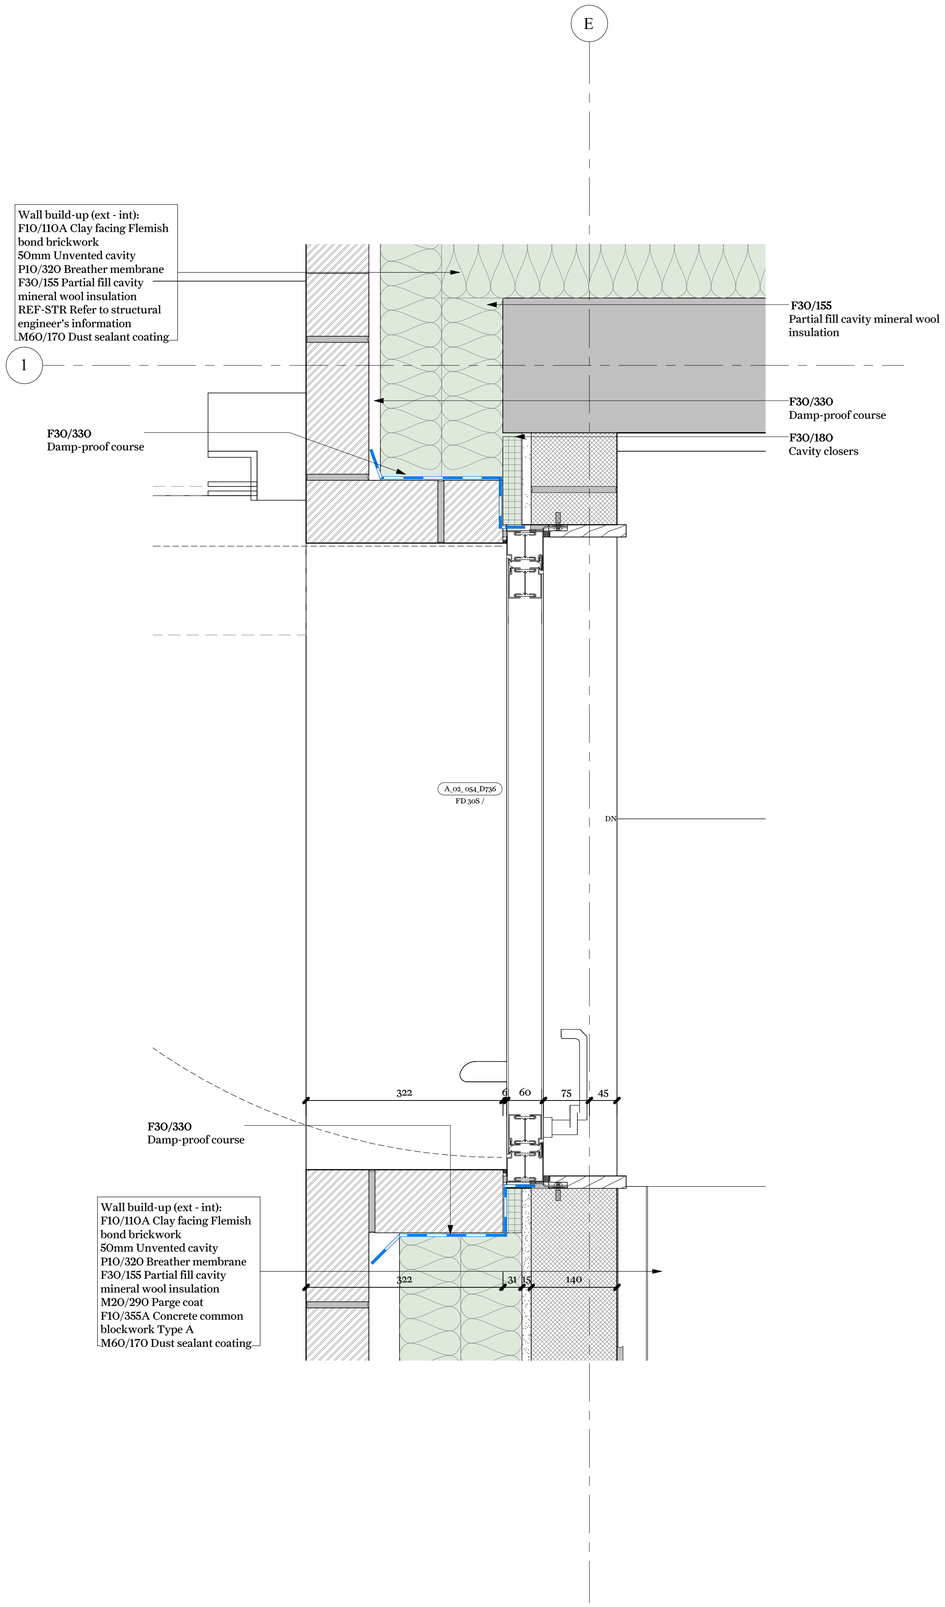

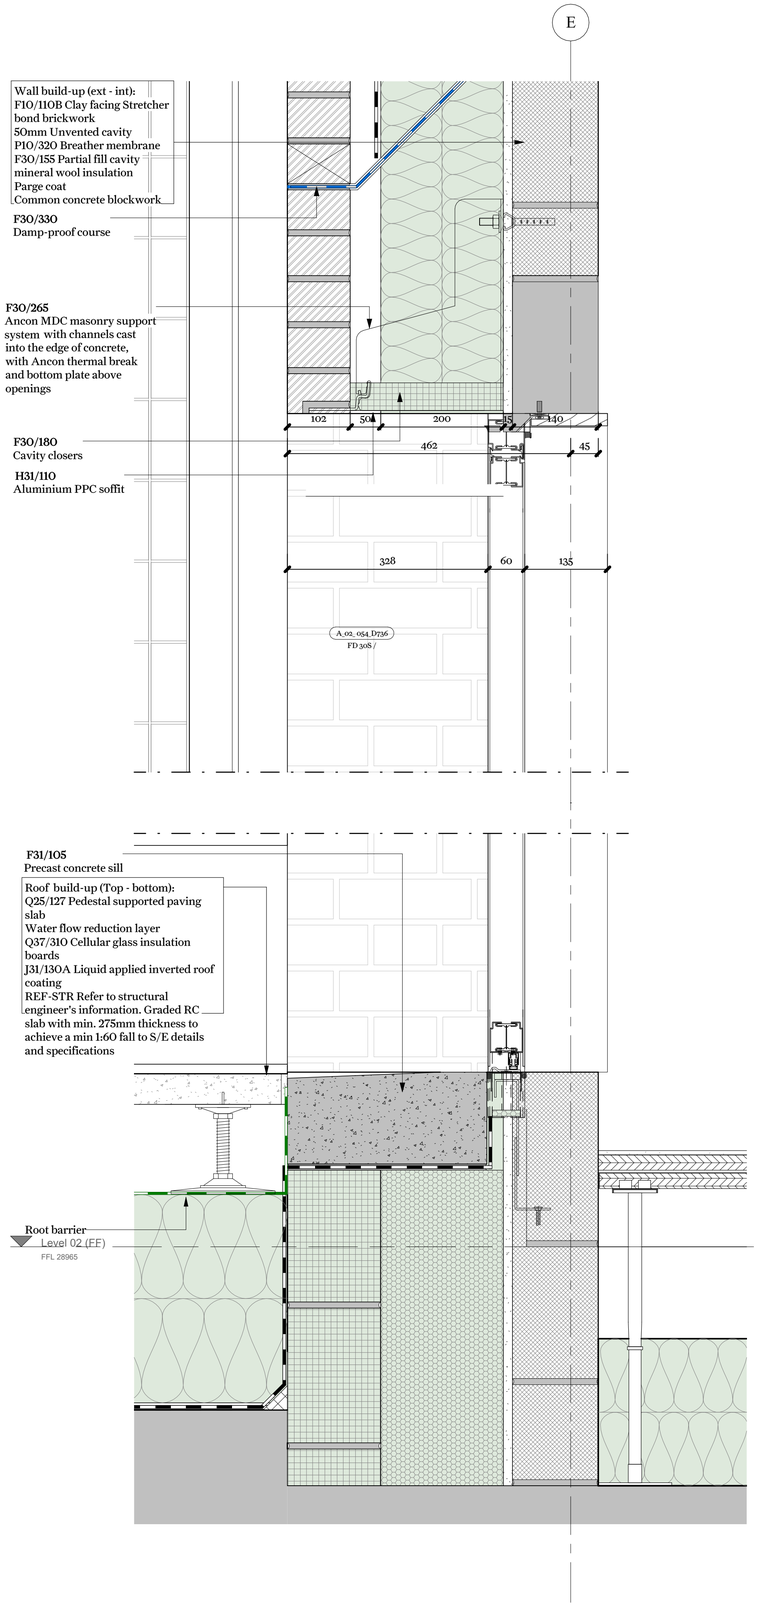

Key Plan

This drawing is not to be scaled. Dimensions govern.
Wright & Wright Architects shall be notified in writing of any discrepancies.
All dimensions are in millimeters unless noted otherwise.
This drawing issued at First Contract is indicative of design intent and should be read in association with all specifications, schedules and consultants information.
The Contractor is required to complete the detailed design, final coordination and interfaces. Contractor and Sub-Contractors design are subject to Architects acceptance.

Rev	Note	Date	Issued By	Issued To
C1	Stage 4 Tender	17/11/2023	JB	BM

Security Classification: Official

WRIGHT & WRIGHT ARCHITECTS

89-91 Bayham Street
London NW1 0AG
T +44(0)20 7428 9393
E ww@wrightandwright.co.uk

Client
British Museum

Project Name
Energy Centre
Programme: East
Road Building (ERB)

Stage
RIBA Stage 4

Drawing Title
External Door - EDW_201 (LO2)

Drawing Number
SW001-WWA-1110-A_XX-DDG -A-5009

Scale	Sheet Size	Issue Date
1 : 5	A1	17/11/2023

Revision	Status
C1	A4 - Authorised

TYPE:	DESCRIPTION:	LOCATION:
EDW-201	Door plan detail	Level 02 Generator enclosure access

TYPE:	DESCRIPTION:	LOCATION:
EDW-201	Door section detail	Level 02 Generator enclosure access

© Wright & Wright Architects 2022