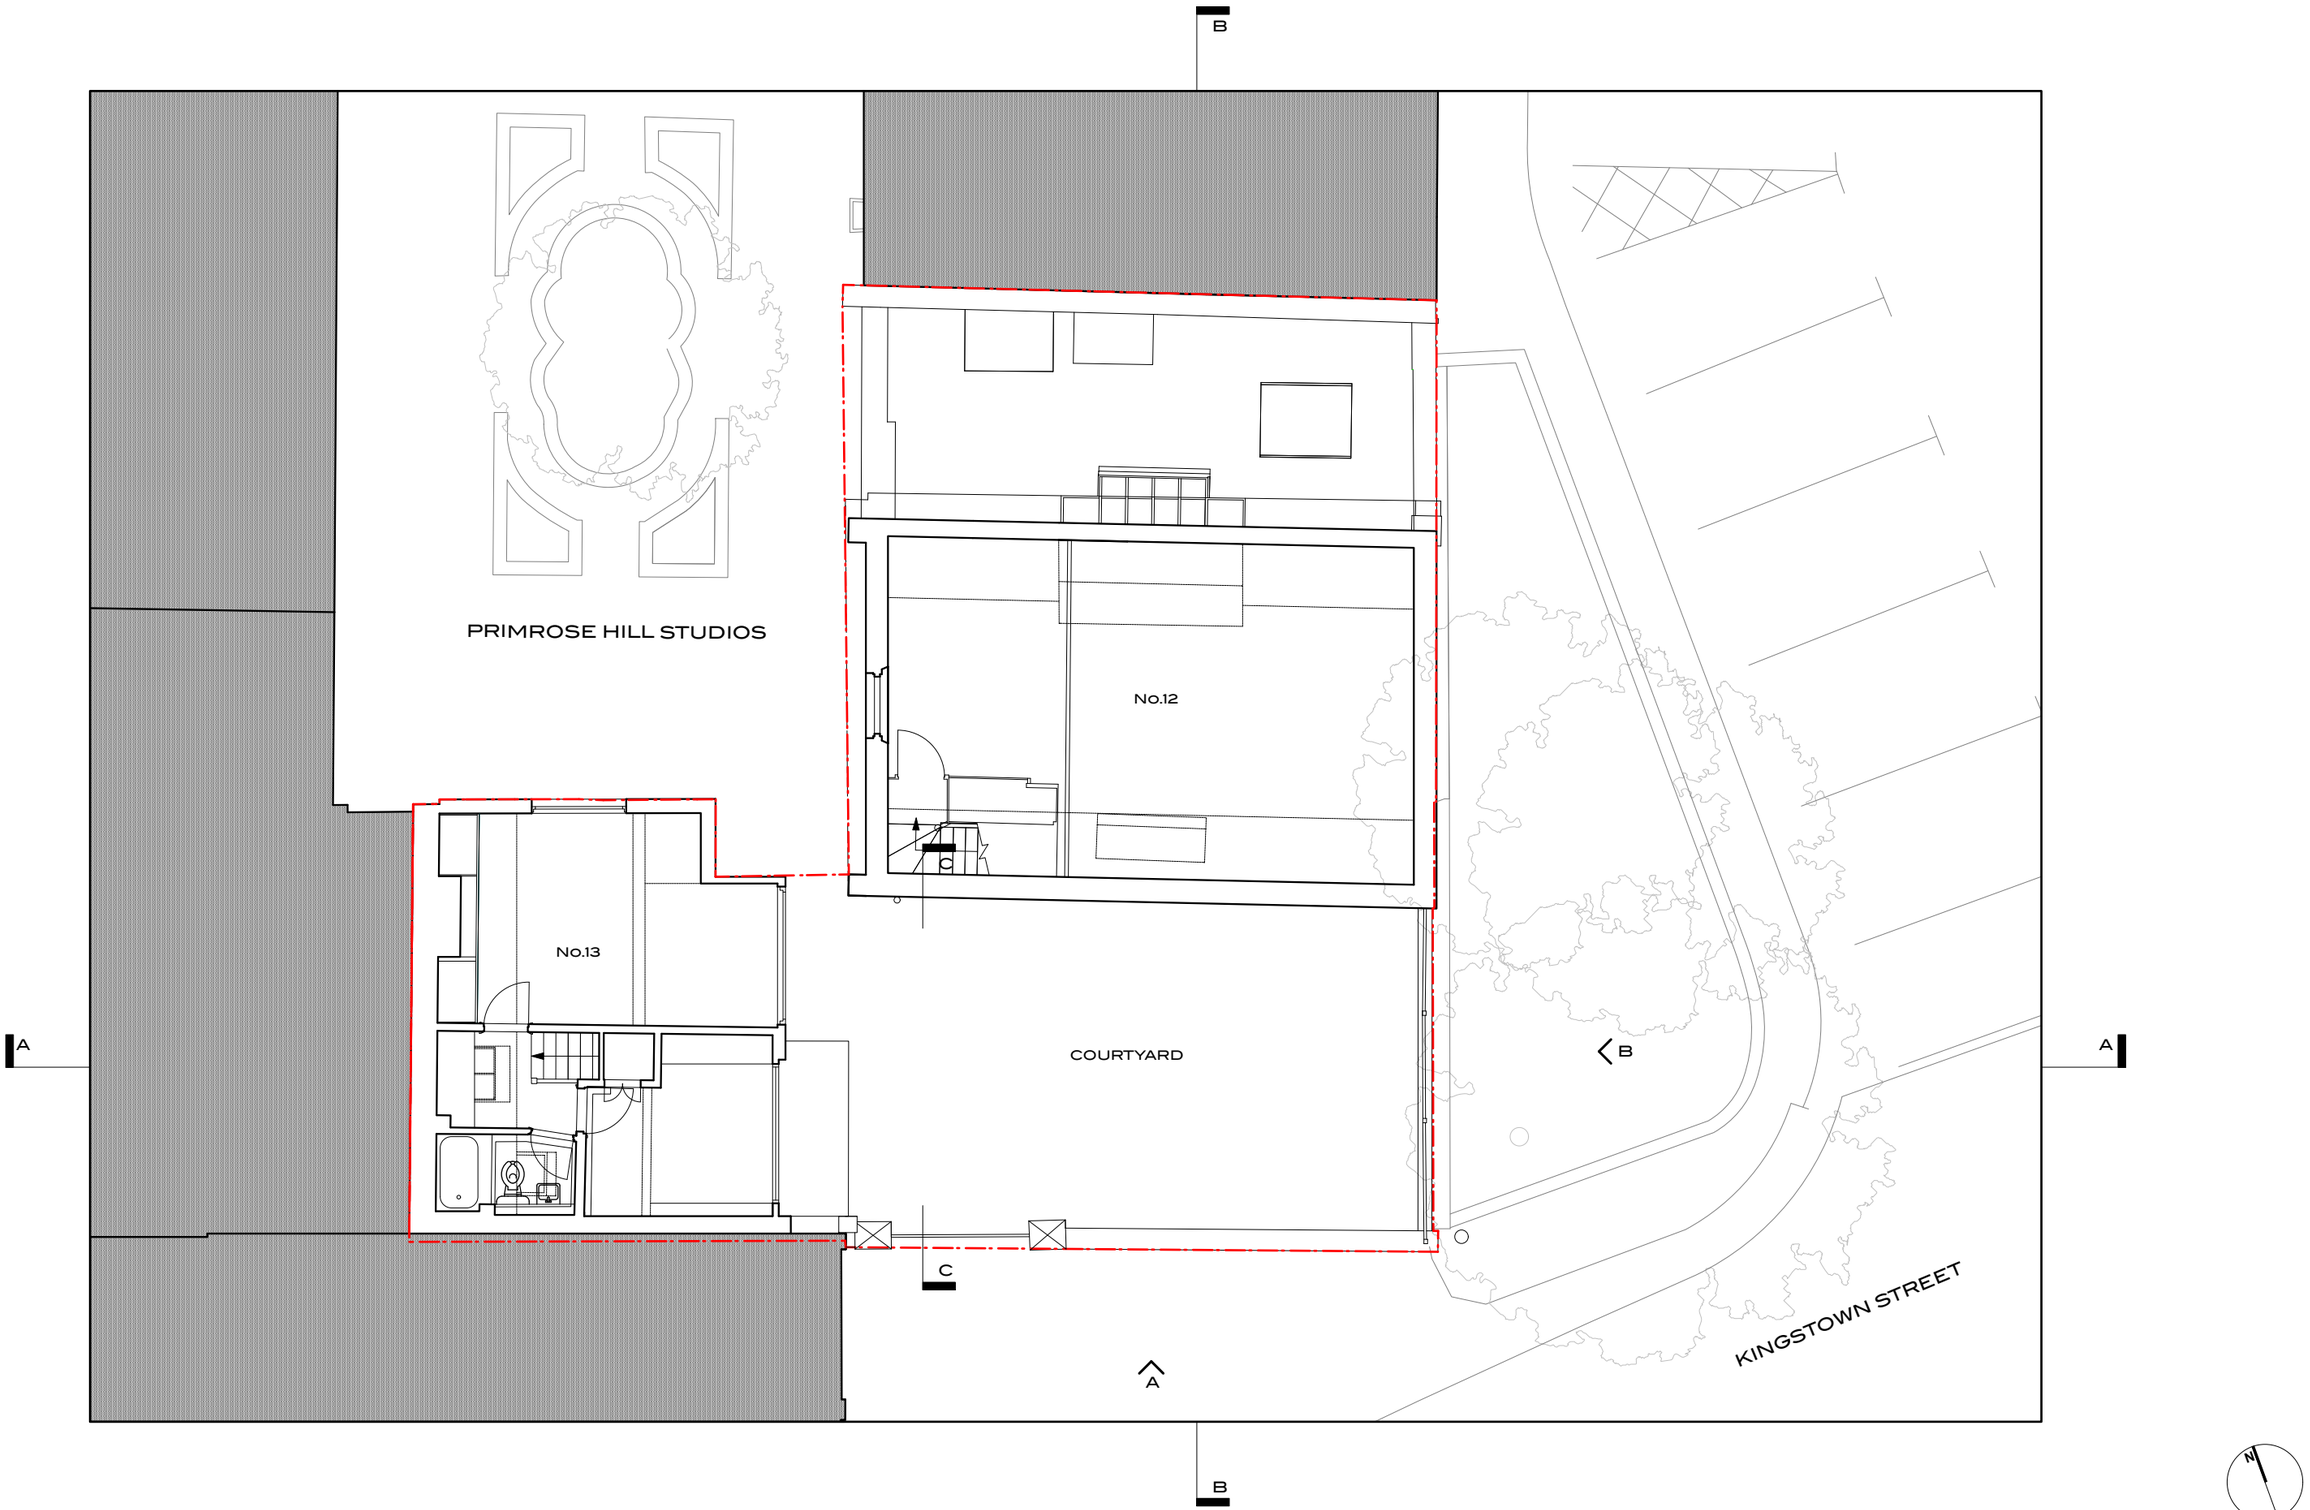

APPLICATION SITE

0 1 2 3 4 5 10M

REVISIONS				NOTES

HUMPHREY KELSEY | ARCHITECTURE
4 PRIMROSE HILL STUDIOS FITZROY ROAD LONDON NW1 8TR +44 (0)20 7483 4748

12/13 PRIMROSE HILL STUDIOS

FIRST FLOOR PLAN
EXISTING

1:100(@A3)

FOR PLANNING — 170.100.02

ISSUE | DATE | DRG | REV.

DO NOT SCALE FROM THIS DRAWING. ALL DIMENSIONS TO BE VERIFIED ON SITE. COPYRIGHT