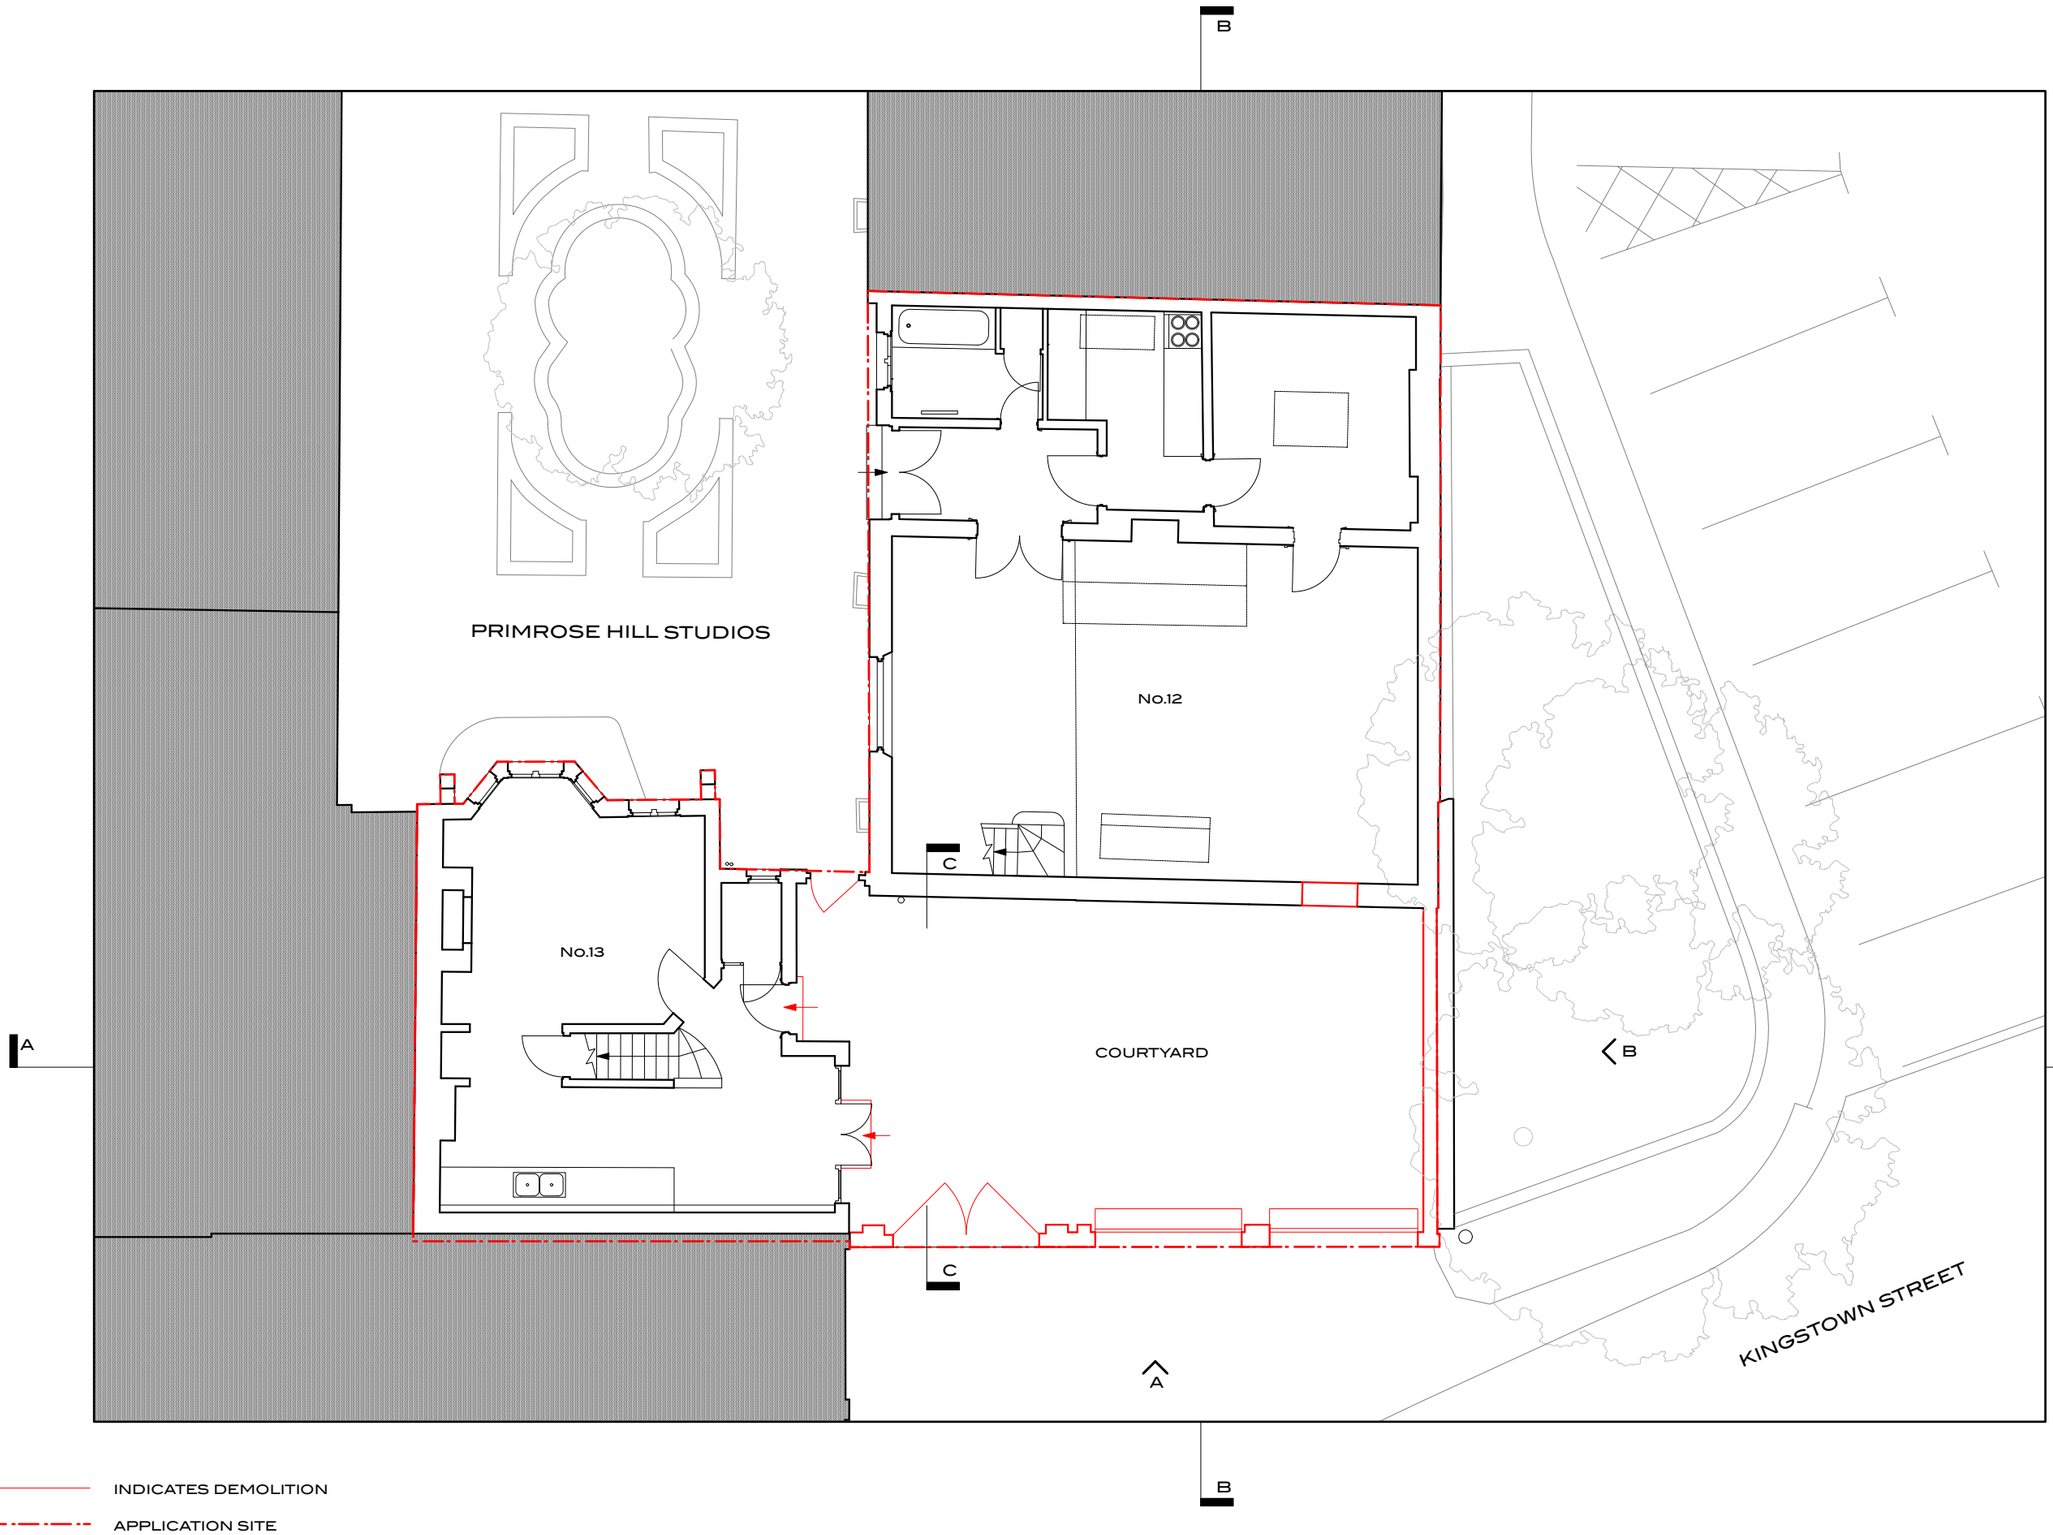

INDICATES DEMOLITION

APPLICATION SITE

N

0 1 2 3 4 5 10M

REVISIONS

NOTES

HUMPHREY KELSEY | ARCHITECTURE
4 PRIMROSE HILL STUDIOS FITZROY ROAD LONDON NW1 8TR 144 (0)20 7483 4748

12/13 PRIMROSE HILL STUDIOS

GROUND FLOOR PLAN
DEMOLITION

1:100(@A3)

FOR PLANNING | 170.100.11

ISSUE | DATE | DWG | REV.

DO NOT SCALE FROM THIS DRAWING. ALL DIMENSIONS TO BE VERIFIED ON SITE. COPYRIGHT