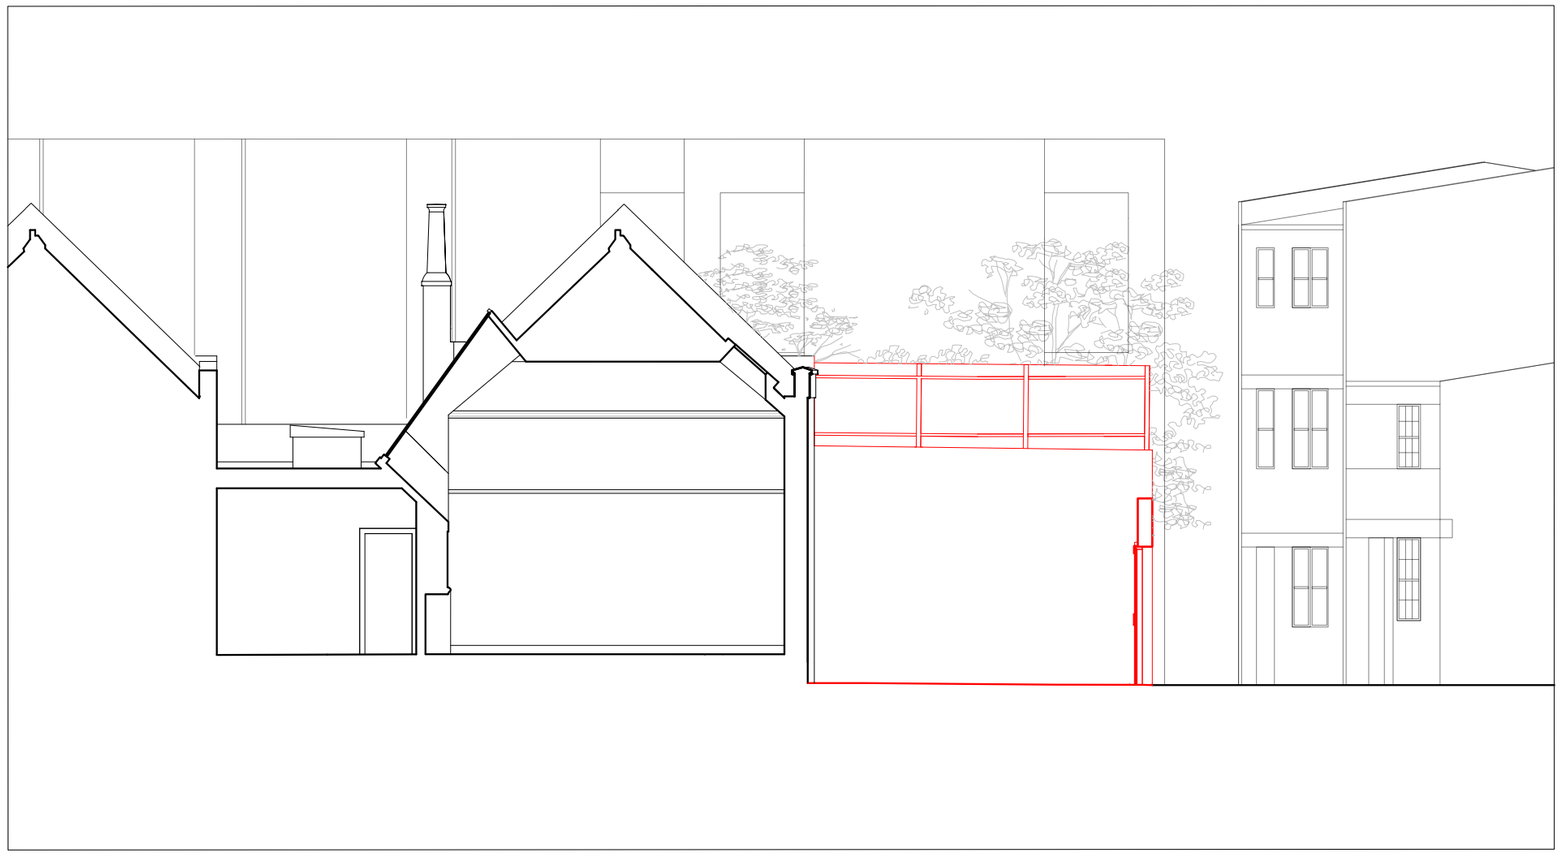

SECTION BB

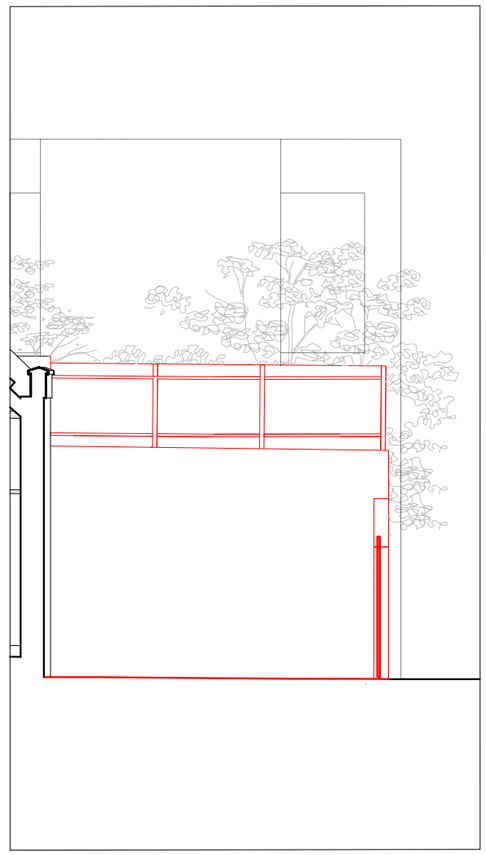

SECTION CC

INDICATES DEMOLITION

APPLICATION SITE

0 1 2 3 4 5 10M

REVISIONS

NOTES

HUMPHREY KELSEY | ARCHITECTURE
4 PRIMROSE HILL STUDIOS FITZROY ROAD LONDON NW1 8TR t44 (0)20 7483 4746

12/13 PRIMROSE HILL STUDIOS

SECTION BB & CC
DEMOLITION

1:100(@A3)

FOR PLANNING

170.100.16

ISSUE DATE ISSUED REV

DO NOT SCALE FROM THIS DRAWING. ALL DIMENSIONS TO BE VERIFIED ON SITE. COPYRIGHT