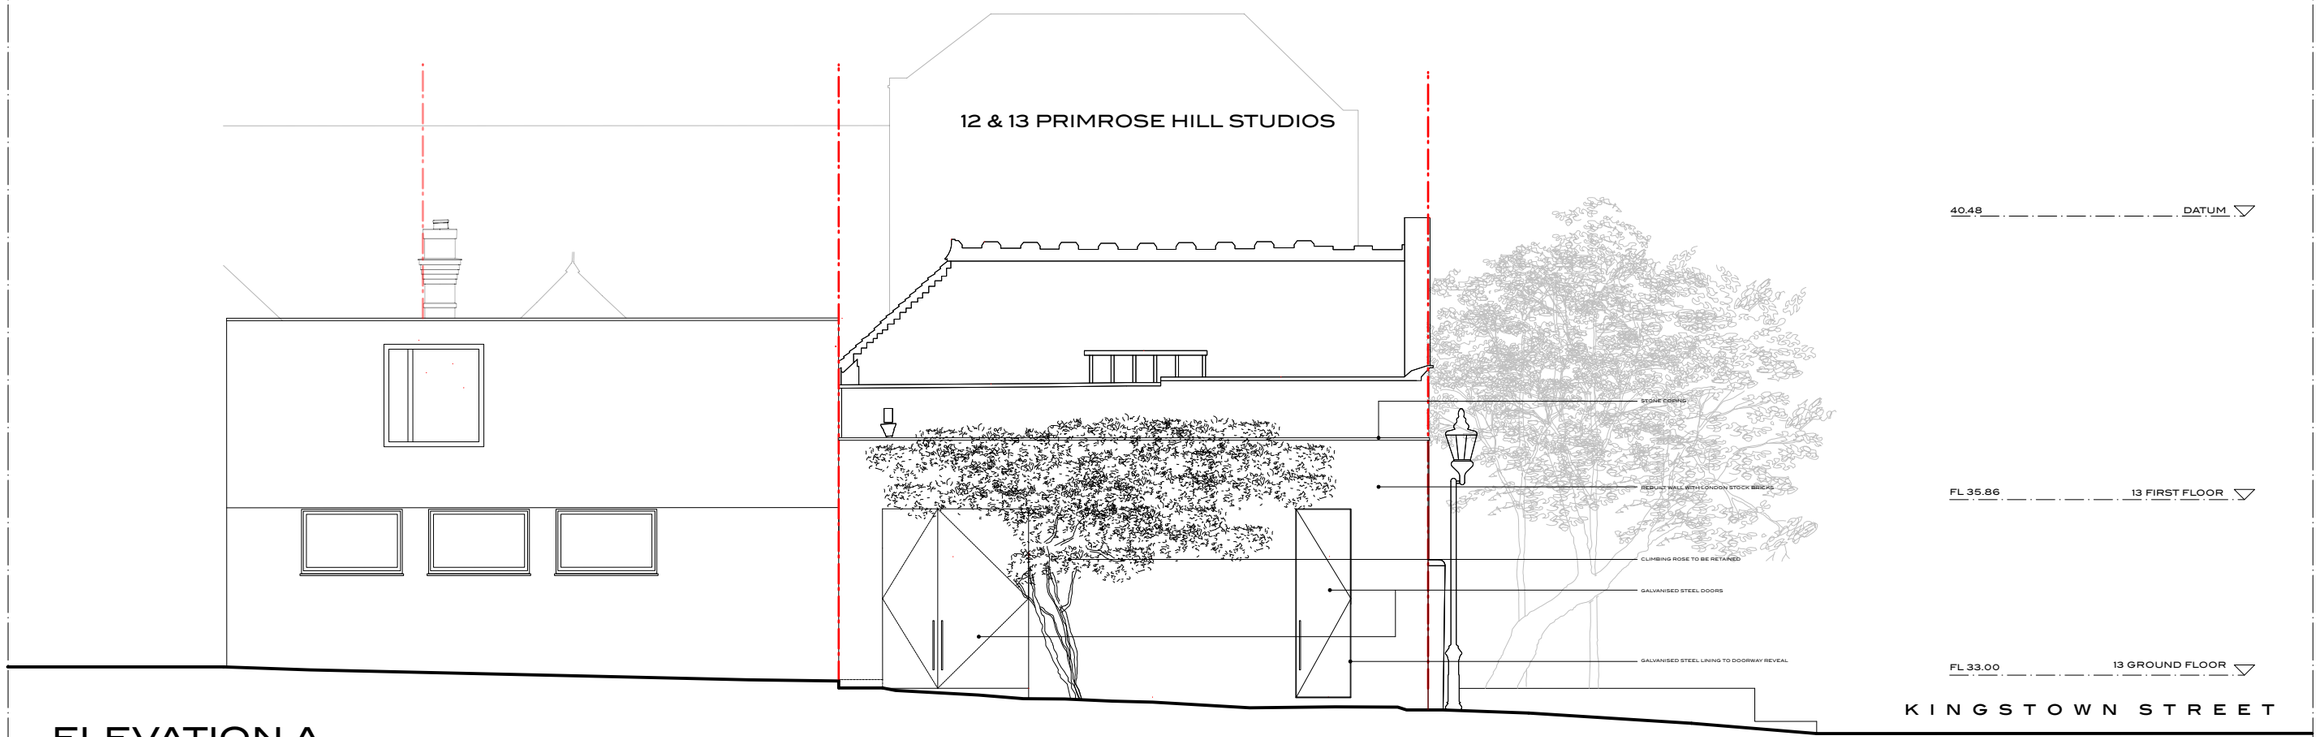

ELEVATION A

12 & 13 PRIMROSE HILL STUDIOS

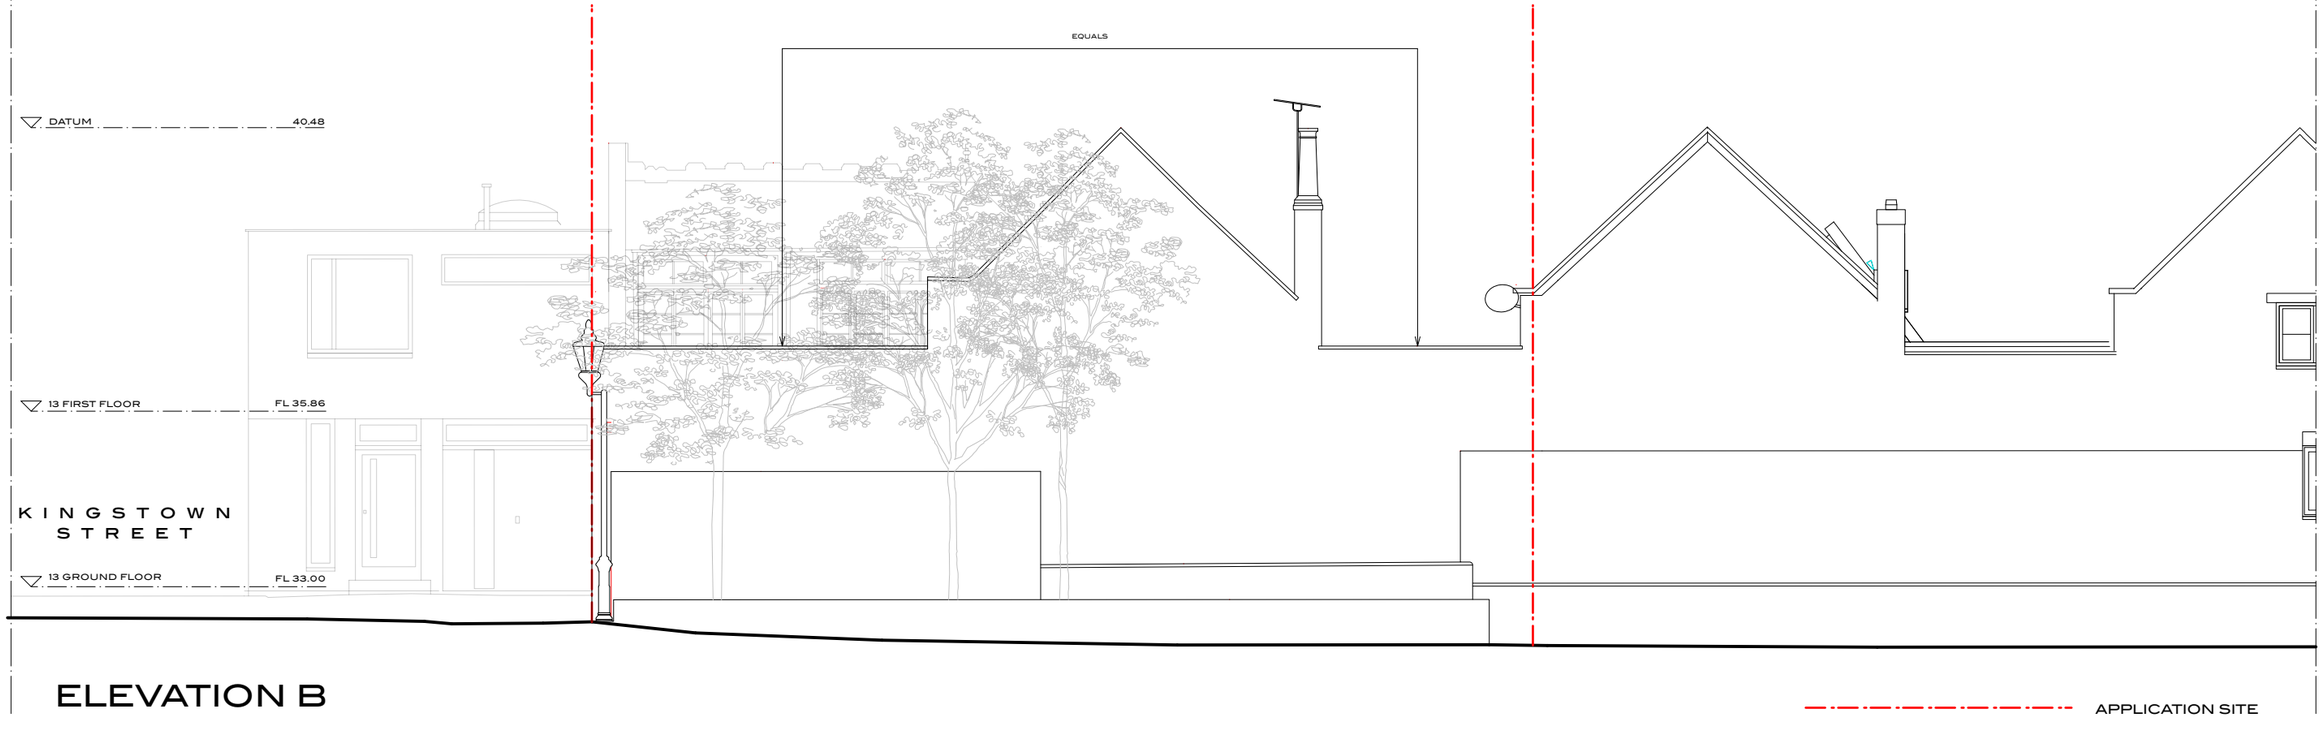

ELEVATION B

APPLICATION SITE

0 1 2 3 4 5 10M

REVISIONS			NOTES

HUMPHREY KELSEY | ARCHITECTURE
4 PRIMROSE HILL STUDIOS FITZROY ROAD LONDON NW1 8TR +44 (0)20 7483 4046

12/13 PRIMROSE HILL STUDIOS

ELEVATION A & B
PROPOSED

1:100(@A3)

FOR PLANNING | 170.100.24

TITLE | DATE | PAPER | REV

DO NOT SCALE FROM THIS DRAWING. ALL DIMENSIONS TO BE VERIFIED ON SITE. COPYRIGHT