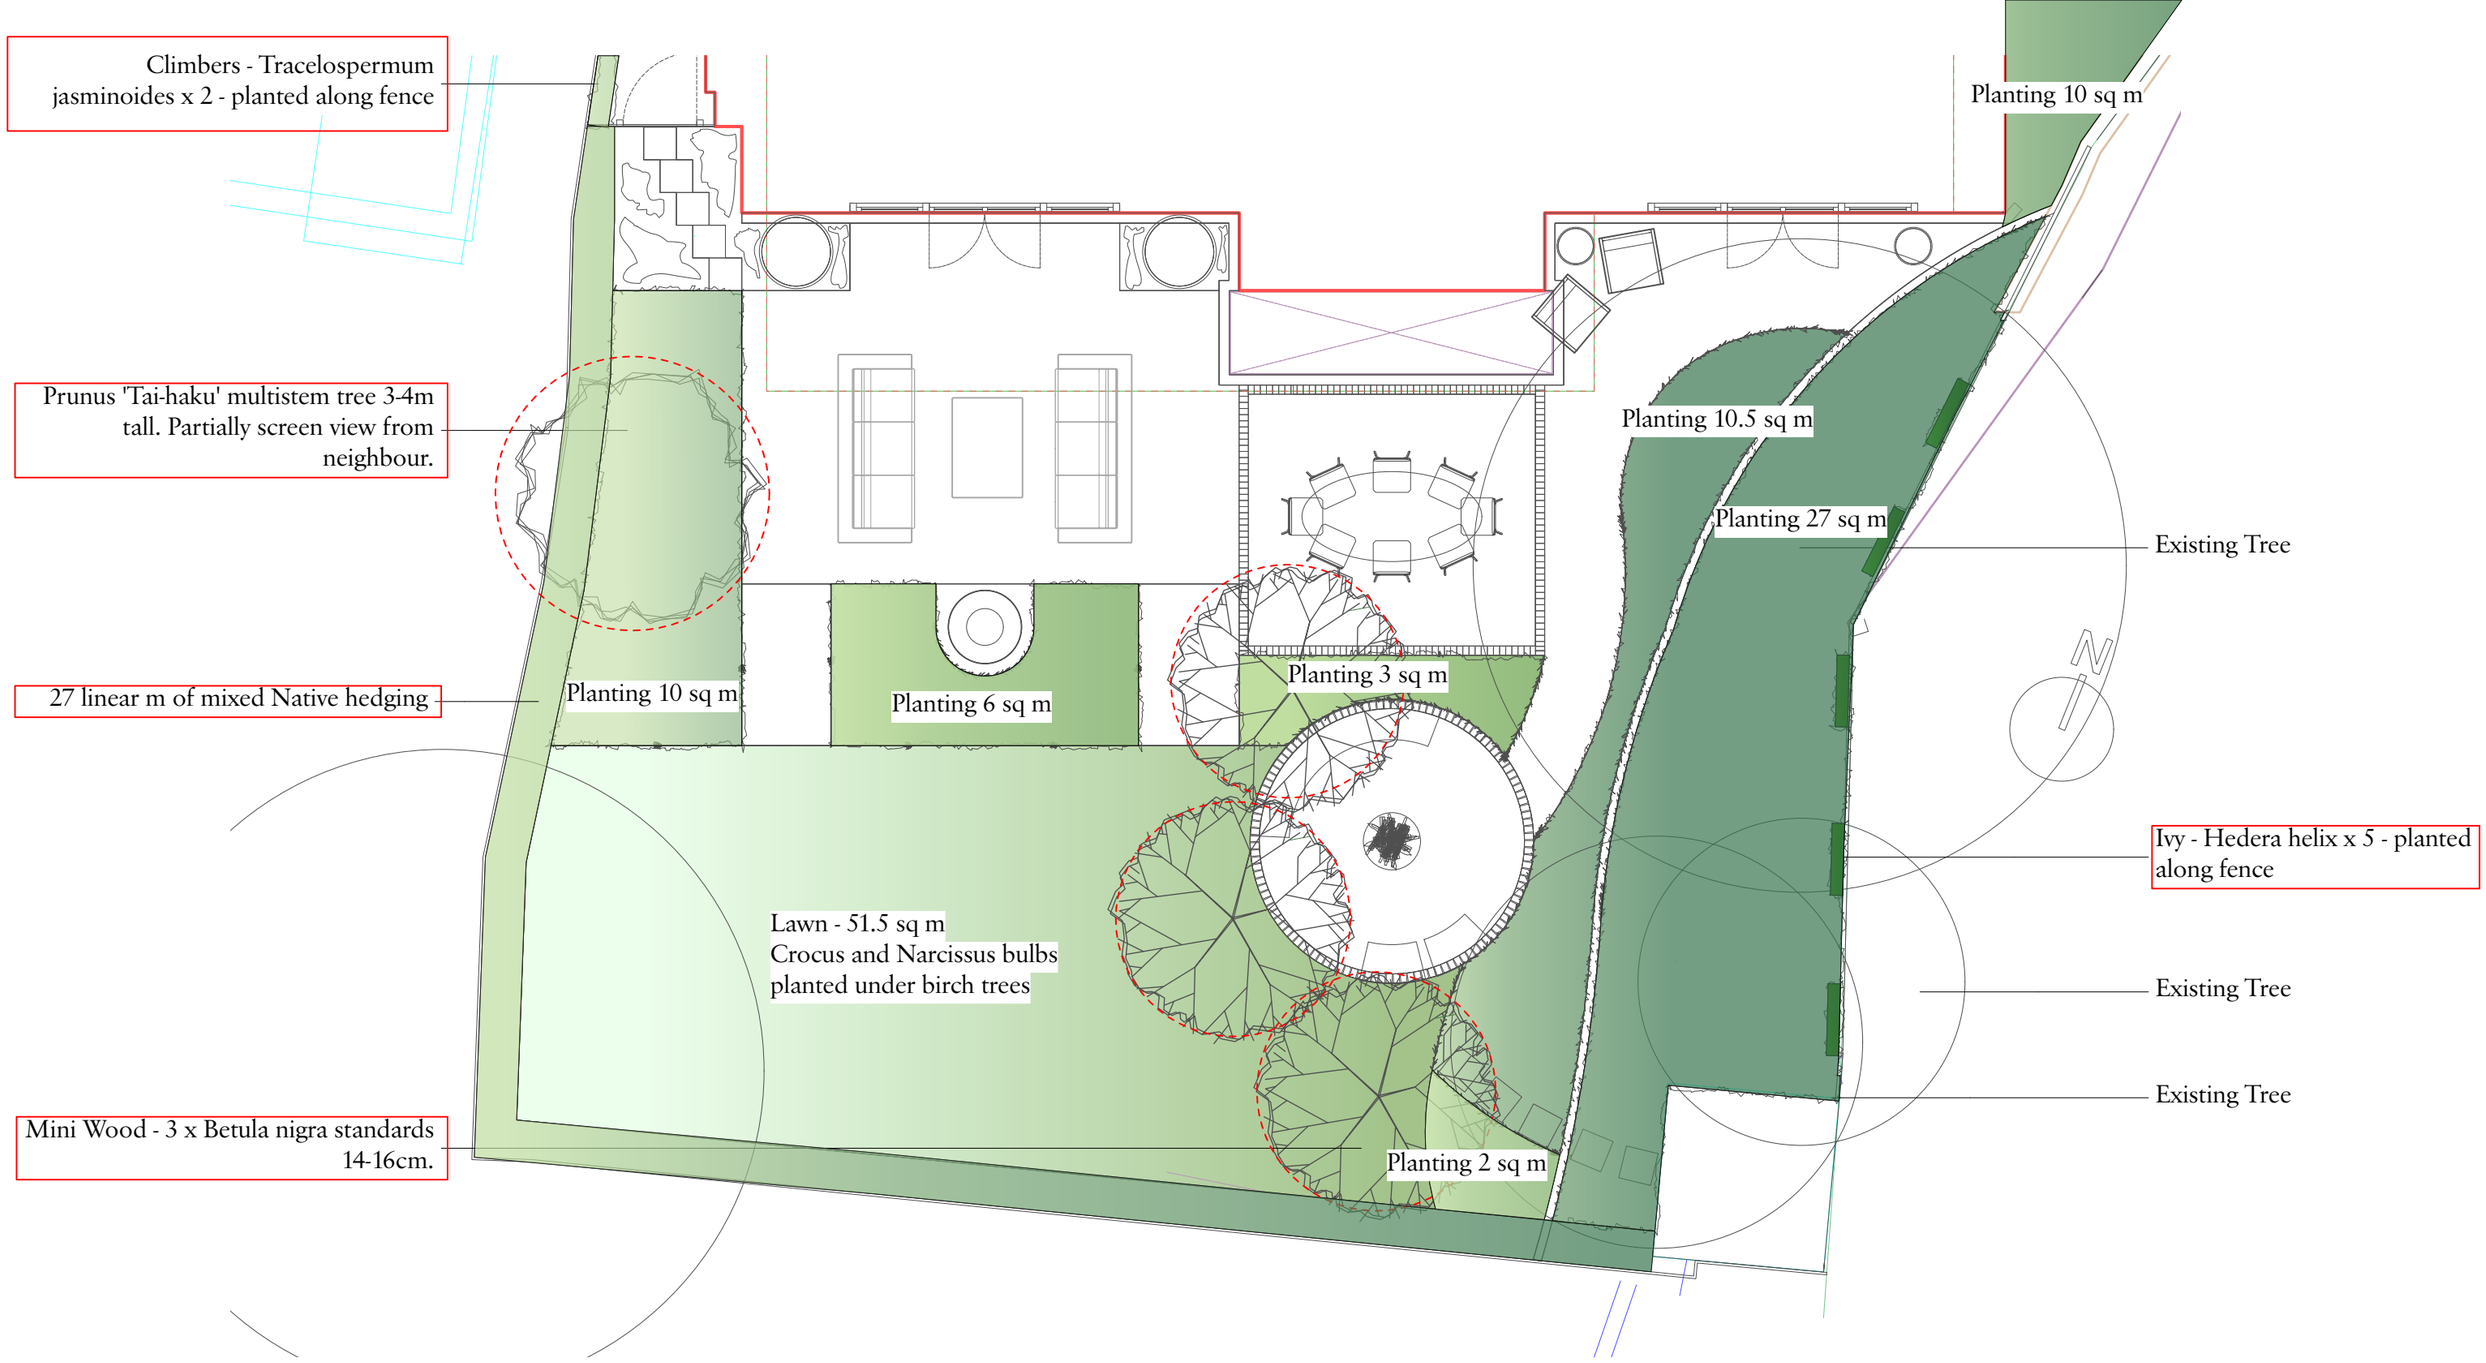

Client
Mr Alex Begun

Project
38 Frognal Lane

Drawing Title
Back Garden Softscaping

Scale
1:75 @ A3

Issue Status
Planning

Project Number	Drawing Number	Revision
20022	90-002	P1

Charlton Brown
Architecture & Interiors

10-11 St. George's Mews, Primrose Hill, London, NW1 8XE

Telephone +44(0)20 7794 1234
Email office@charltonbrown.com
Website www.charltonbrown.com