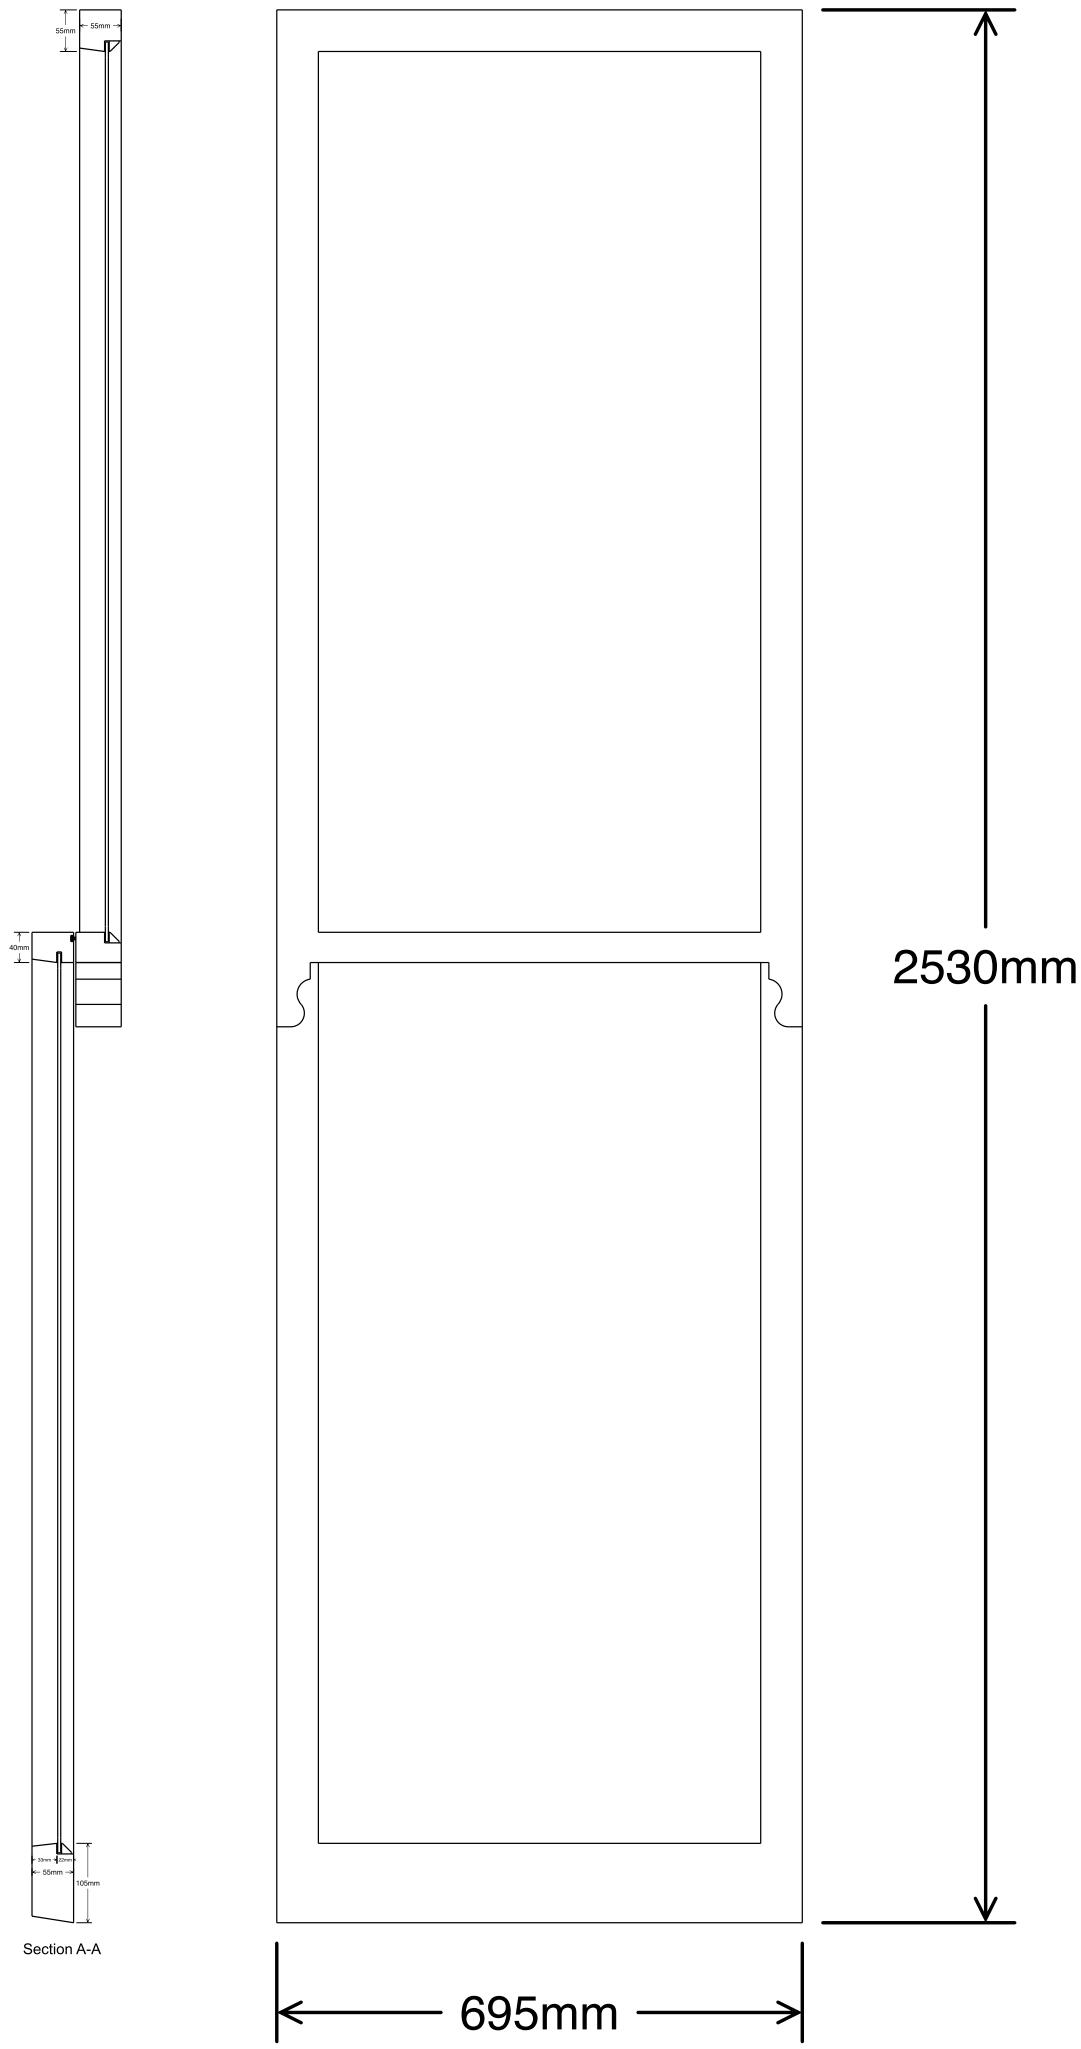

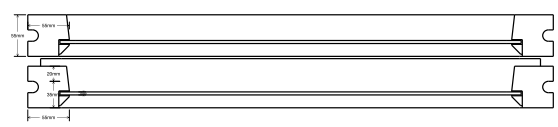

PROJECT: 68 Priory Road, Flat 3 NW6 3RE	Scale 1:10 @ A3
Glazing: 4mm glass Paint Finish : White in and out Material = Timber	

Proposed :- Bay Left Window Existing sashes into existing box frame	
Elevation - WG.01 Sections A-A & B-B	REVISION : 0
Date : 12-9-2024	London Sash Windows & Doors
Drawing No. MJ/LSWD/05	Page 5