1 LOCATION PLAN
SCALE: 1:1250 @A3

0 10 20 30 40 50
SCALE: 1:1250

N

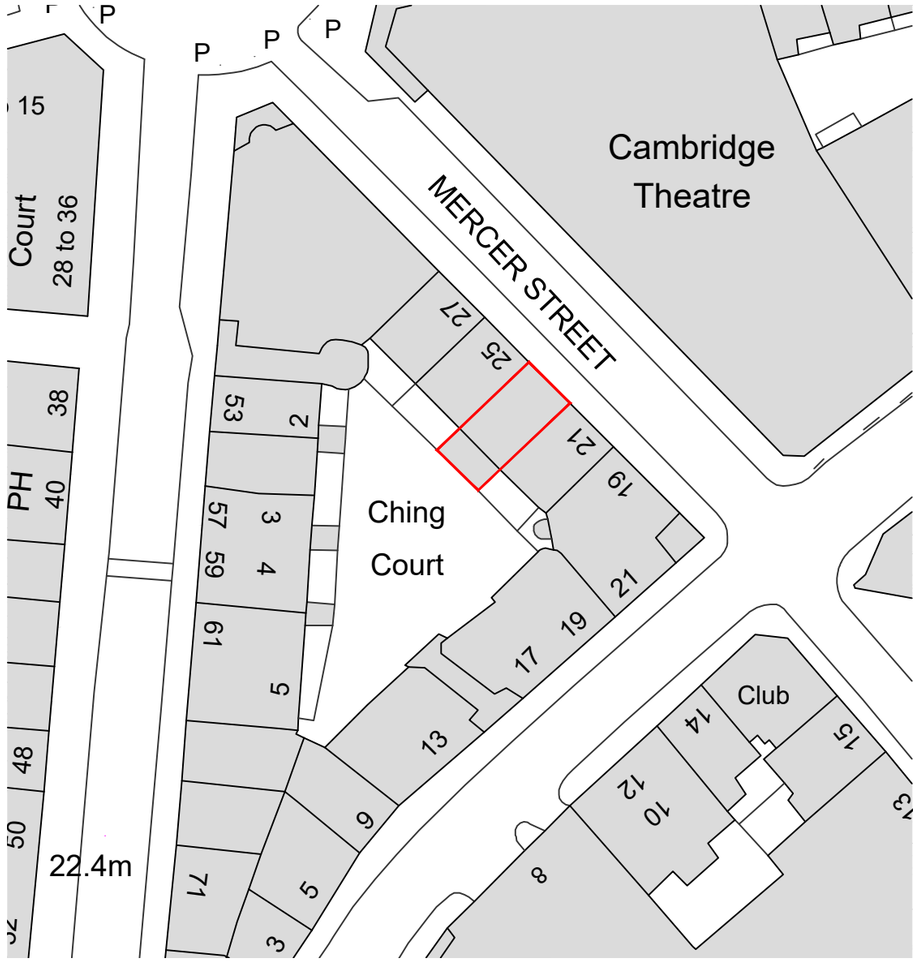

2 BLOCK PLAN
SCALE: 1:500 @A3

0 5 10 15 20 25
SCALE: 1:500

N

REV	DATE	DESCRIPTION

NOTES:

APPLICATION SITE

ECHLIN
THIRD FLOOR
46 BEDFORD ROW
LONDON WC1V 6EF
+44 (0) 20 7349 9610
ECHLINLONDON.COM

DO NOT SCALE FROM THIS DRAWING. ALL DIMENSIONS TO BE CHECKED ON SITE PRIOR TO COMMENCEMENT OF ANY WORKS OR PREPARATION OF SHOP DRAWINGS. THE SIZING AND DIMENSIONS OF ALL STRUCTURAL AND SERVICE ELEMENTS MUST ALWAYS BE CHECKED AGAINST THE RELEVANT ENGINEERS DRAWINGS. THIS DRAWING IS TO BE READ IN CONJUNCTION WITH ALL OTHER CONSULTANTS INFORMATION. IF THIS DRAWING HAS BEEN TRANSMITTED ELECTRONICALLY, THE ABOVE STATEMENTS ALSO APPLY. © ECHLIN 2015

PROJECT	23 MERCER STREET, LONDON, WC2H 9QR
DRAWING TITLE	LOCATION & BLOCK PLAN
STATUS	LISTED + PLANNING APPLICATION

SCALE	JOB NUMBER	DRAWN BY	CHECKED
1:1250/1:500@A3	2129	SC	SC

DRAWING No	DATE	REVISION
2129_A_PI0.001	12.04.2024	/