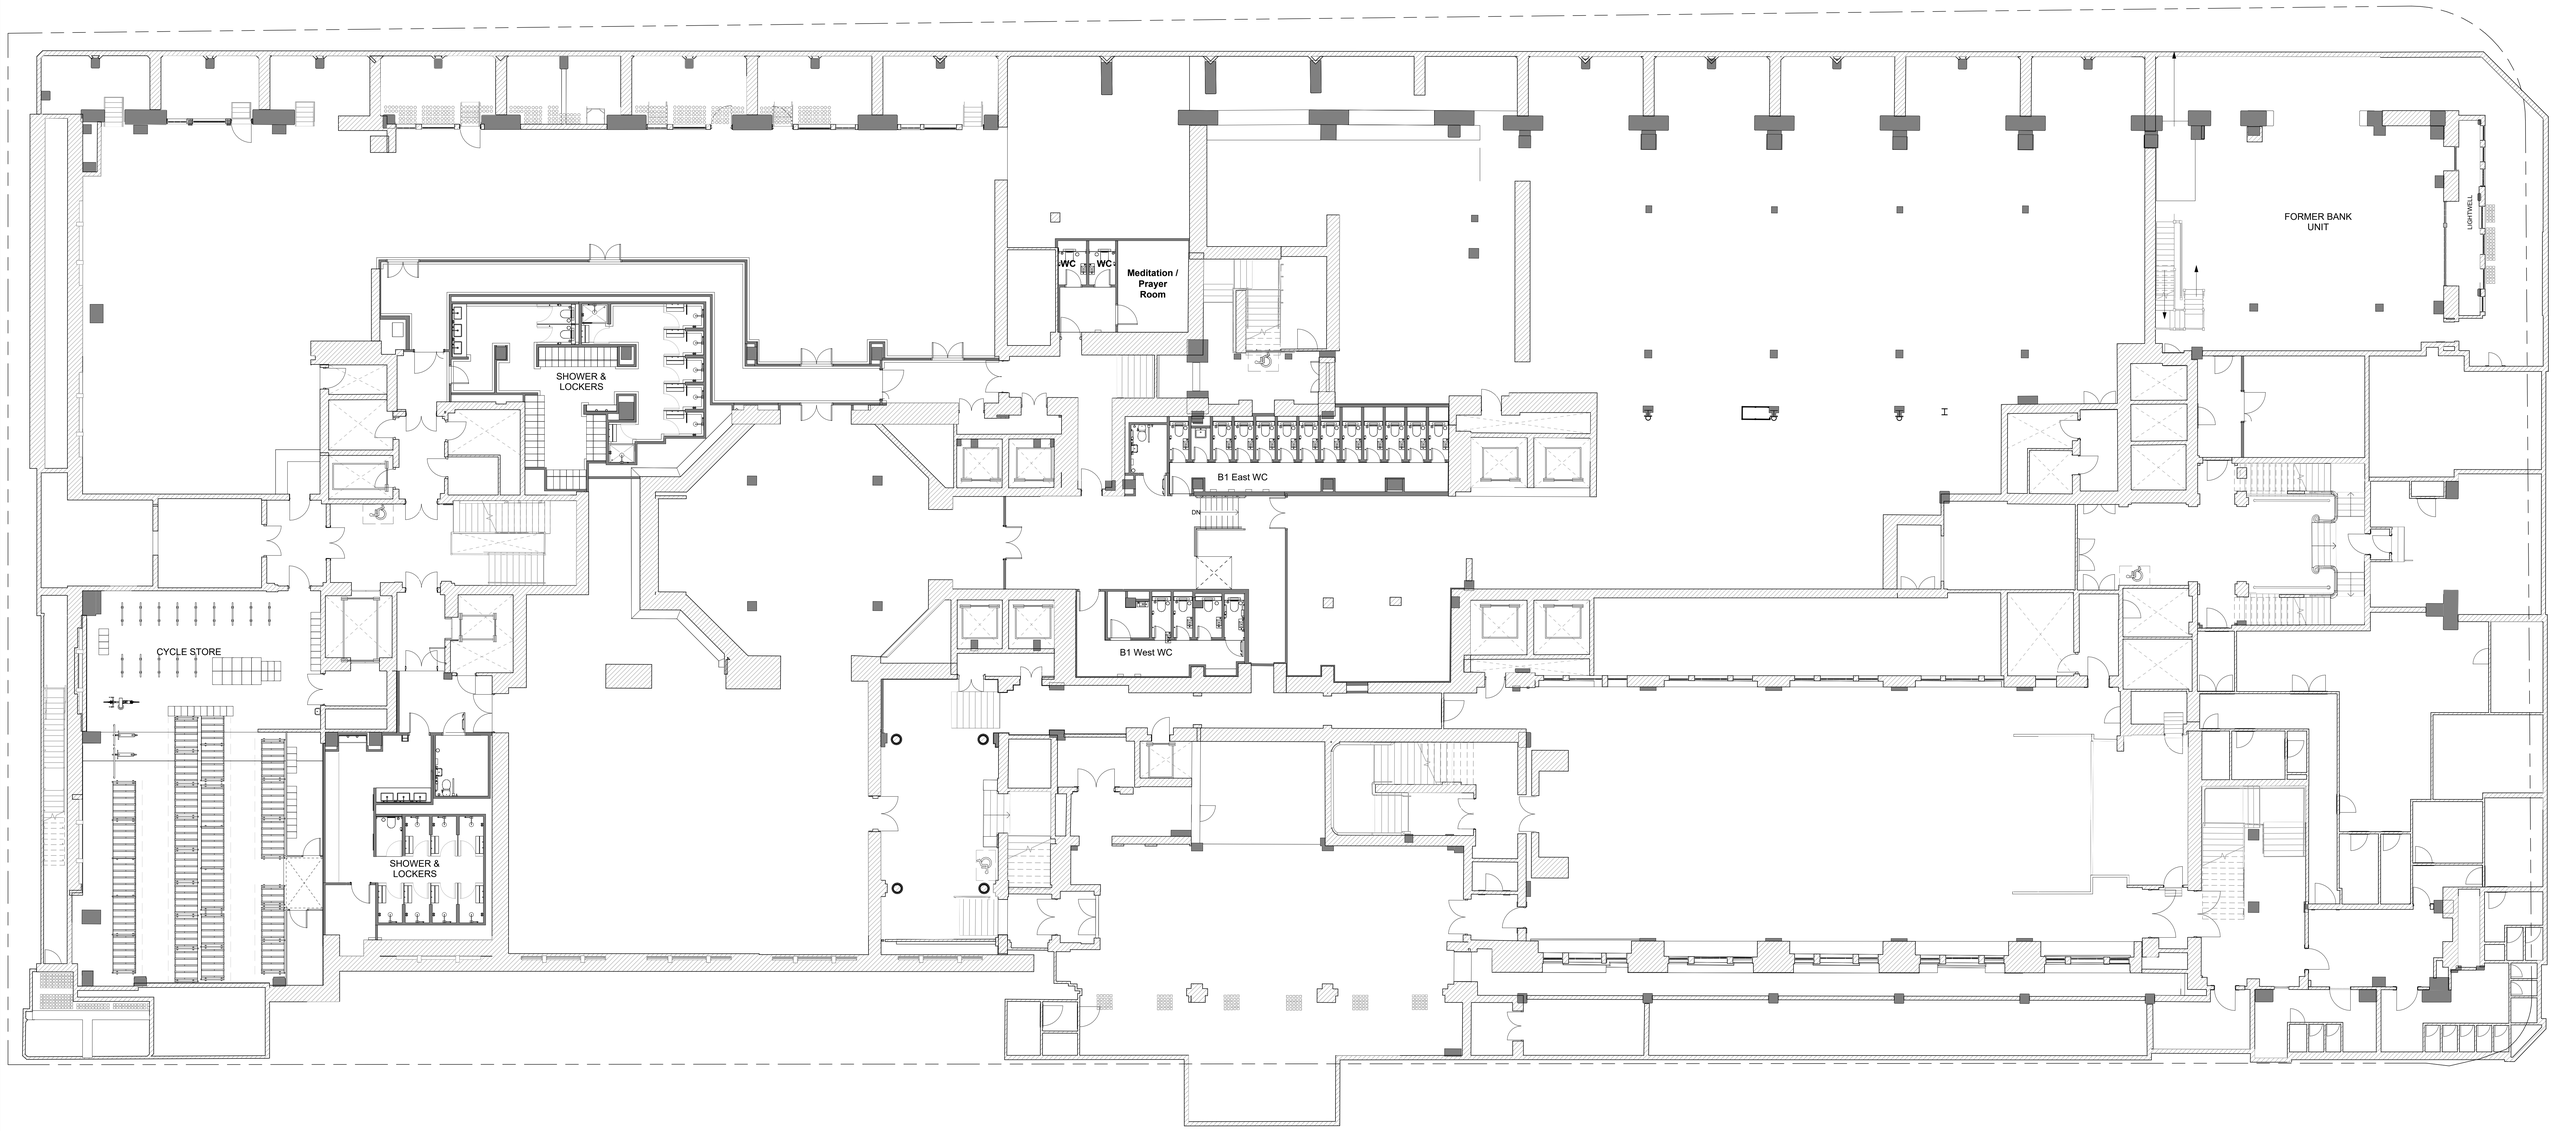

2 0421 - Planning - Basement Level B1

1 : 100

NORTH

0 1.0 2.0 3.0 4.0 5.0 10.0m

The copyright of this drawing is vested with Corstorphine & Wright Ltd and must not be copied or reproduced without the consent of the company.

Rev.	Description	Date	Drw.	Chk.
P-03	FOR PLANNING	25/09/2024	TJ	MS
P-02	CHANGE OF LAYOUT TO CHANGE AREA	30.03.2023	DL	ML
P-01	ADDITIONAL INFORMATION ADDED FOR PLANNING	06.01.2023	DL	ML
P-00	FOR PLANNING	19.12.2022	DL	ML

Key

Client:
Oxford Victoria House Ltd.

Project:
Victoria House

Drawing Title:
Plan - Proposed - Basement B1

Drawing Status:
PLANNING

Corstorphine & Wright

London Studio
22-23 Lamb's Conduit Street, Holborn, London, WC1N 3NL
020 7842 0820

corstorphine-wright.com

Drawing No.	Revision
21593-CWA-VH-A-0338	P-03

Drawn	Checked	Paper Size	Scale	Date
ATJ	RS	A0	1 : 100	19/12/2022