Total number of cycle spaces remain as per previous consented scheme

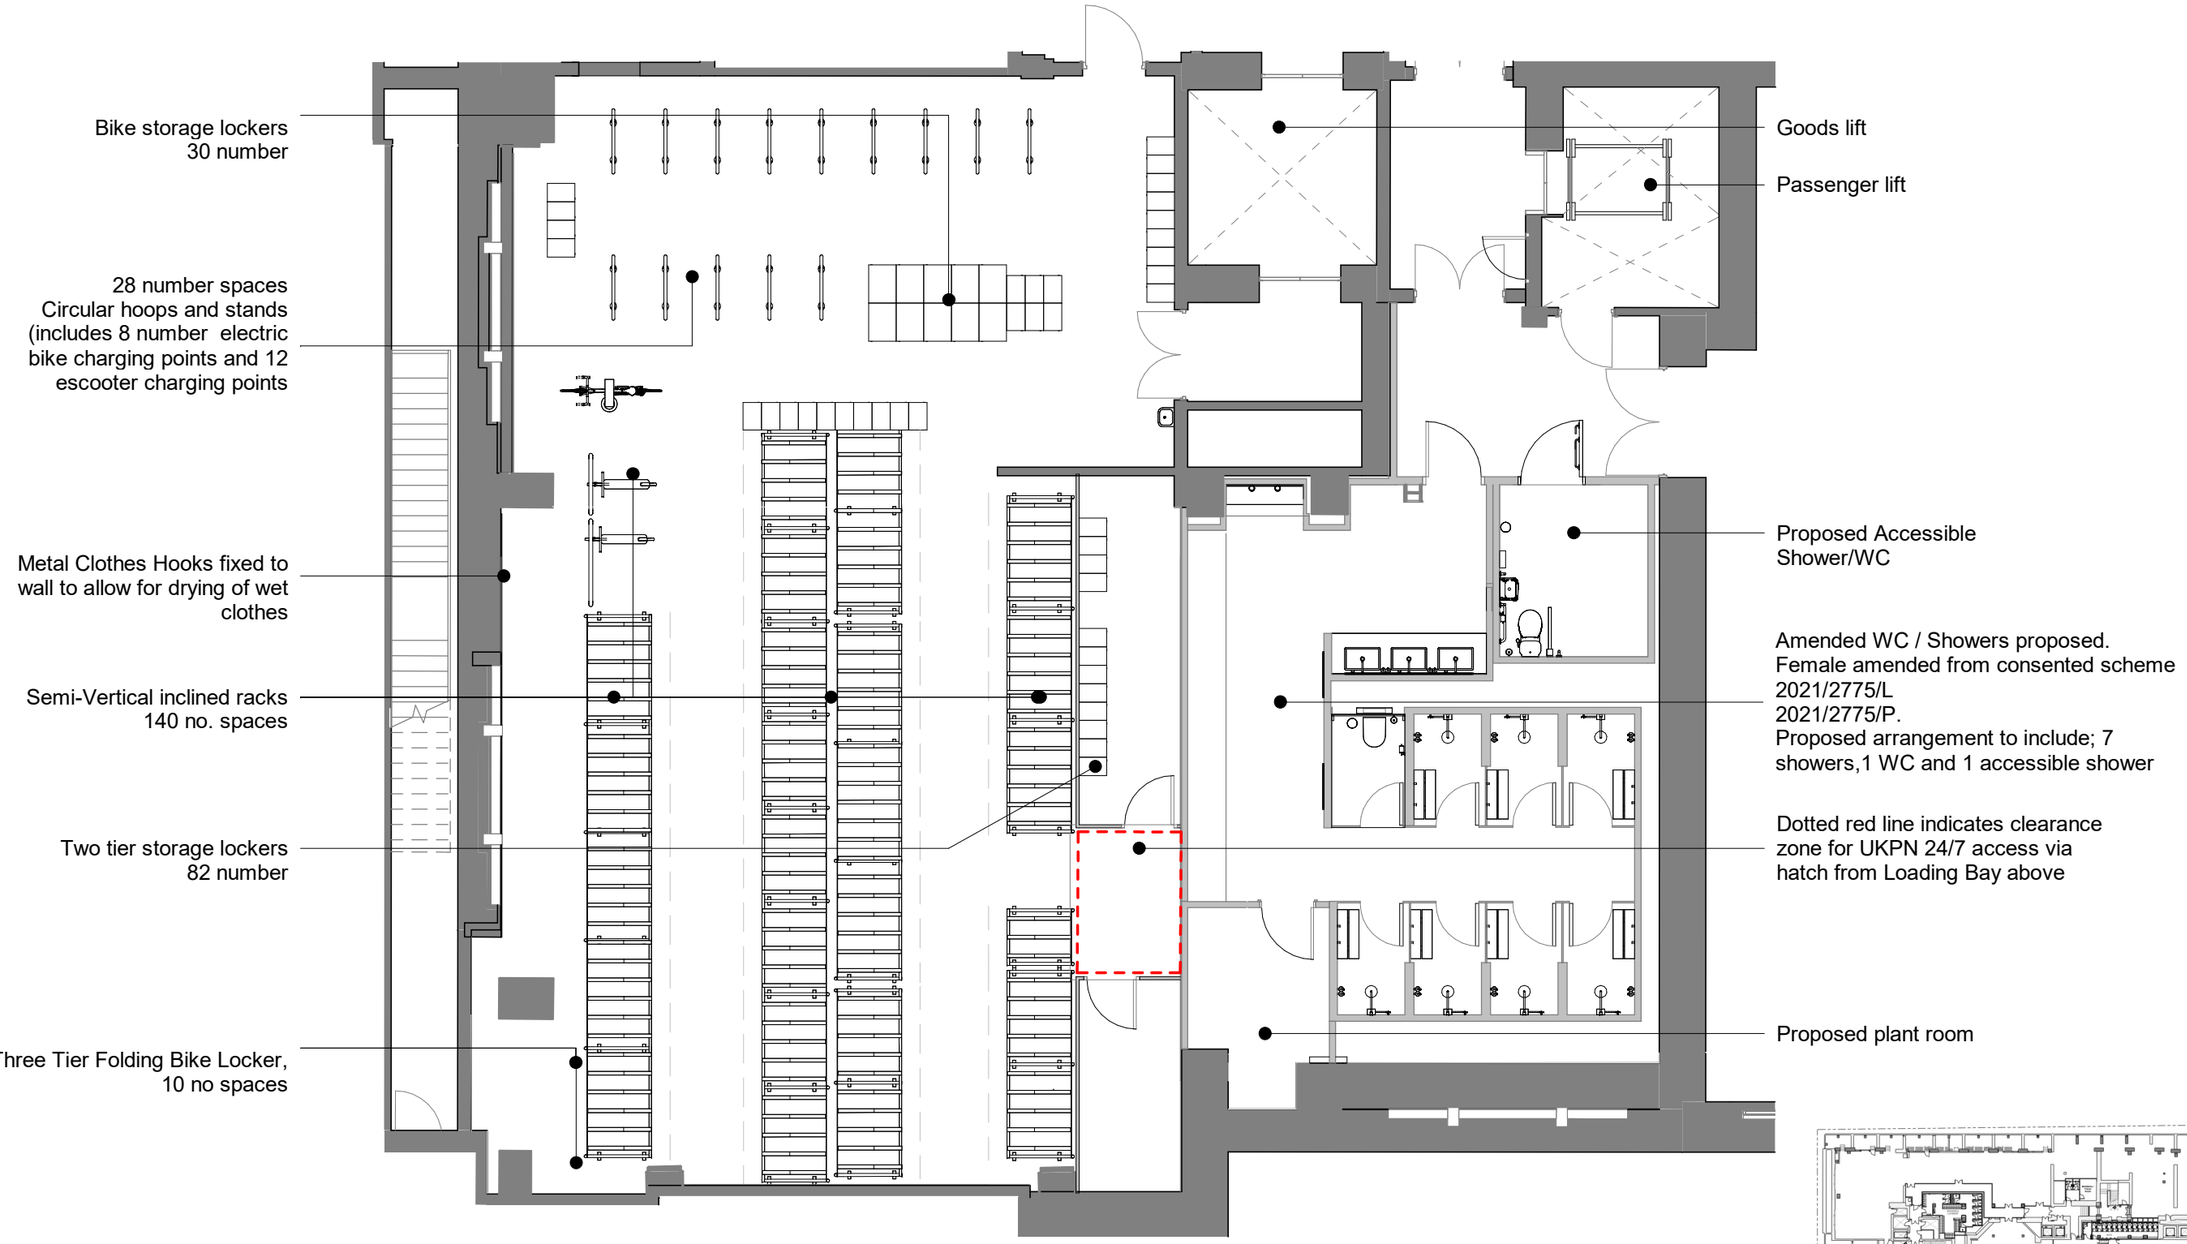

1 Cycle Storage -Proposed

1 : 100

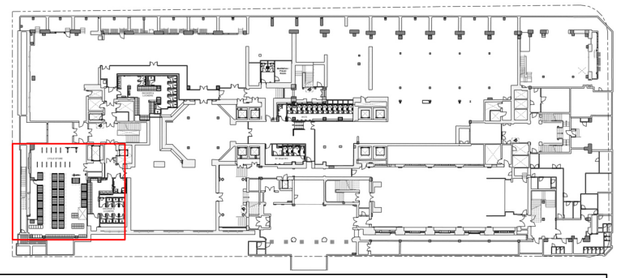

0 1.0 2.0 3.0 4.0 5.0 7.0m

The copyright of this drawing is vested with Corstorphine & Wright Ltd and must not be copied or reproduced without the consent of the company.

Rev.	Description	Date	Drw.	Chk.
P-01	FOR PLANNING	25/09/2024	TJ	MS
P-00	FOR PLANNING	01/07/2022	RS	ATJ

Client
Oxford Victoria House Ltd.

Project
Victoria House

Drawing Title
Plan - Proposed - Cycle Store

Drawing Status
PLANNING

Corstorphine & Wright

London Studio
21-27 Lamb's Conduit Street, Holborn, London, WC1N 3NL
020 7842 0820
corstorphine-wright.com

Drawing No.	Revision
21593-CWA-ZZ-B1-DR-A-0389	P-01

Drawn	Checked	Paper Size	Scale	Date
TI	RS	A3	1 : 100	20/07/22