PROPOSED SECOND FLOOR PLAN

SCALE 1:50@A1

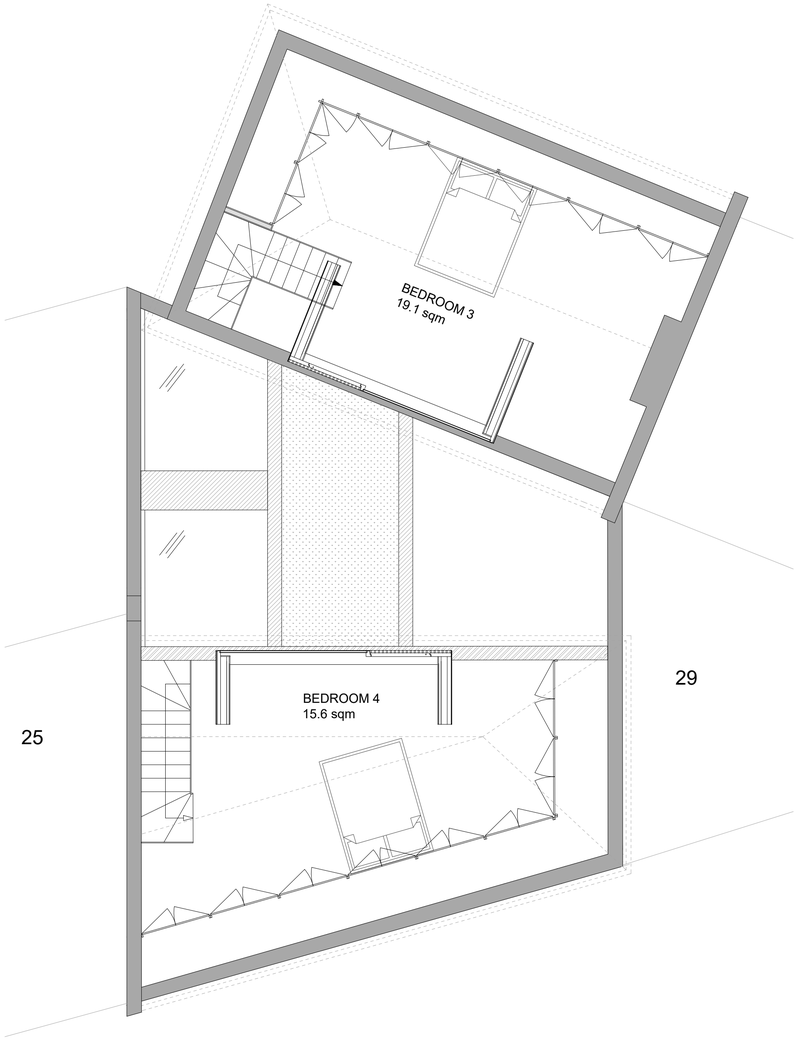

PROPOSED ROOF PLAN

SCALE 1:50@A1

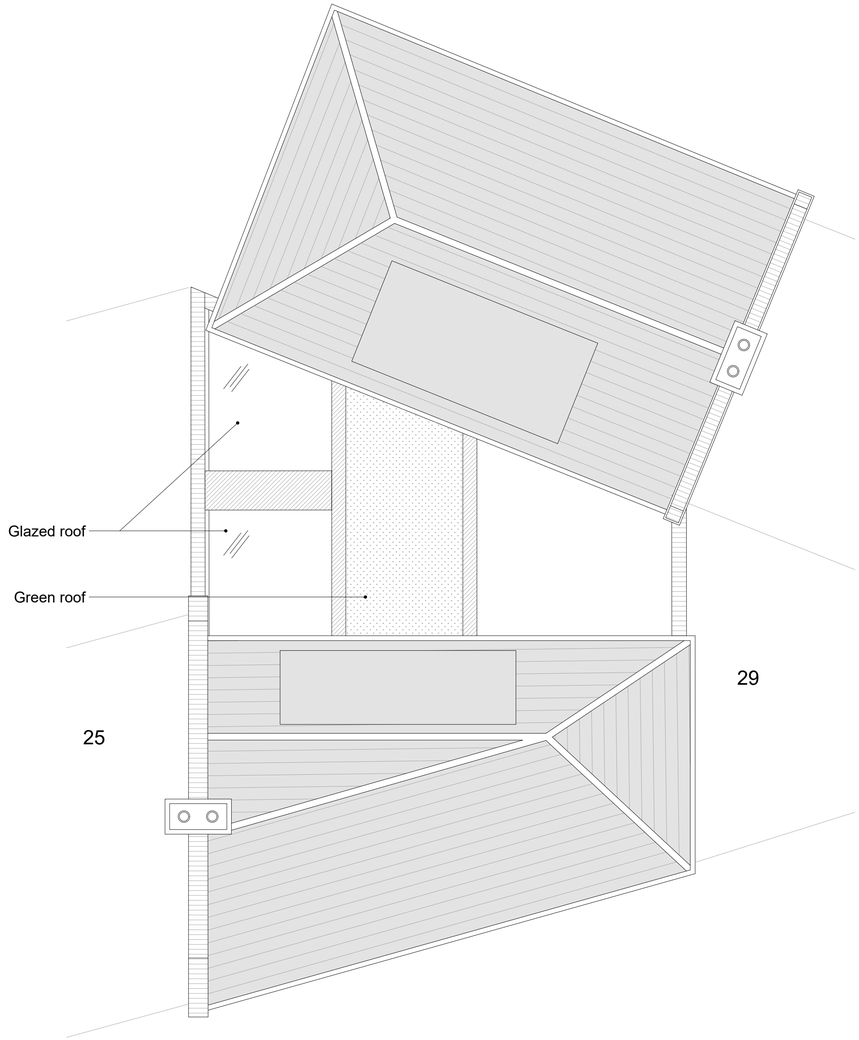

Rev	Date	Description

william|carter ltd

First Floor
9 Belsize Park
London NW3 4ES

T +44 (0)20 7813 3349
F +44 (0)20 7100 8217
E info@william-carter.com
I www.william-carter.com

Client: Mr D Cheifetz

Project Title: 27 Daleham Mews, London NW3 5DB

Drawing Title: Floor Plans 2 - Proposed

Scale:	Drawing Number:		Drawn By:
1:50@A1	27DM/FP/P2		
Issue Status:	Date:	Rev:	Job No:
Full Planning	Sept 2024	A	

General Notes:

Do not scale from drawings.

Errors to be reported immediately to the Architect.

To be read in conjunction with all relevant Architects', Services and Structural Engineers' drawings.

All Existing site, tree and building information has been compiled from different sources. All dimensions to be checked on site.

Scale Bar:

1:50 0 1 2 3m
1:100 0 2 4 6m
1:500 0 10 20 30m
1:1250 0 10 25 50m 3m

N