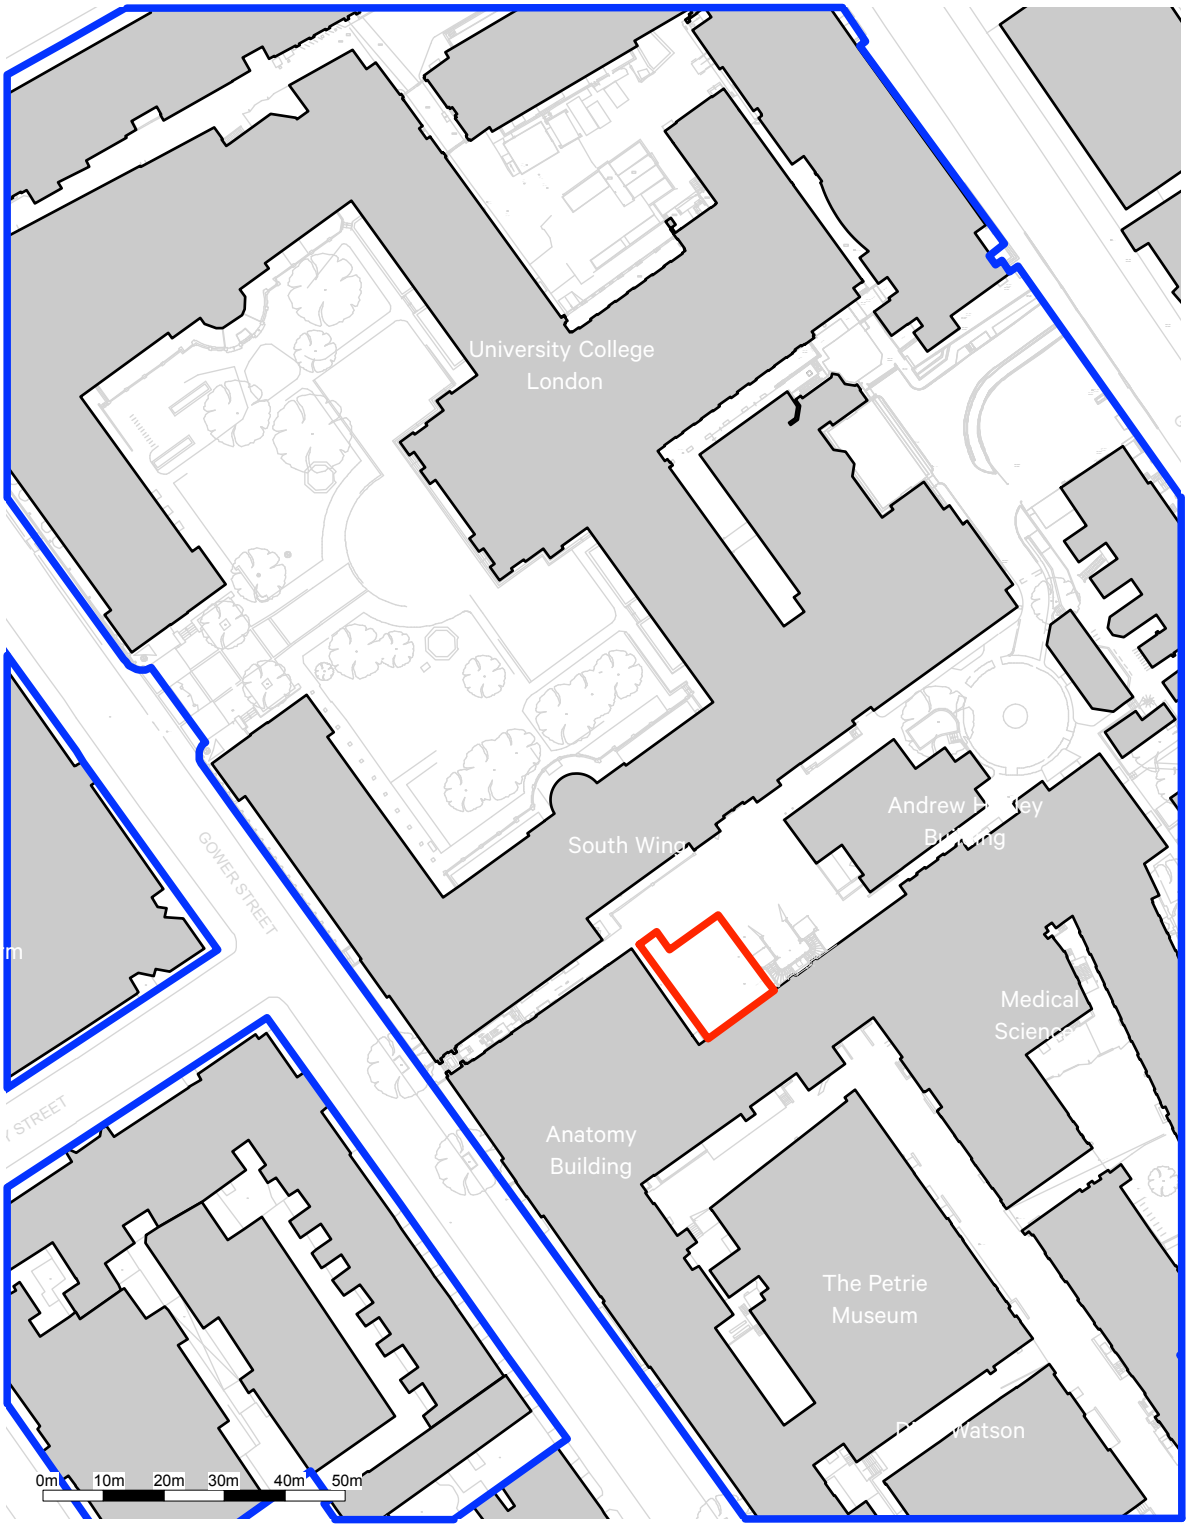

N

Revision	Date	Amendment
P1	27.11.2020	Issued for Planning

Client: University College London
Project: South Quad Temporary Teaching Facility
Drawing: Site Location Plan

Scale: 1:1250 @ A4
Date: JULY 2015
Drawn: BM

Project N°: 909
Drawing N°: 909/PL/001
Revision: P1

Burwell Architects
info@burwellarchitects .com
www.burwellarchitects .com
Unit 0.01
California Building
London SE13 7SF
+44 (0) 2083 056010
First Floor
6 Southernhay
West Exeter EX1 1JG
+44 (0) 1392 423981

NO DIMENSIONS ARE TO BE SCALED FROM THIS DRAWING. THE CONTRACTOR/MANUFACTURER IS RESPONSIBLE FOR CHECKING ALL DIMENSIONS AND QUERYING ANY DISCREPANCIES. THIS DRAWING IS THE PROPERTY OF BUR ARCHITECTS LTD.
COPYRIGHT IS RESERVED BY THEM AND THE DRAWING IS ISSUED ON CONDITION THAT IT IS NOT COPIED, REPRODUCED, RETAINED OR DISCLOSED TO ANY UNAUTHORISED PERSON, EITHER WHOLLY OR IN PART, WITHOUT WRITTEN CONSENT.