0 1 2 3

1 : 5 0 - SCALE
A3 PAPER SIZE

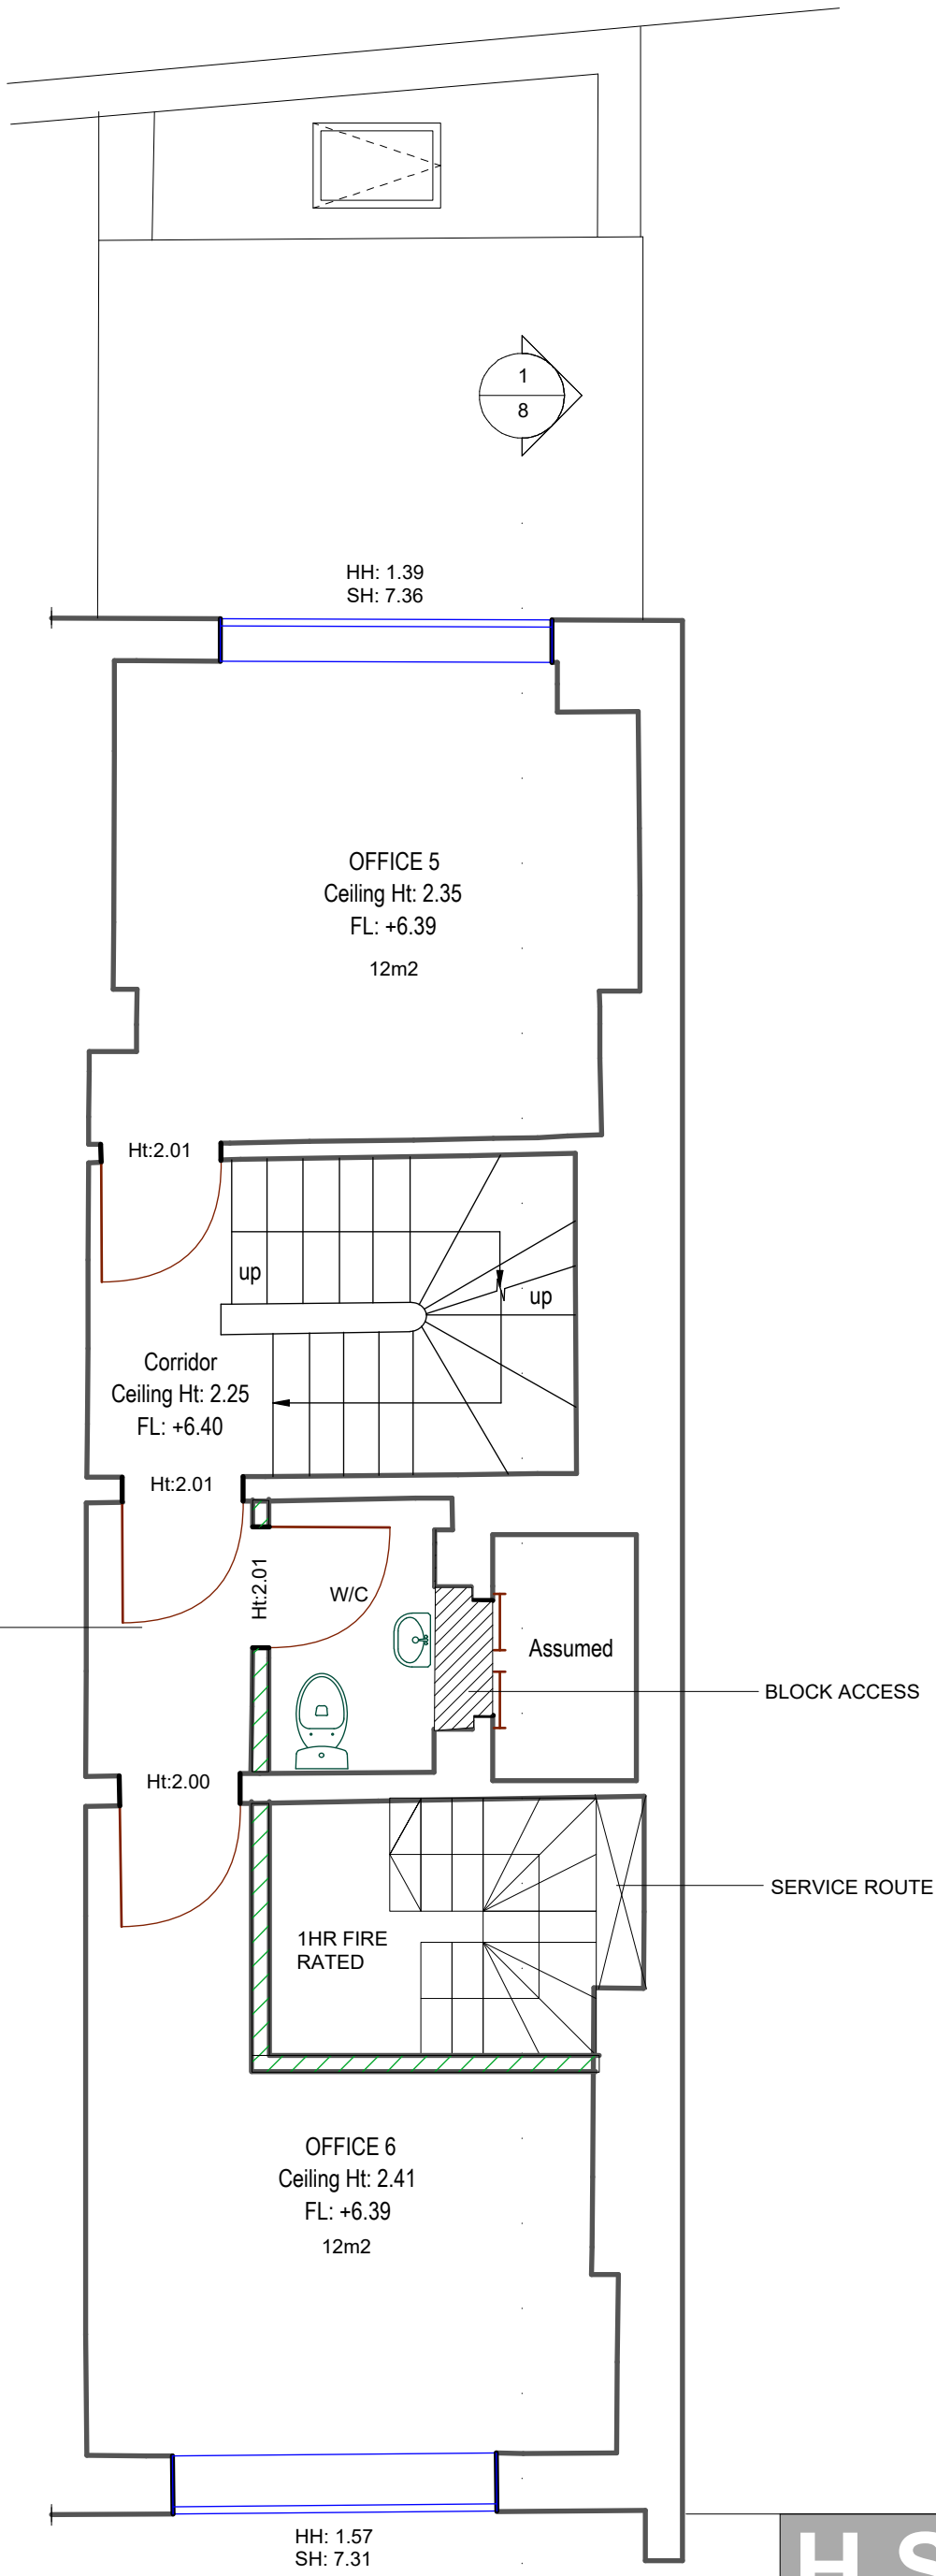

RIBA STAGE 2
PRE-APP

1
8

H S D			ARB RIBA
Project: 8 Fulwood Place			
Title: Proposed 2ND Floor			
SCALE 1:50 @ A3	**DRAWN:** *H S SURI*	**REVISION**	**DATE**
	PG NO:DWG 04		