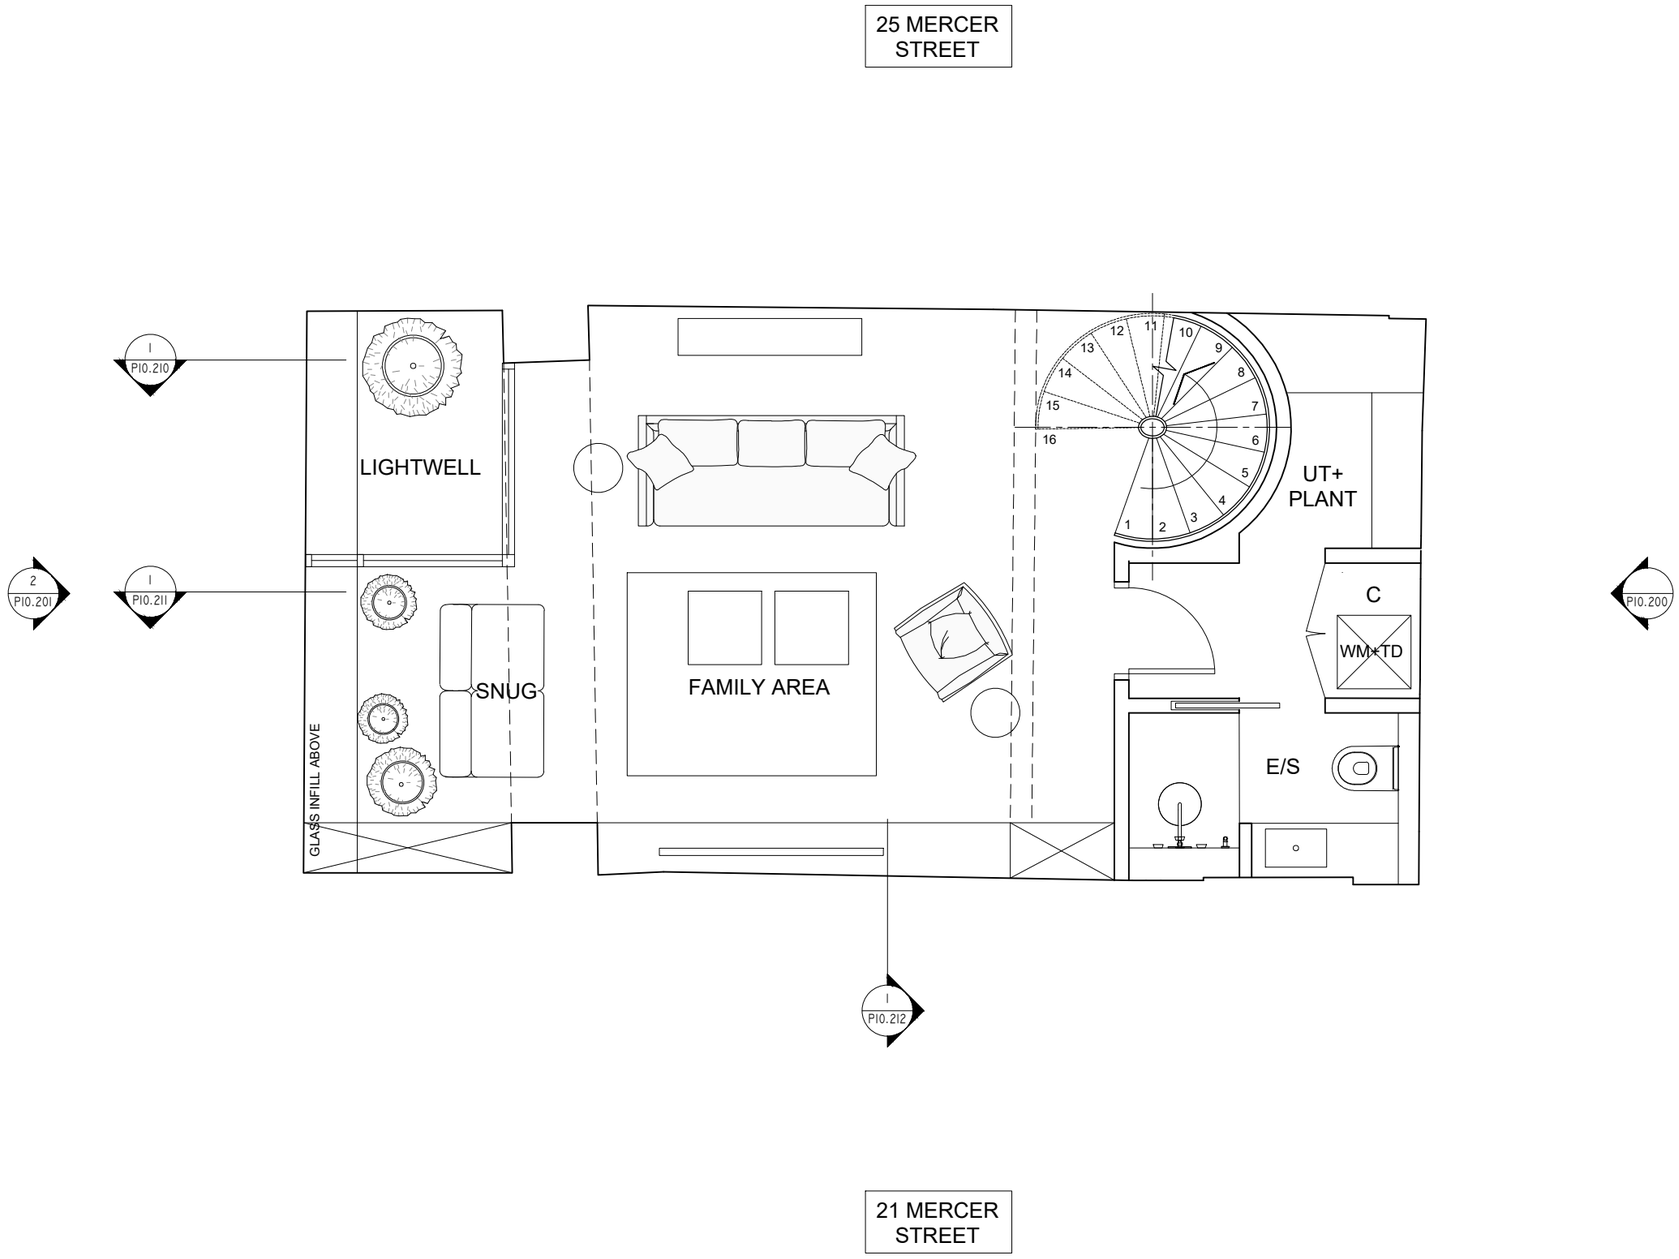

1 PROPOSED LOWER GROUND FLOOR PLAN
SCALE: 1:50 @A3

0 1 2 3
SCALE: 1:50 @ A3

REV	DATE	DESCRIPTION
.	.	.

NOTES:

ECHLIN
THIRD FLOOR
46 BEDFORD ROW
LONDON W1G 0EF
+44 (0) 20 7349 9610
ECHLINLONDON.COM

DO NOT SCALE FROM THIS DRAWING. ALL DIMENSIONS TO BE CHECKED ON SITE PRIOR TO COMMENCEMENT OF ANY WORKS OR PREPARATION OF SHOP DRAWINGS. THE SIZING AND DIMENSIONS OF ALL STRUCTURAL AND SERVICE ELEMENTS MUST ALWAYS BE CHECKED AGAINST THE RELEVANT ENGINEERS DRAWINGS. THIS DRAWING IS TO BE READ IN CONJUNCTION WITH ALL OTHER CONSULTANTS INFORMATION. IF THIS DRAWING HAS BEEN TRANSMITTED ELECTRONICALLY, THE ABOVE STATEMENTS ALSO APPLY. © ECHLIN 2015

PROJECT
23 MERCER STREET, LONDON, WC2H 9QR

DRAWING TITLE
PROPOSED LOWER GROUND FLOOR PLAN

STATUS
LISTED + PLANNING APPLICATION

SCALE	JOB NUMBER	DRAWN BY	CHECKED
1:50 @A3	2129	SC	SC

DRAWING No	DATE	REVISION
2129_A_P20.099	12.04.2024	/

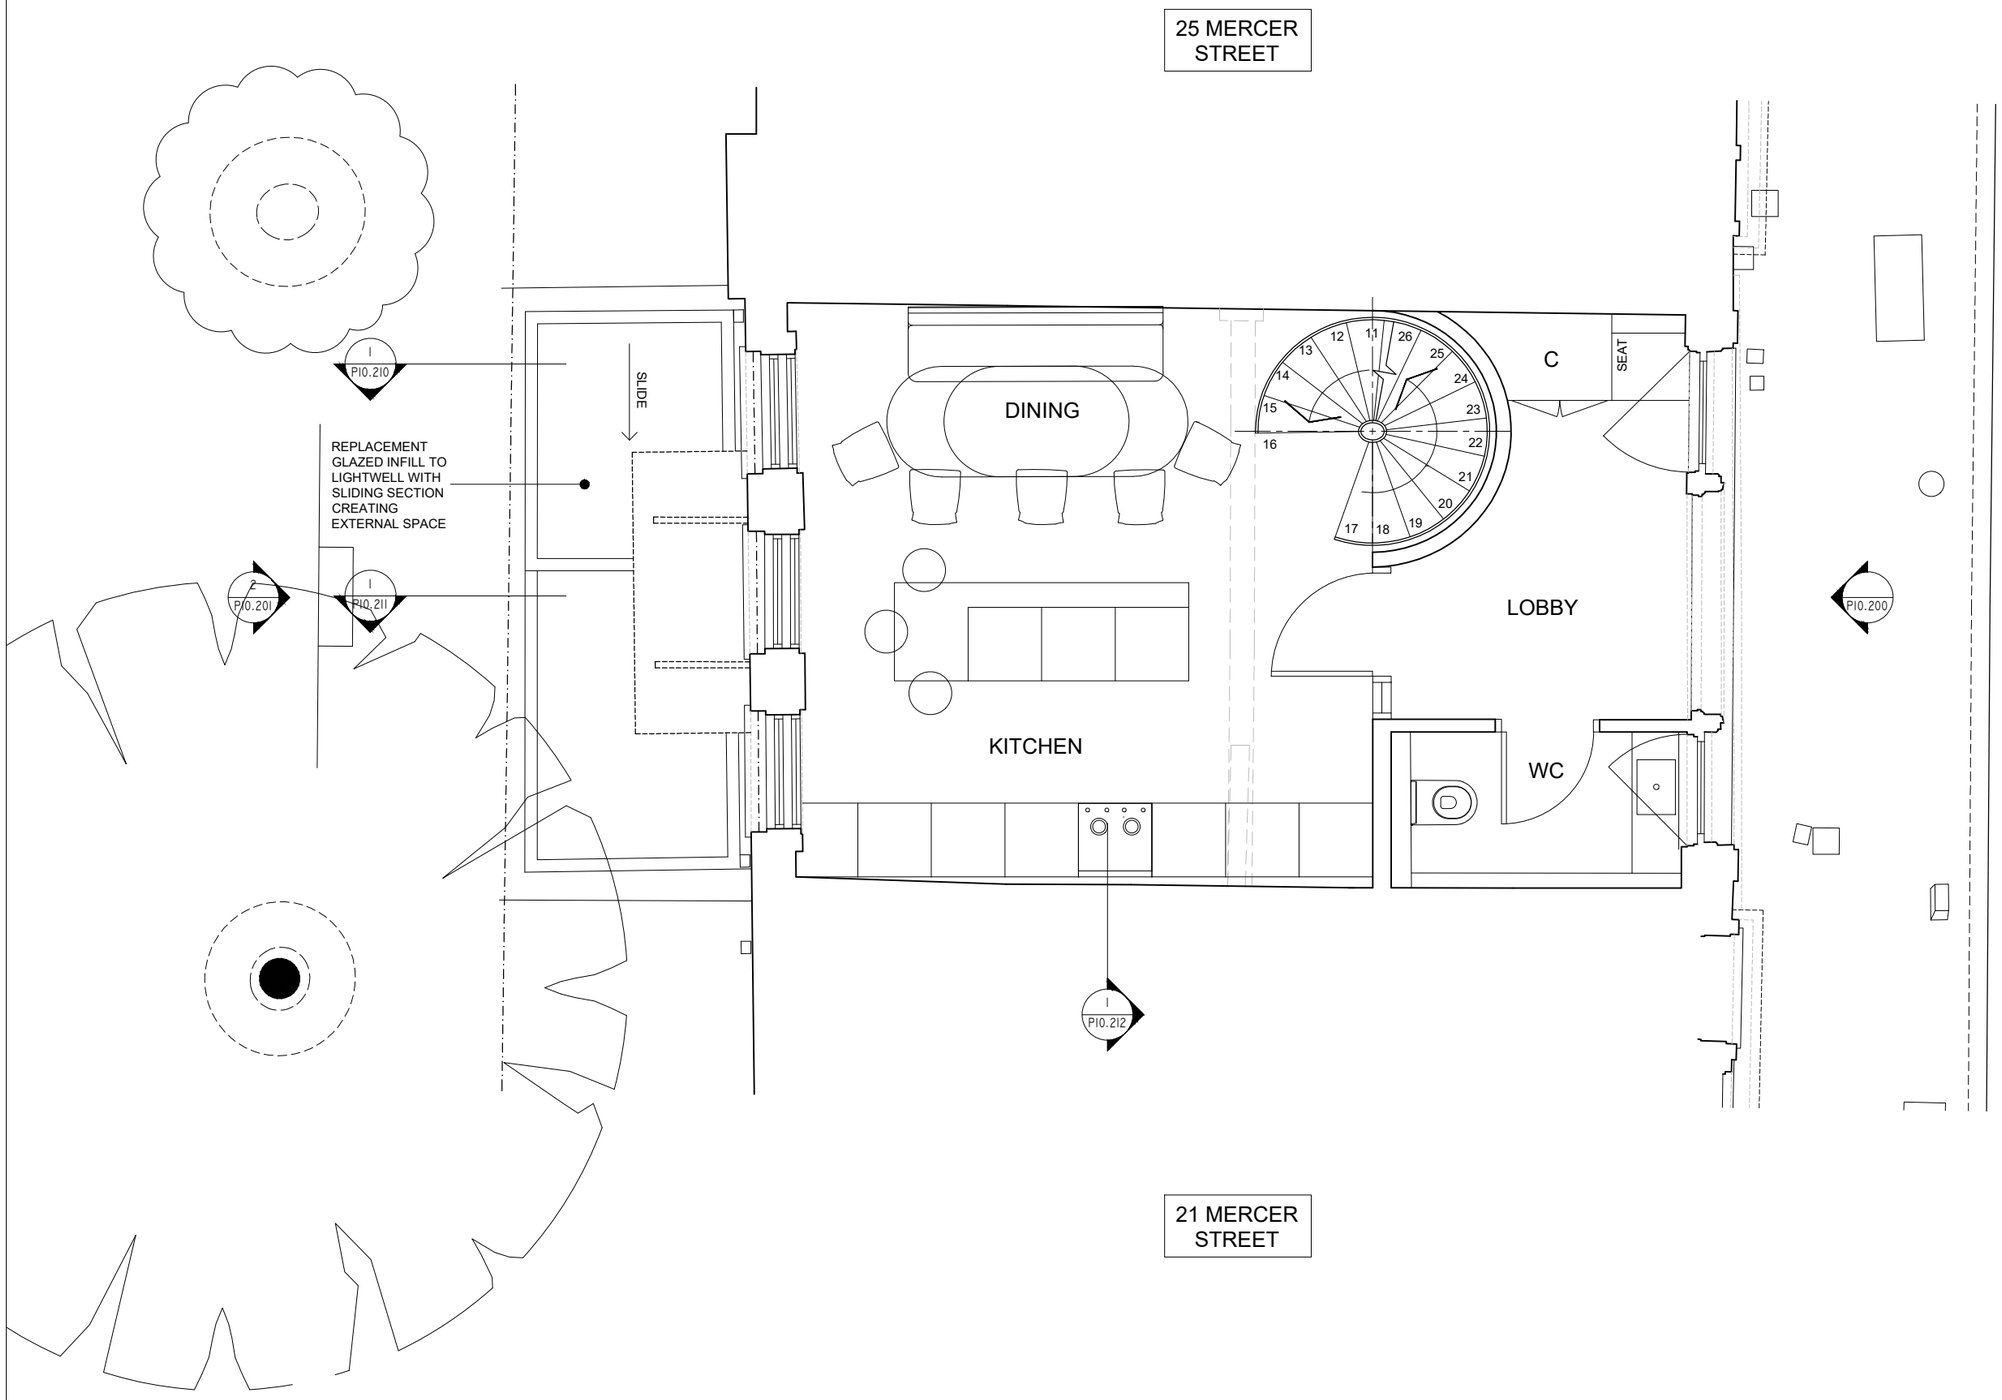

1 PROPOSED GROUND FLOOR PLAN
SCALE: 1:100 @A3

0 1 2 3
SCALE: 1:50 @ A3

N

REV	DATE	DESCRIPTION
.	.	.

NOTES:

ECHLIN
THIRD FLOOR
46 BEDFORD ROW
LONDON WC1V 4EF
+44 (0) 20 7349 9610
ECHLINLONDON.COM

DO NOT SCALE FROM THIS DRAWING. ALL DIMENSIONS TO BE CHECKED ON SITE PRIOR TO COMMENCEMENT OF ANY WORKS OR PREPARATION OF SHOP DRAWINGS. THE SIZING AND DIMENSIONS OF ALL STRUCTURAL AND SERVICE ELEMENTS MUST ALWAYS BE CHECKED AGAINST THE RELEVANT ENGINEERS DRAWINGS. THIS DRAWING IS TO BE READ IN CONJUNCTION WITH ALL OTHER CONSULTANTS INFORMATION. IF THIS DRAWING HAS BEEN TRANSMITTED ELECTRONICALLY, THE ABOVE STATEMENTS ALSO APPLY. © ECHLIN 2015

PROJECT
23 MERCER STREET, LONDON, WC2H 9QR

DRAWING TITLE
PROPOSED GROUND FLOOR PLAN

STATUS
LISTED + PLANNING APPLICATION

SCALE	JOB NUMBER	DRAWN BY	CHECKED
1:50 @A3	2129	SC	SC

DRAWING No	DATE	REVISION
2129_A_P20.100	12.04.2024	/

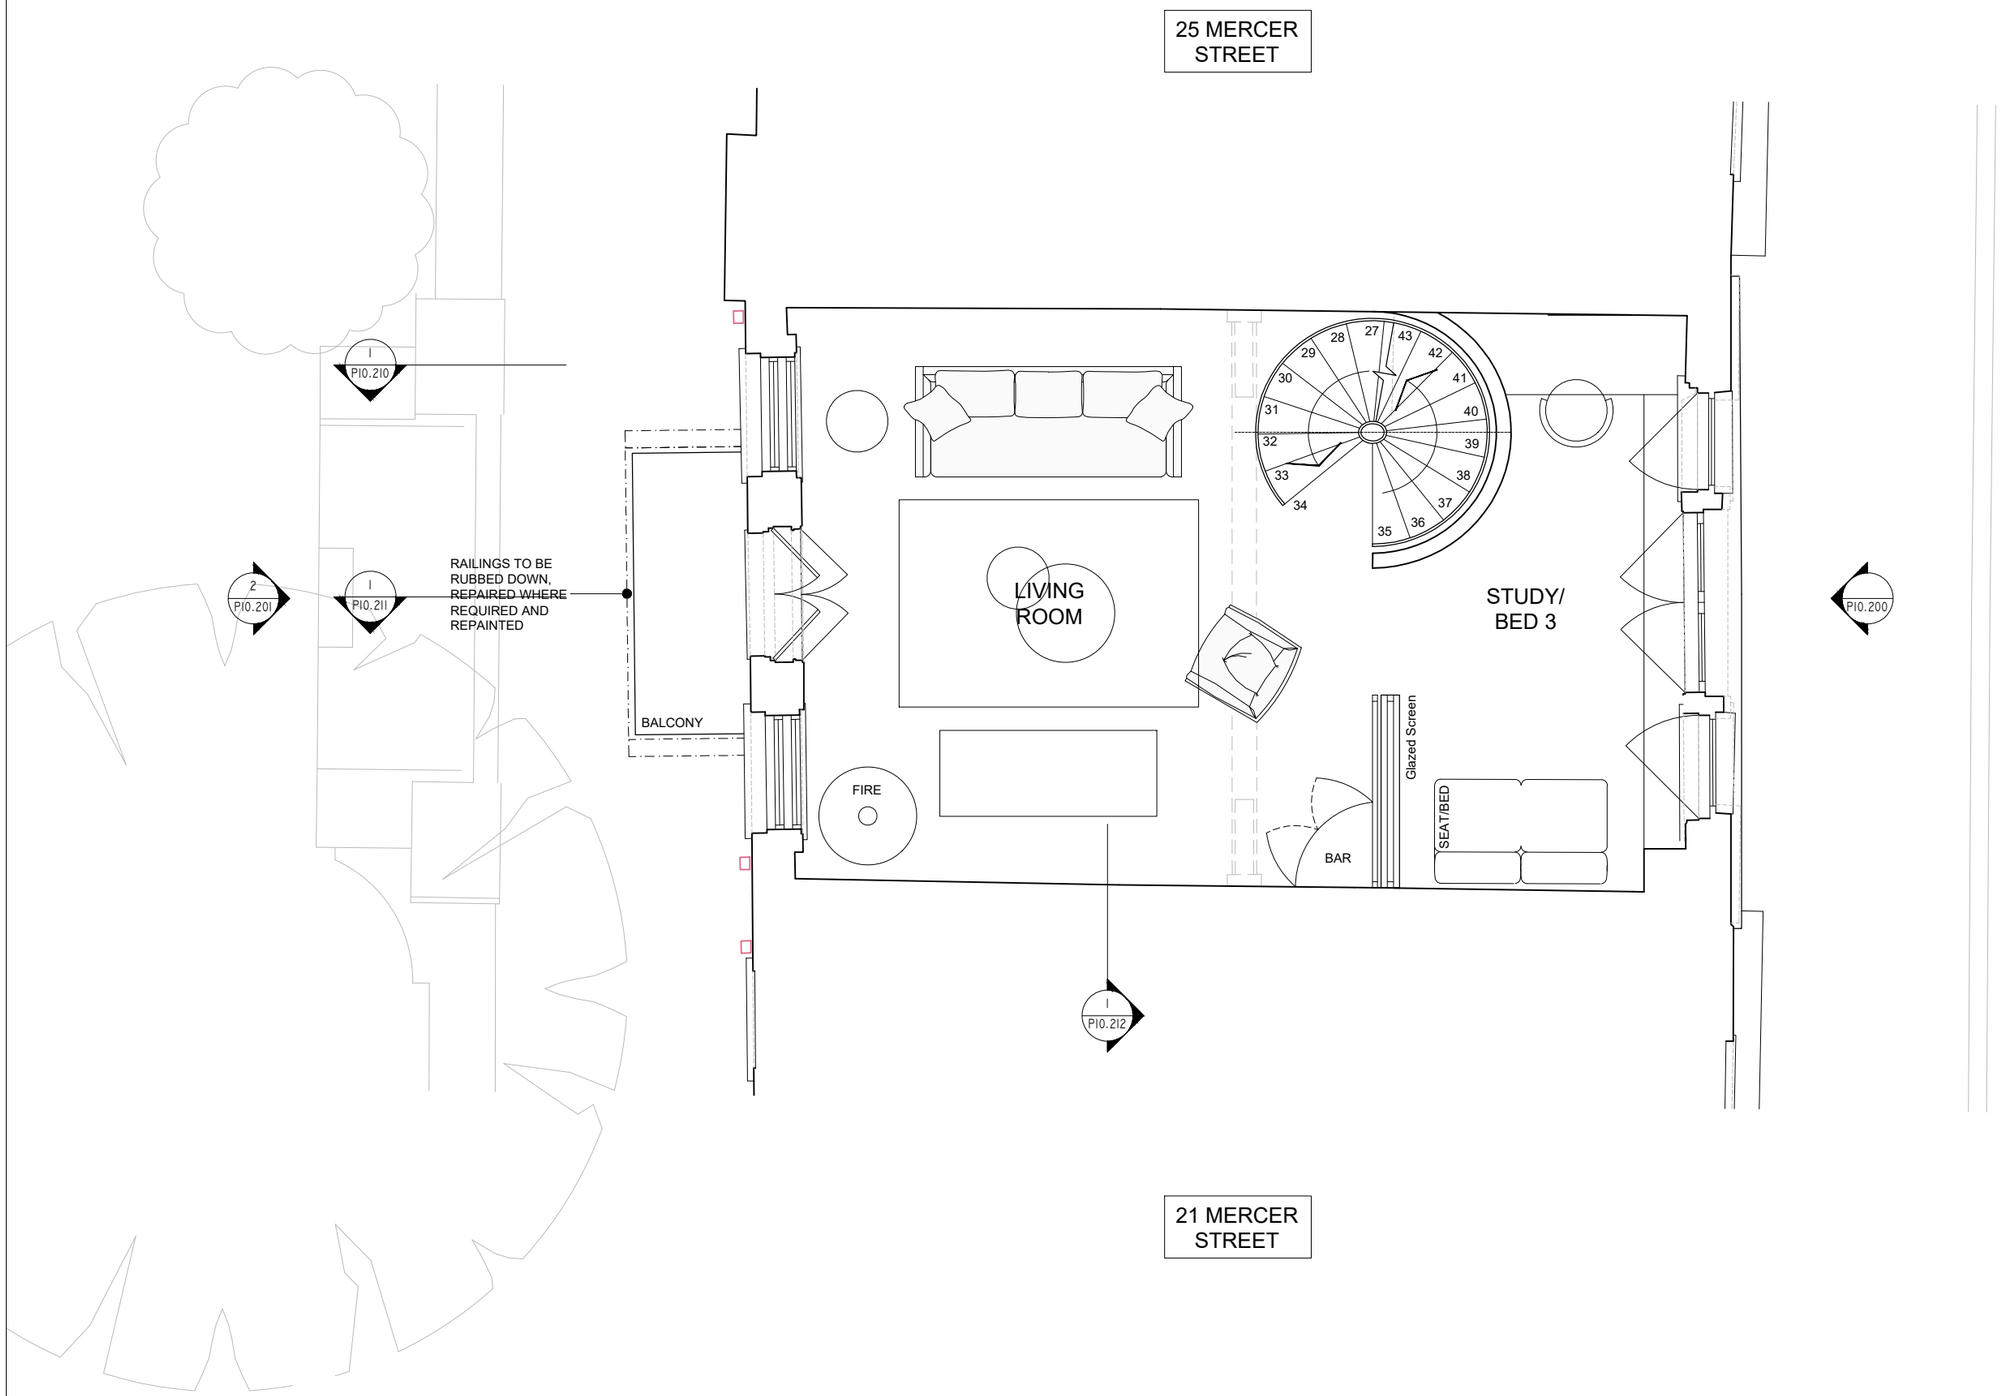

1 PROPOSED FIRST FLOOR PLAN
SCALE: 1:100 @A3

0 1 2 3
SCALE: 1:50 @ A3

REV	DATE	DESCRIPTION
.	.	.

NOTES:

ECHLIN
THIRD FLOOR
46 BEDFORD ROW
LONDON W1G 0EF
+44 (0) 20 7349 9610
ECHLIN.LONDON.COM

DO NOT SCALE FROM THIS DRAWING. ALL DIMENSIONS TO BE CHECKED ON SITE PRIOR TO COMMENCEMENT OF ANY WORKS OR PREPARATION OF SHOP DRAWINGS. THE SIZING AND DIMENSIONS OF ALL STRUCTURAL AND SERVICE ELEMENTS MUST ALWAYS BE CHECKED AGAINST THE RELEVANT ENGINEERS DRAWINGS. THIS DRAWING IS TO BE READ IN CONJUNCTION WITH ALL OTHER CONSULTANTS INFORMATION. IF THIS DRAWING HAS BEEN TRANSMITTED ELECTRONICALLY, THE ABOVE STATEMENTS ALSO APPLY. © ECHLIN 2015

PROJECT
23 MERCER STREET, LONDON, WC2H 9QR

DRAWING TITLE
PROPOSED FIRST FLOOR PLAN

STATUS
LISTED + PLANNING APPLICATION

SCALE	JOB NUMBER	DRAWN BY	CHECKED
1:50 @A3	2129	SC	SC

DRAWING No	DATE	REVISION
2129_A_P20.101	12.04.2024	/

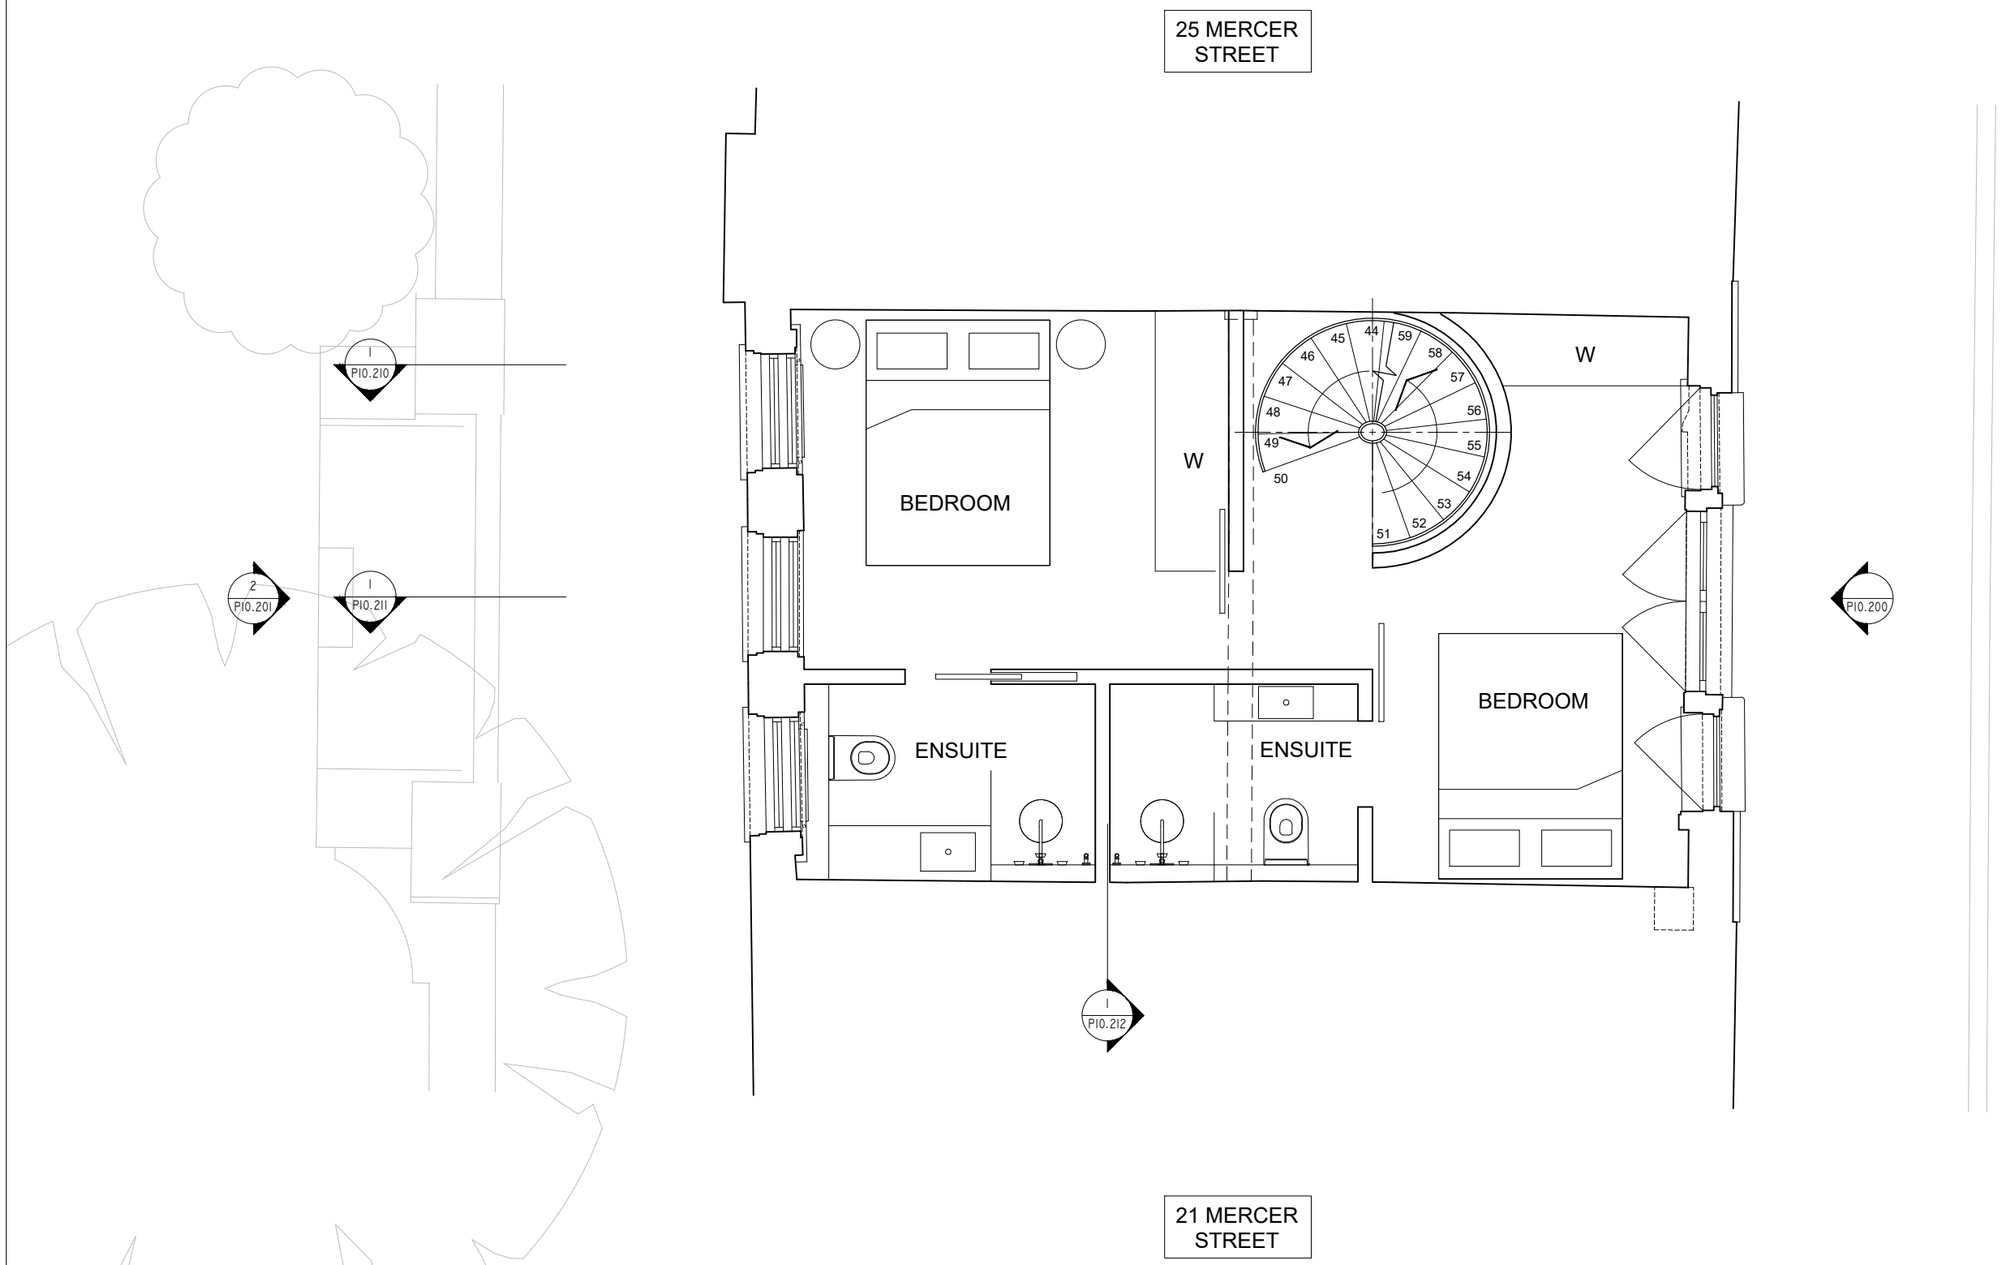

1 PROPOSED SECOND FLOOR PLAN
SCALE: 1:100 @A3

0 1 2 3
SCALE: 1:50 @ A3

REV	DATE	DESCRIPTION
.	.	.

NOTES:

ECHLIN
THIRD FLOOR
46 BEDFORD ROW
LONDON W1G 0EF
+44 (0) 20 7349 9610
ECHLINLONDON.COM

DO NOT SCALE FROM THIS DRAWING. ALL DIMENSIONS TO BE CHECKED ON SITE PRIOR TO COMMENCEMENT OF ANY WORKS OR PREPARATION OF SHOP DRAWINGS. THE SIZING AND DIMENSIONS OF ALL STRUCTURAL AND SERVICE ELEMENTS MUST ALWAYS BE CHECKED AGAINST THE RELEVANT ENGINEERS DRAWINGS. THIS DRAWING IS TO BE READ IN CONJUNCTION WITH ALL OTHER CONSULTANTS INFORMATION. IF THIS DRAWING HAS BEEN TRANSMITTED ELECTRONICALLY, THE ABOVE STATEMENTS ALSO APPLY. © ECHLIN 2015

PROJECT
23 MERCER STREET, LONDON, WC2H 9QR

DRAWING TITLE
PROPOSED SECOND FLOOR PLAN

STATUS
LISTED + PLANNING APPLICATION

SCALE	JOB NUMBER	DRAWN BY	CHECKED
1:50 @A3	2129	SC	SC

DRAWING No	DATE	REVISION
2129_A_P20.102	12.04.2024	/

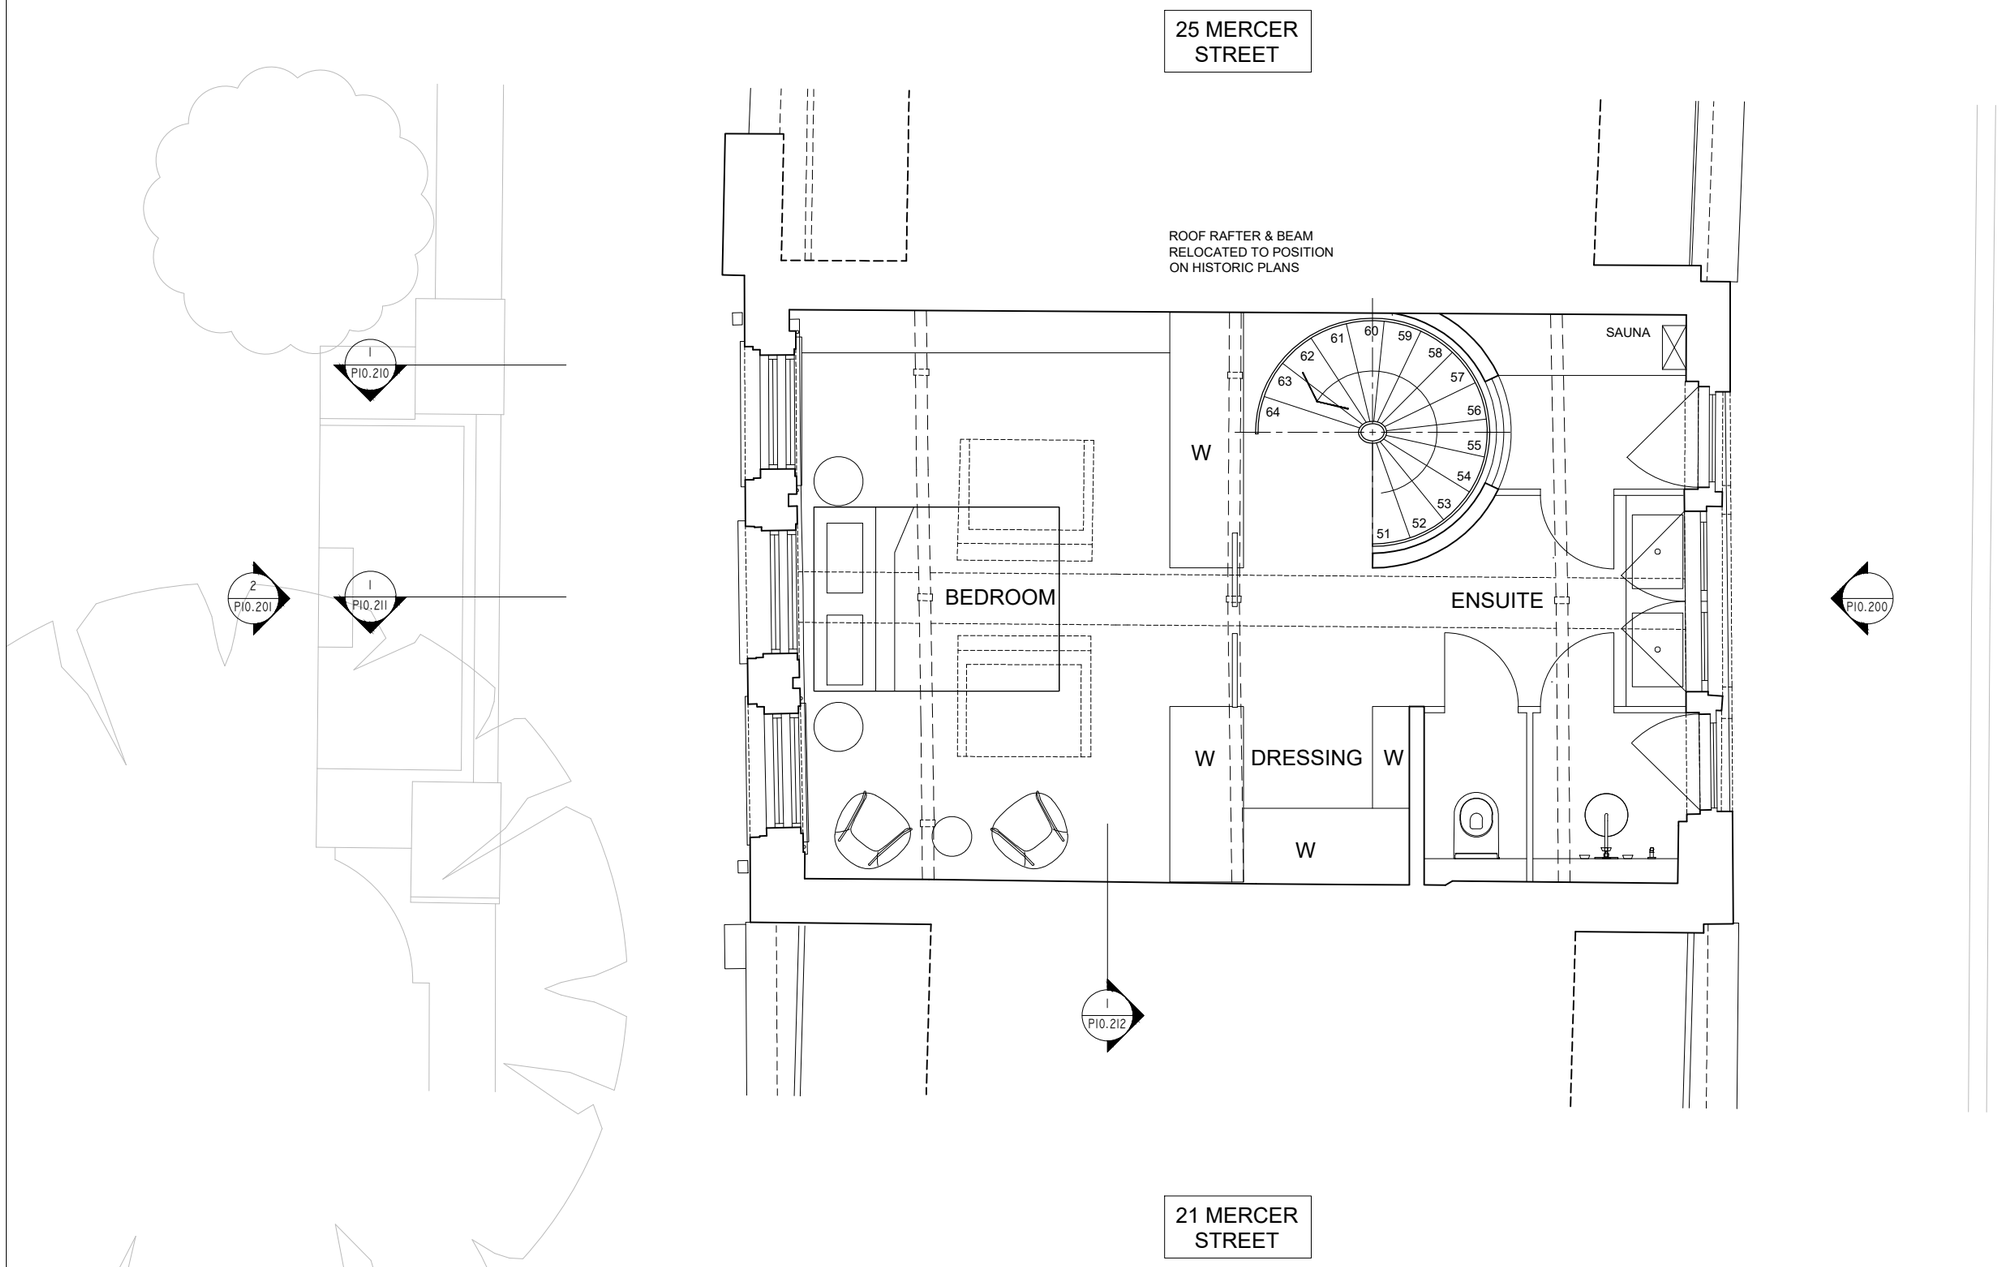

1 PROPOSED THIRD FLOOR PLAN
SCALE: 1:100 @A3

0 1 2 3
SCALE: 1:50 @ A3

REV	DATE	DESCRIPTION
.	.	.

NOTES:

ECHLIN
THIRD FLOOR
46 BEDFORD ROW
LONDON W1G 0EF
+44 (0) 20 7349 9610
ECHLINLONDON.COM

DO NOT SCALE FROM THIS DRAWING. ALL DIMENSIONS TO BE CHECKED ON SITE PRIOR TO COMMENCEMENT OF ANY WORKS OR PREPARATION OF SHOP DRAWINGS. THE SIZING AND DIMENSIONS OF ALL STRUCTURAL AND SERVICE ELEMENTS MUST ALWAYS BE CHECKED AGAINST THE RELEVANT ENGINEERS DRAWINGS. THIS DRAWING IS TO BE READ IN CONJUNCTION WITH ALL OTHER CONSULTANTS INFORMATION. IF THIS DRAWING HAS BEEN TRANSMITTED ELECTRONICALLY, THE ABOVE STATEMENTS ALSO APPLY. © ECHLIN 2015

PROJECT
23 MERCER STREET, LONDON, WC2H 9QR

DRAWING TITLE
PROPOSED THIRD FLOOR PLAN

STATUS
LISTED + PLANNING APPLICATION

SCALE	JOB NUMBER	DRAWN BY	CHECKED
1:50 @A3	2129	SC	SC

DRAWING No	DATE	REVISION
2129_A_P20.103	12.04.2024	/

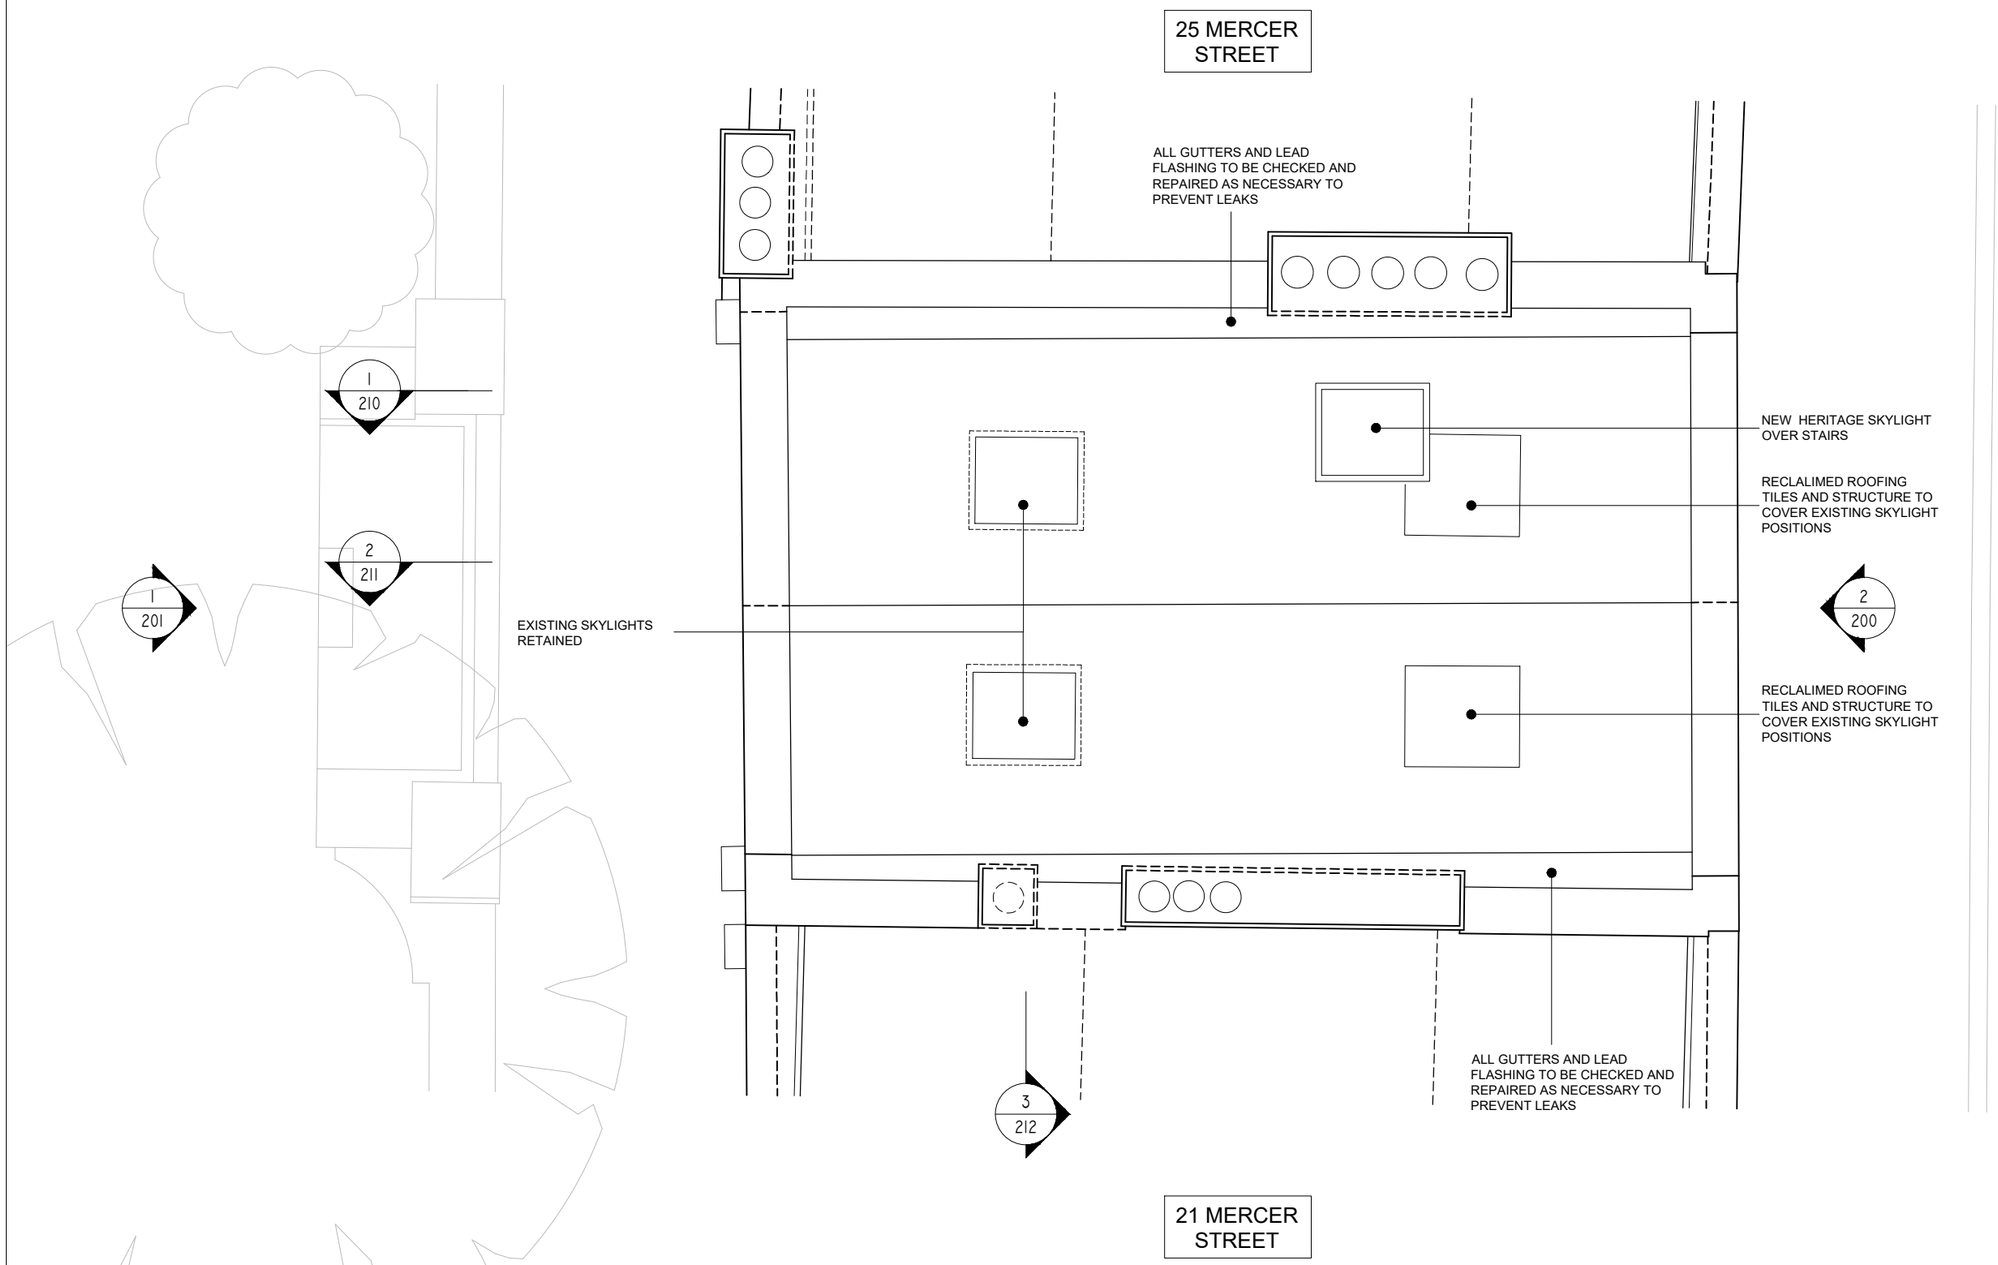

1 PROPOSED ROOF PLAN
SCALE: 1:50 @A3

0 1 2 3
SCALE: 1:50 @ A3

REV	DATE	DESCRIPTION
.	.	.

NOTES:

ECHLIN
THIRD FLOOR
46 BEDFORD ROW
LONDON W1G 0EF
+44 (0) 20 7349 9610
ECHLINLONDON.COM

DO NOT SCALE FROM THIS DRAWING. ALL DIMENSIONS TO BE CHECKED ON SITE PRIOR TO COMMENCEMENT OF ANY WORKS OR PREPARATION OF SHOP DRAWINGS. THE SIZING AND DIMENSIONS OF ALL STRUCTURAL AND SERVICE ELEMENTS MUST ALWAYS BE CHECKED AGAINST THE RELEVANT ENGINEERS DRAWINGS. THIS DRAWING IS TO BE READ IN CONJUNCTION WITH ALL OTHER CONSULTANTS INFORMATION. IF THIS DRAWING HAS BEEN TRANSMITTED ELECTRONICALLY, THE ABOVE STATEMENTS ALSO APPLY. © ECHLIN 2015

PROJECT
23 MERCER STREET, LONDON, WC2H 9QR

DRAWING TITLE
PROPOSED ROOF PLAN

STATUS
LISTED + PLANNING APPLICATION

SCALE	JOB NUMBER	DRAWN BY	CHECKED
1:50 @A3	2129	SC	SC

DRAWING No	DATE	REVISION
2129_A_P20.104	12.04.2024	/