The Copyright of this drawing remains with Fulkers Bailey Russell and is not to be reproduced without written approval.

1:50

0 1m 2m 3m 4m 5m

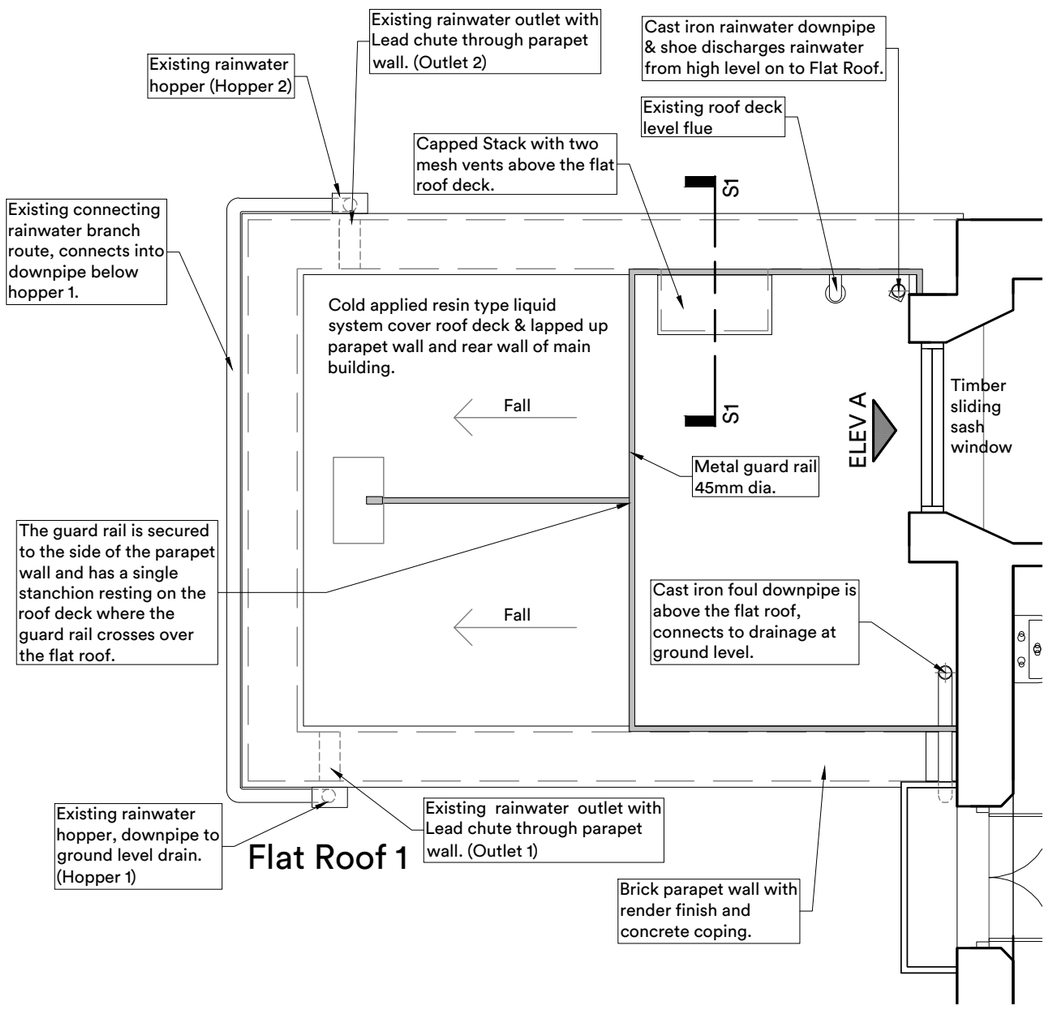

Flat Roof 1 Plan (12 Taviton Street)

As Existing 1:50

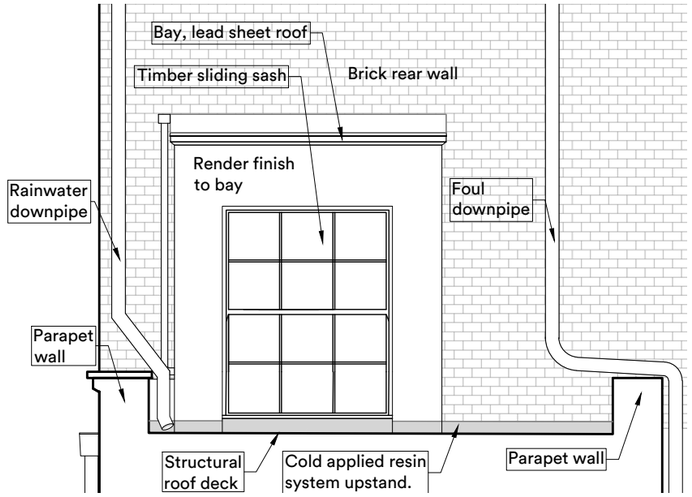

Elevation A

As existing 1:50

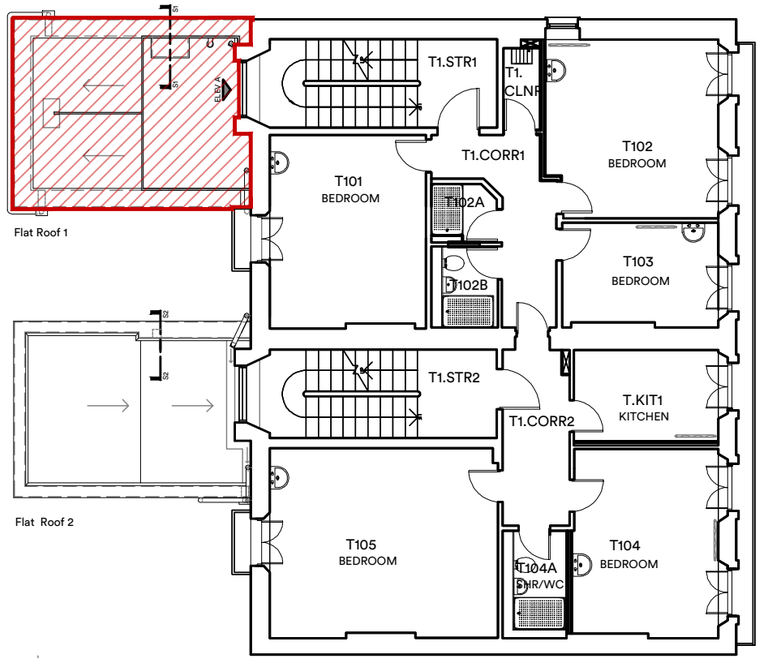

Key Plan

nts

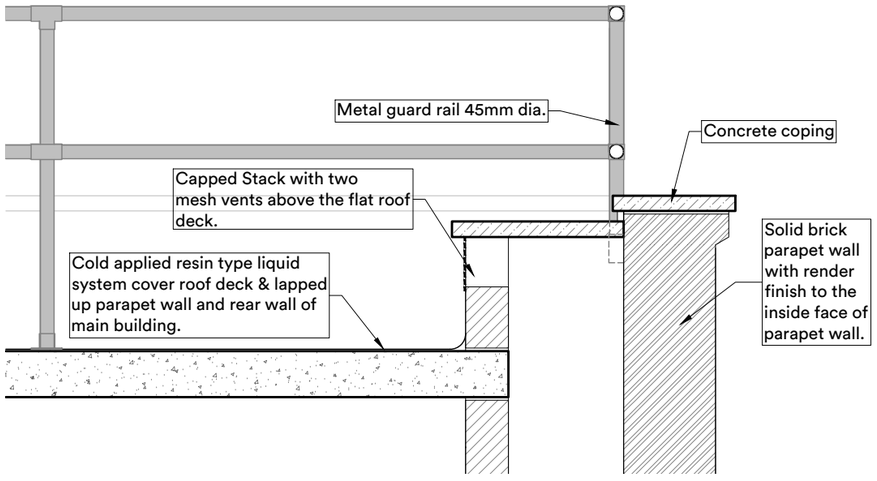

Section S1-S1

As Existing (Some details are assumed, tbc) 1:20

1:20

0 0.4m 0.8m 1.2m 1.6m 2m

rev.	description	date	drawn	chkd
P01	Issued for Planning	09.10.24	ys	ec

client :

London School of Economics and Political Science

project :

Passfield Hall, Taviton Annexes
Flat Roof Refurbishment Works

drawing title :

Taviton Annex, flat roof no.1
(12 Taviton Street)
Existing Plan and Section S1-S1

FulkersBaileyRussell
London | Basingstoke | Brighton | Bristol | Cardiff | Kings Hill | Manchester
info@fulkers.co.uk // www.fulkers.co.uk // 020 3735 5792

proj no : 24.4364

scale: As shown @ A3

identifier : 4364-FBR-A1-TR-DR-A-100

status: S4 (Planning)

rev no: P01