The Copyright of this drawing remains with Fulkers Bailey Russell and is not to be reproduced without written approval.

Elevations (part)
As Proposed
1:50

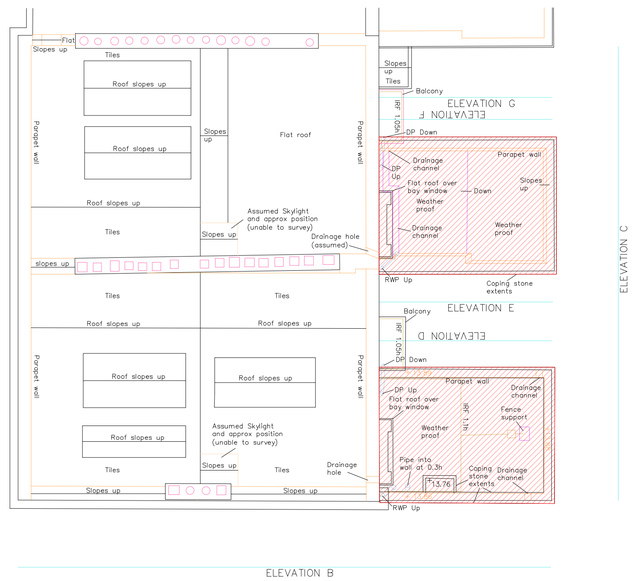

ROOF PLAN

Key Plan
NTS

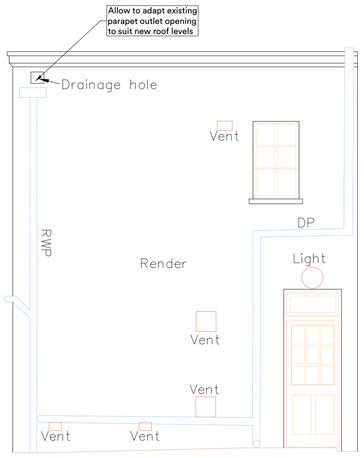

ELEVATION D

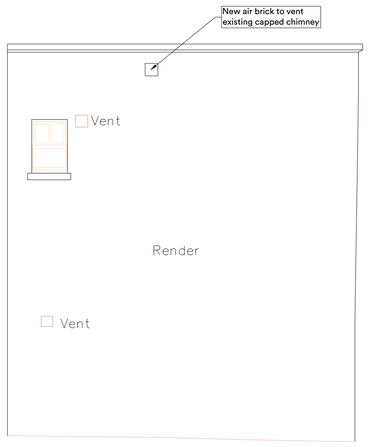

ELEVATION E

Elevations
As Proposed
1:50

1:50 0 1m 2m 3m 4m 5m

rev.	description	date	drawn	chk'd
P01	Issued for Planning	09:10:24	ck	ec

client :
London School of Economics and Political Science

project :
Taviton Annex, Taviton Street

drawing title :
Proposed Elevations

FulkersBaileyRussell
London | Basingstoke | Brighton | Bristol | Cardiff | Kings Hill | Manchester
info@fulkers.co.uk // www.fulkers.co.uk // 020 3735 5792

proj no : 24.4364
scale: 1:50 @A1
identifier : 4364-FBR-A1-TR-DR-A-202
status: S4 (Planning)
rev no: P01