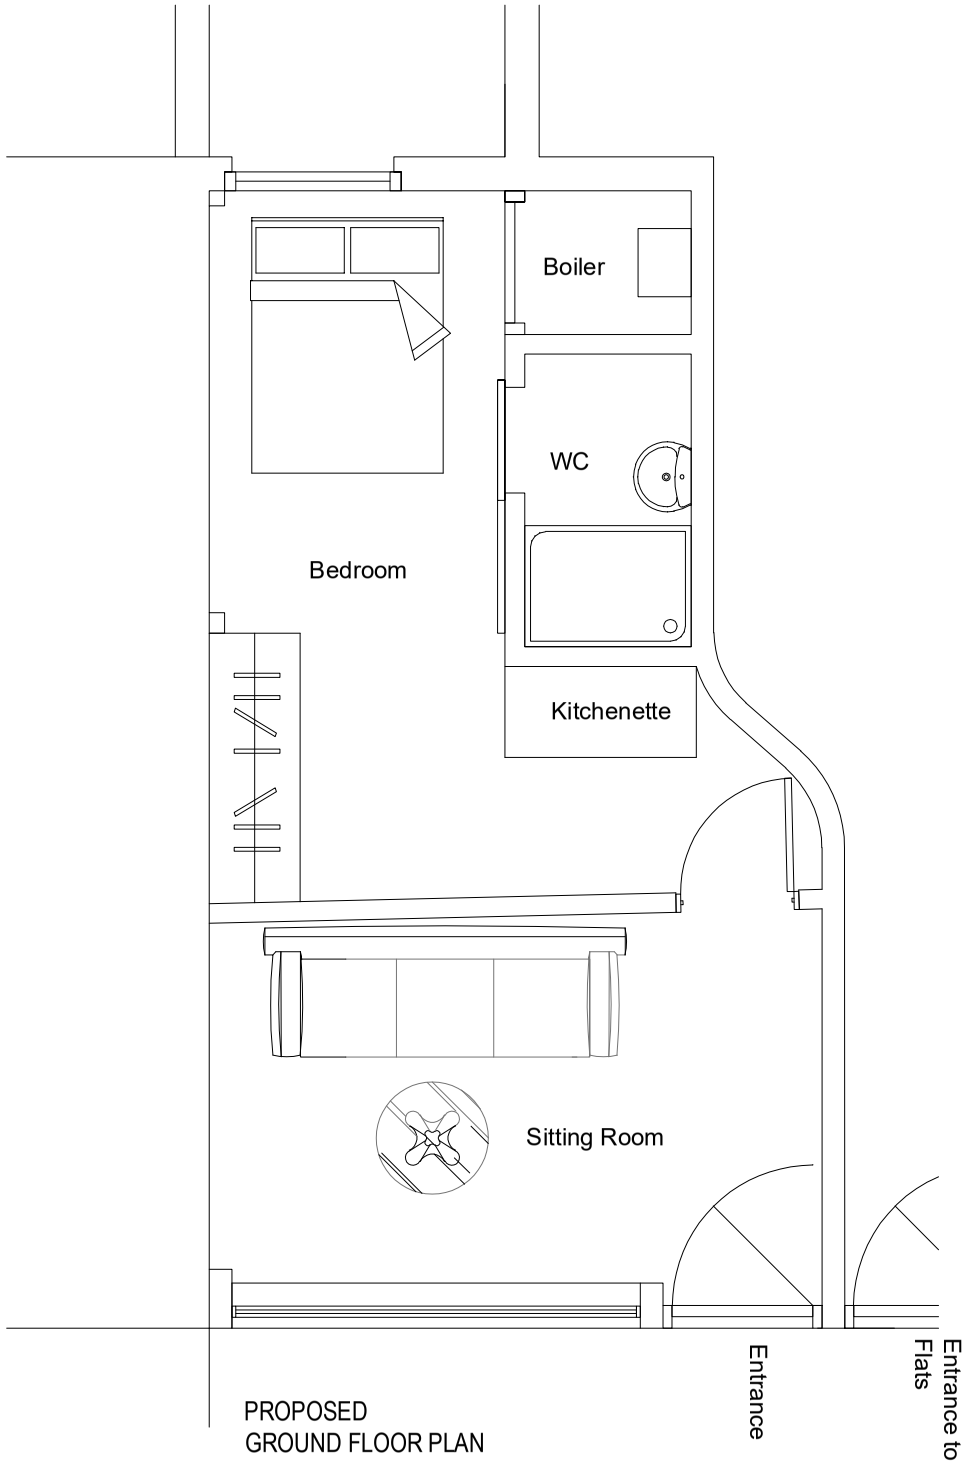

PROPOSED
GROUND FLOOR PLAN

ADDRESS:	Title:	dwg N0:	Scale @ A3 1:50				..\withBackground.jpg	160 Woodlands Avenue Eastcote, Ruislip HA4 9QY Mob: 07766833550 E:fatlum@grarchitecture.com
59 HEMSTAL ROAD NW6 2AD	PROPOSED PLAN	59HR - 103	16/10/2024	Revison	Date	Description		