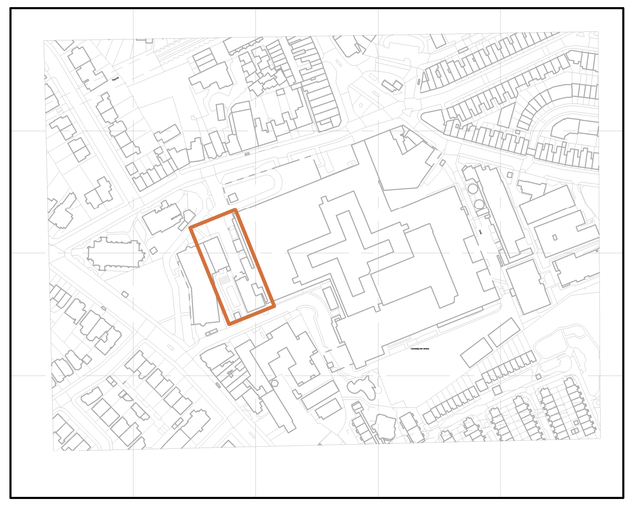

LOCATION PLAN
1 : 2500

POND STREET ELEVATION (NORTH)

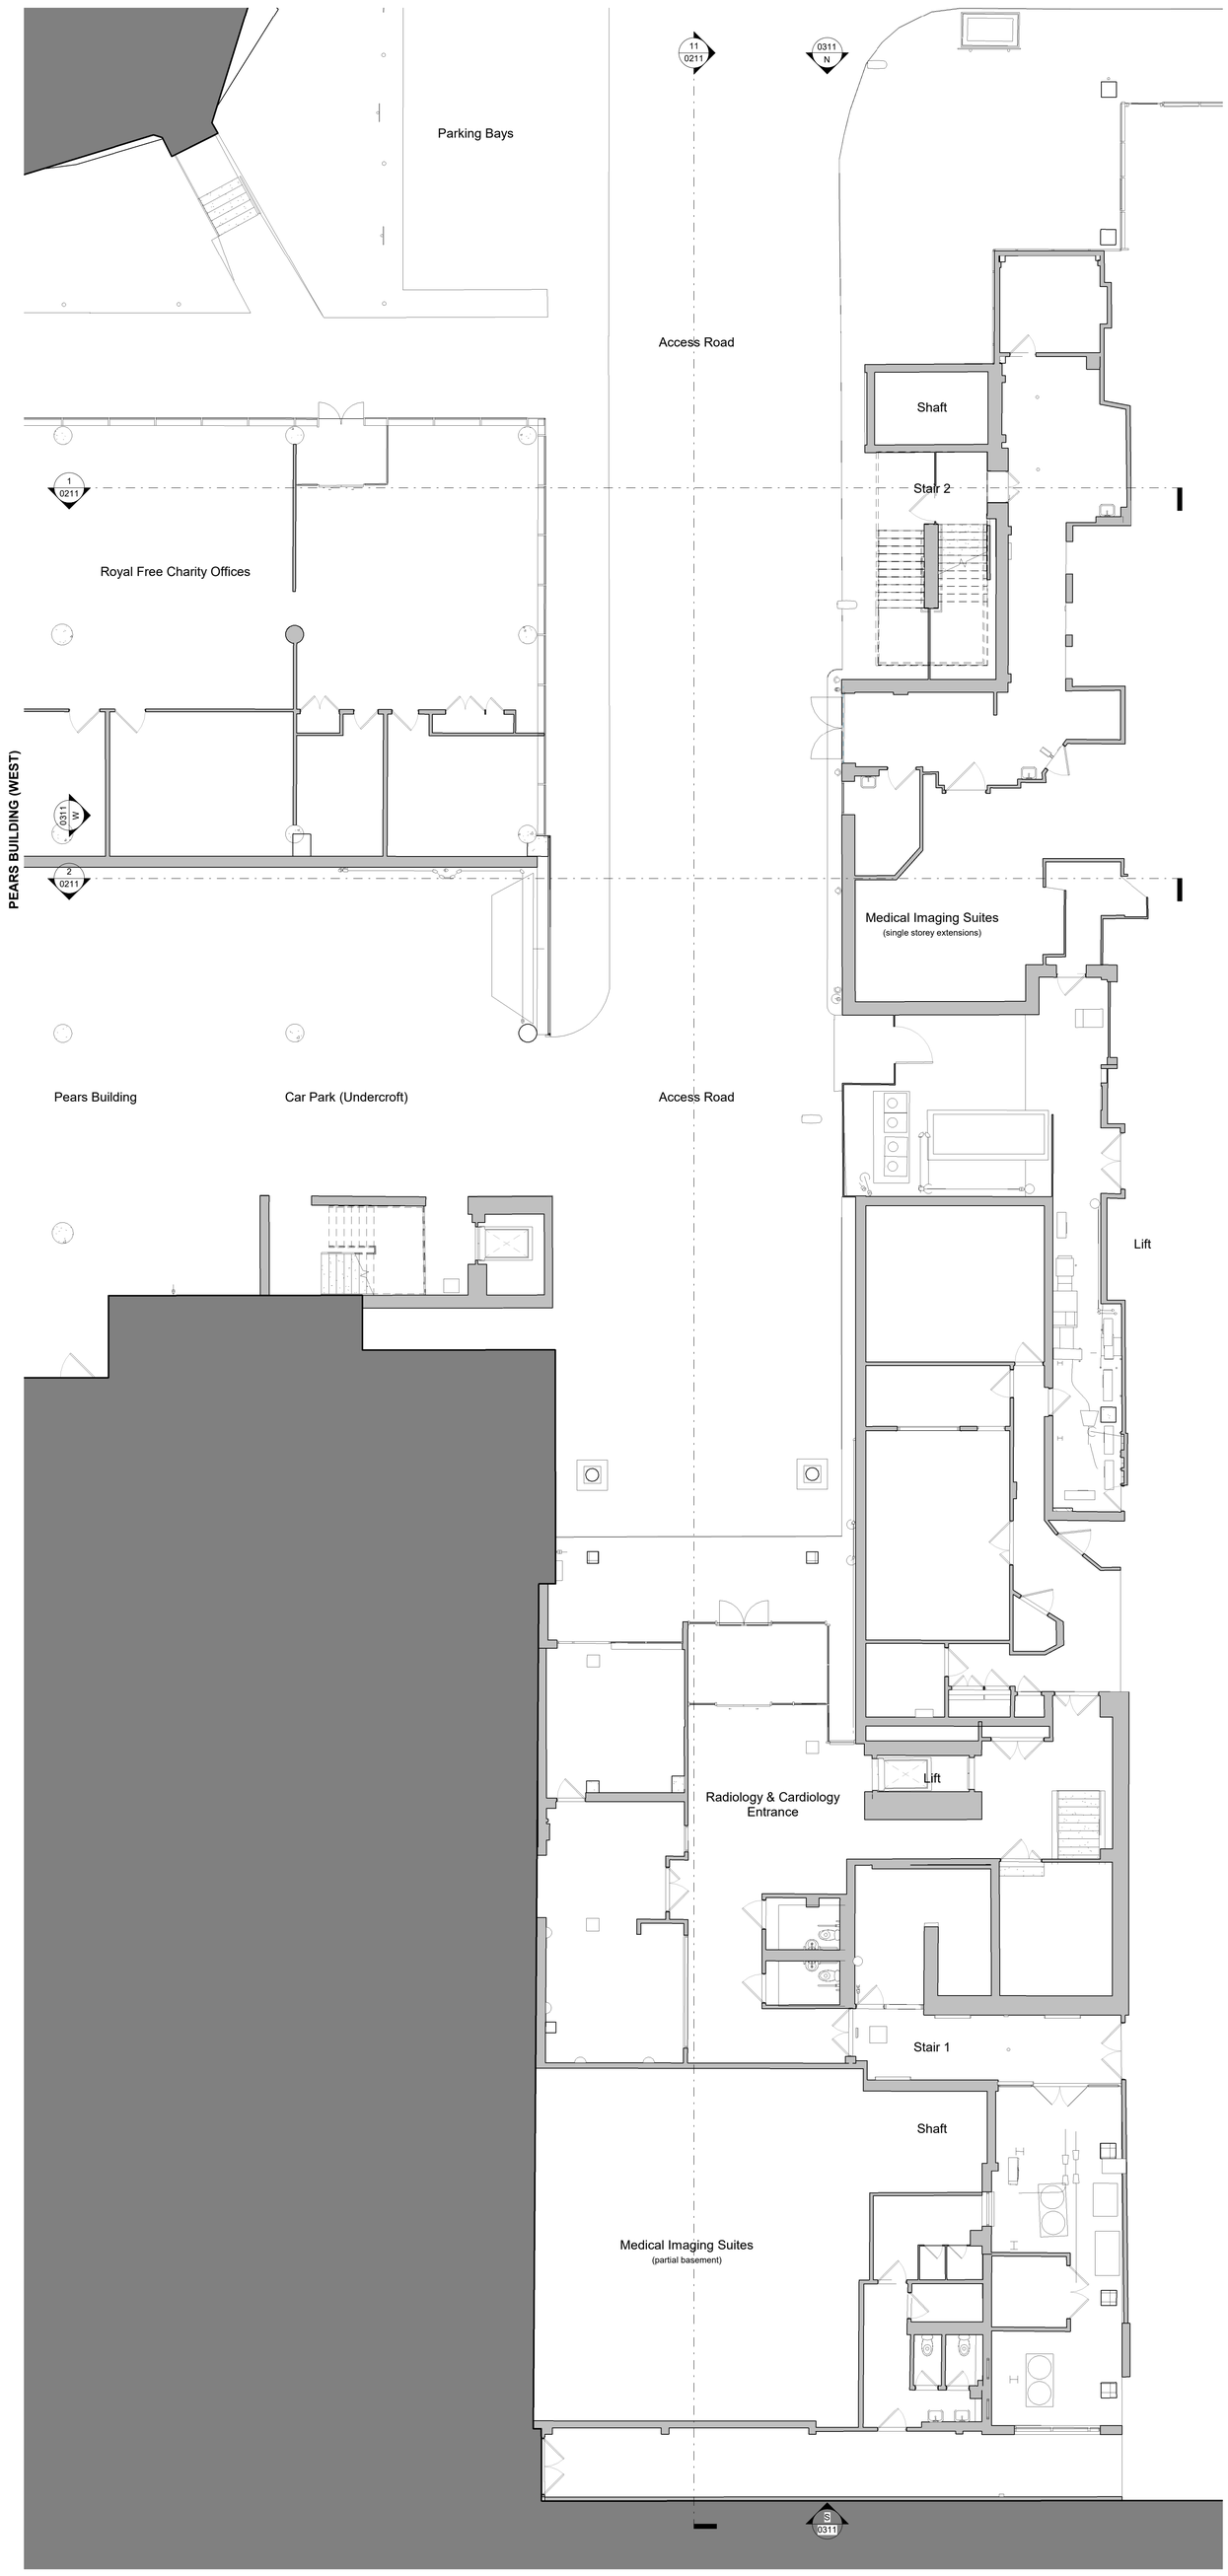

ROWLAND HILL STREET ELEVATION (SOUTH)

PLEASE NOTE

FOR CONSTRUCTION PURPOSES USE ONLY FIGURED DIMENSIONS. THIS DRAWING MUST ALWAYS BE READ IN CONJUNCTION WITH ALL RELEVANT PROJECT DETAILS. ALL DIMENSIONS MUST BE CHECKED ON SITE PRIOR TO COMMENCEMENT. PLEASE REPORT ANY DISCREPANCY TO THE ARCHITECT OR CONTRACT ADMINISTRATOR

© COPYRIGHT HMY 2024

DRAWING DATE 09/2024

Revisions
P01 2024.09.16 NDS RIBA Stage 3 - Planning Issue

1:100

0 1 2 3 4 5 6 7 8 9 10M

Drawing
HTE - Plan - Existing - L00(D) (Ground Floor)

Scale @ A0
As indicated

Project/ Client
Hybrid Theatre Extension
RFL Property Services

Purpose of Issue

Job Reference 02822 | Drawing number 0110 | Status S8 | Revision P01

(02822_0110_P01)

HMY

HazleMcCormackYoung LLP/Chartered Architects/
Offices in Tunbridge Wells & Dover/
T 01892 515 311/ www.hmy.uk.com