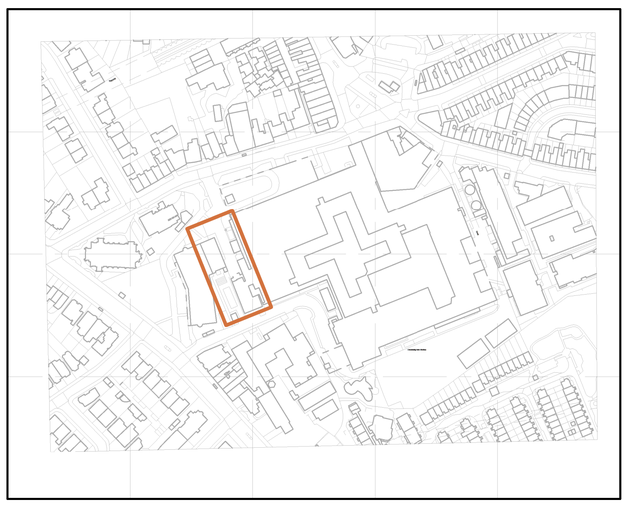

LOCATION PLAN
1 : 2500

POND STREET ELEVATION (NORTH)

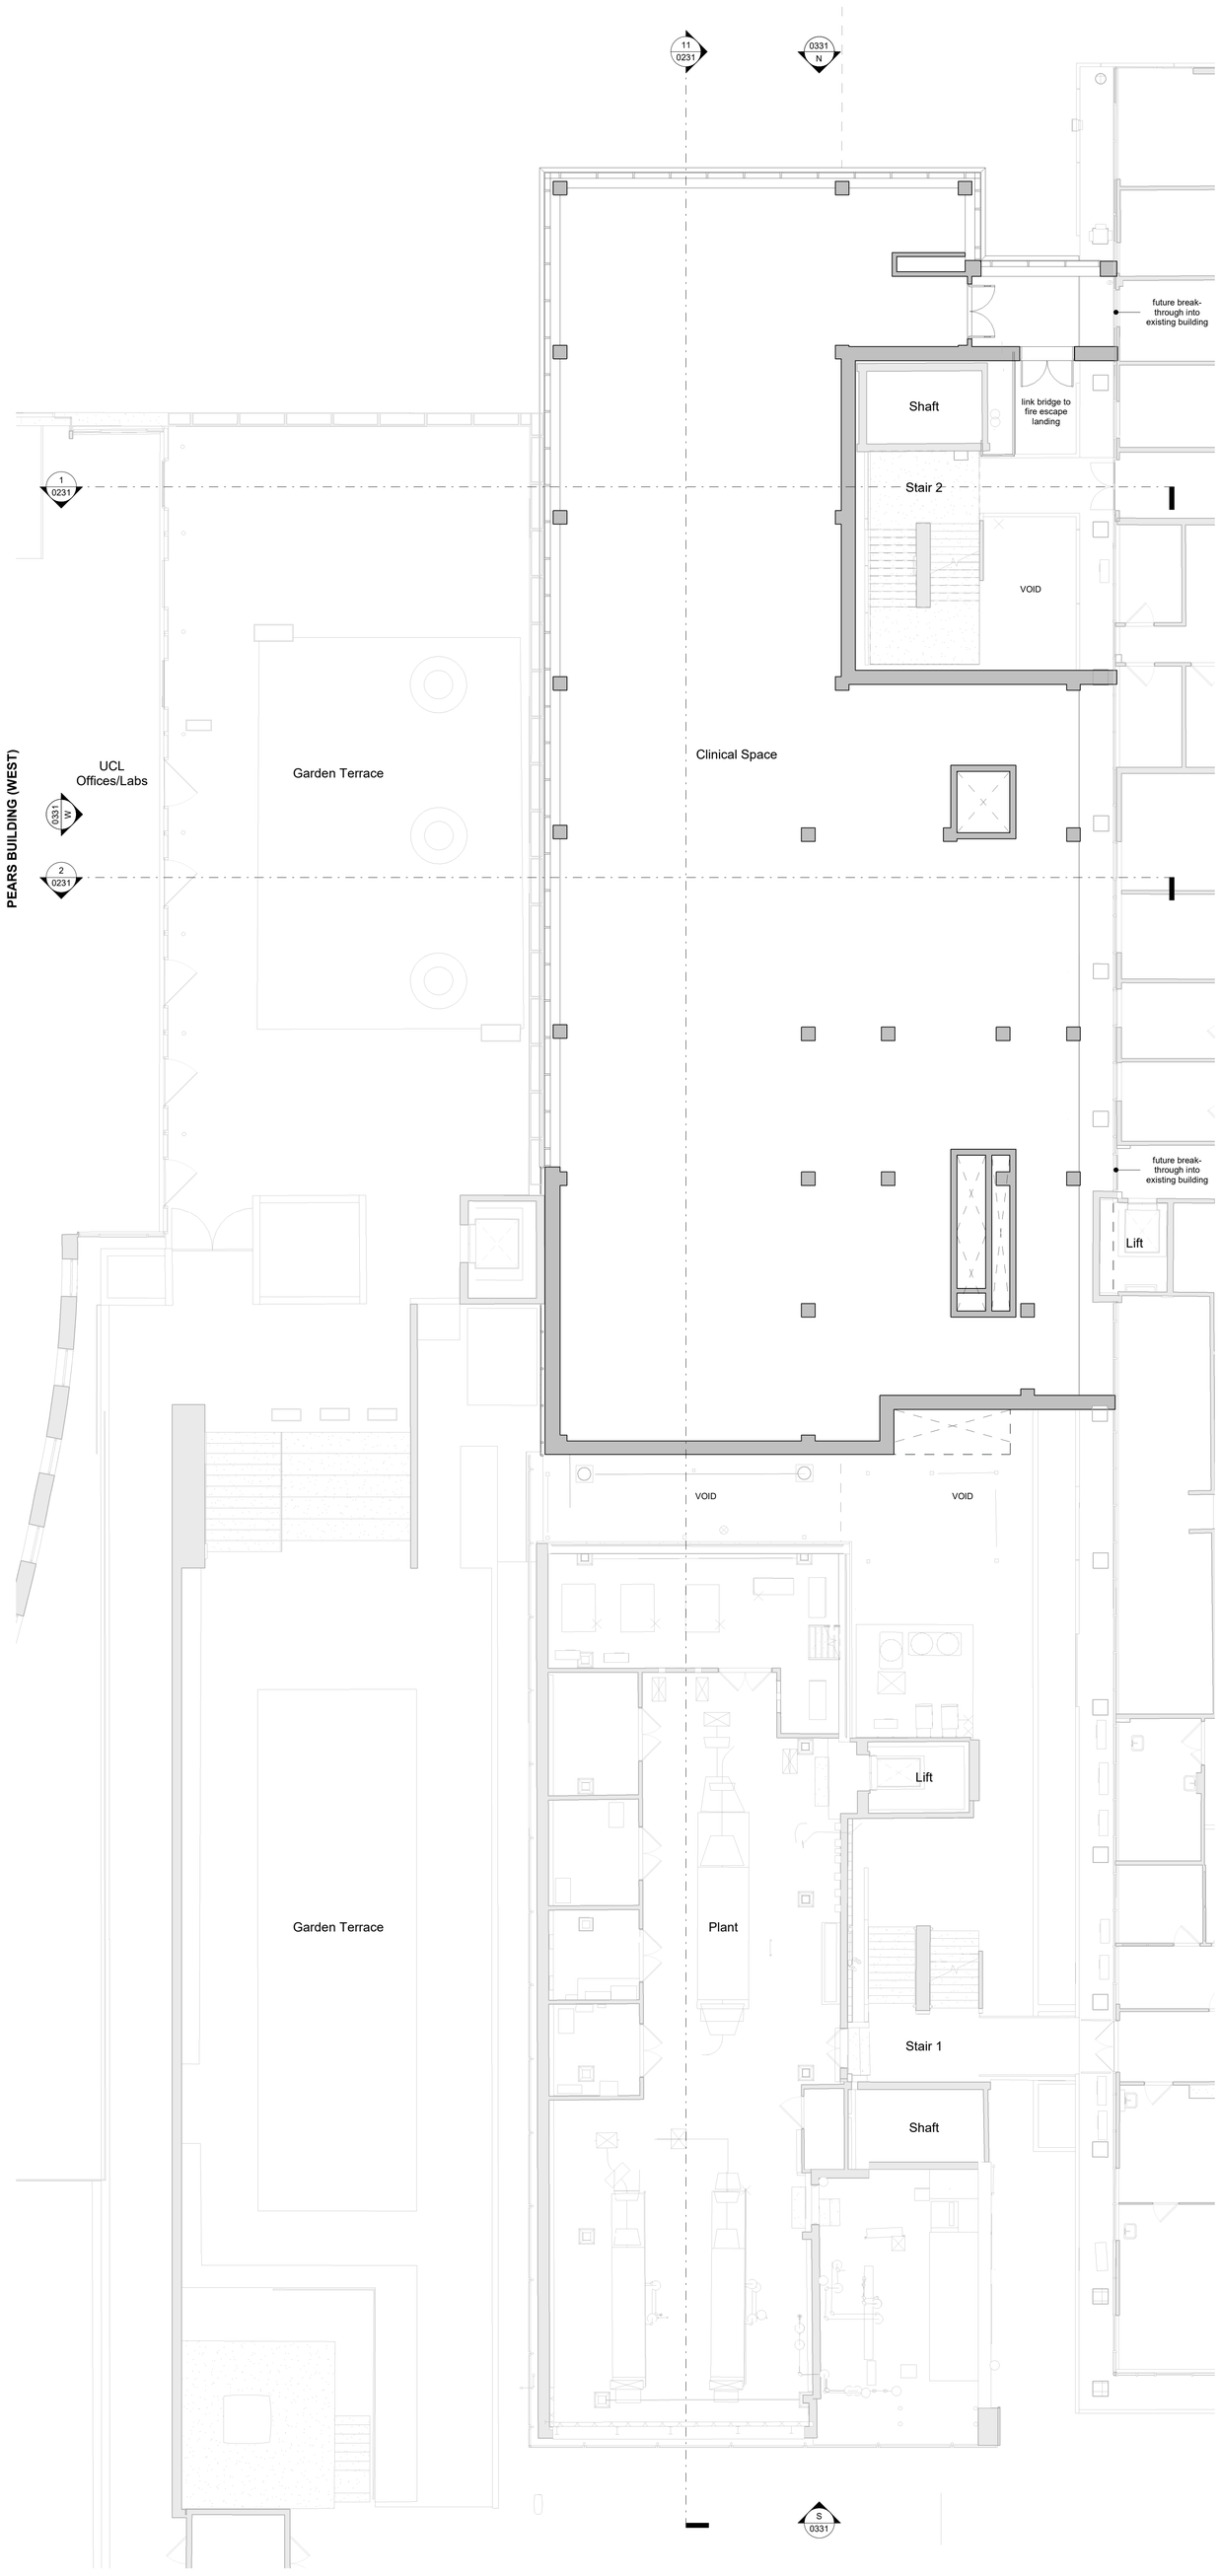

ROWLAND HILL STREET ELEVATION (SOUTH)

PLEASE NOTE

FOR CONSTRUCTION PURPOSES USE ONLY FIGURED DIMENSIONS. THIS DRAWING MUST ALWAYS BE READ IN CONJUNCTION WITH ALL RELEVANT PROJECT DETAILS. ALL DIMENSIONS MUST BE CHECKED ON SITE PRIOR TO COMMENCEMENT. PLEASE REPORT ANY DISCREPANCY TO THE ARCHITECT OR CONTRACT ADMINISTRATOR

© COPYRIGHT HMY 2024

DRAWING DATE 09/2024

Revisions
P01 2024.09.16 NDS RIBA Stage 3 - Planning Issue

1:100
0 1 2 3 4 5 6 7 8 9 10M

Drawing	Scale @ A0
HTE - Plan - Proposed - L02(F) (Second Floor)	As indicated
Project/ Client: Hybrid Theatre Extension, RFL Property Services	Purpose of Issue
Job Reference: 02822 / Drawing number: 0132	Status: S8 / Revision: P01

(02822_0132_P01)

HMY

HazleMcCormackYoung LLP/Chartered Architects/
Offices in Tunbridge Wells & Dover/
T 01892 515 311/ www.hmy.uk.com