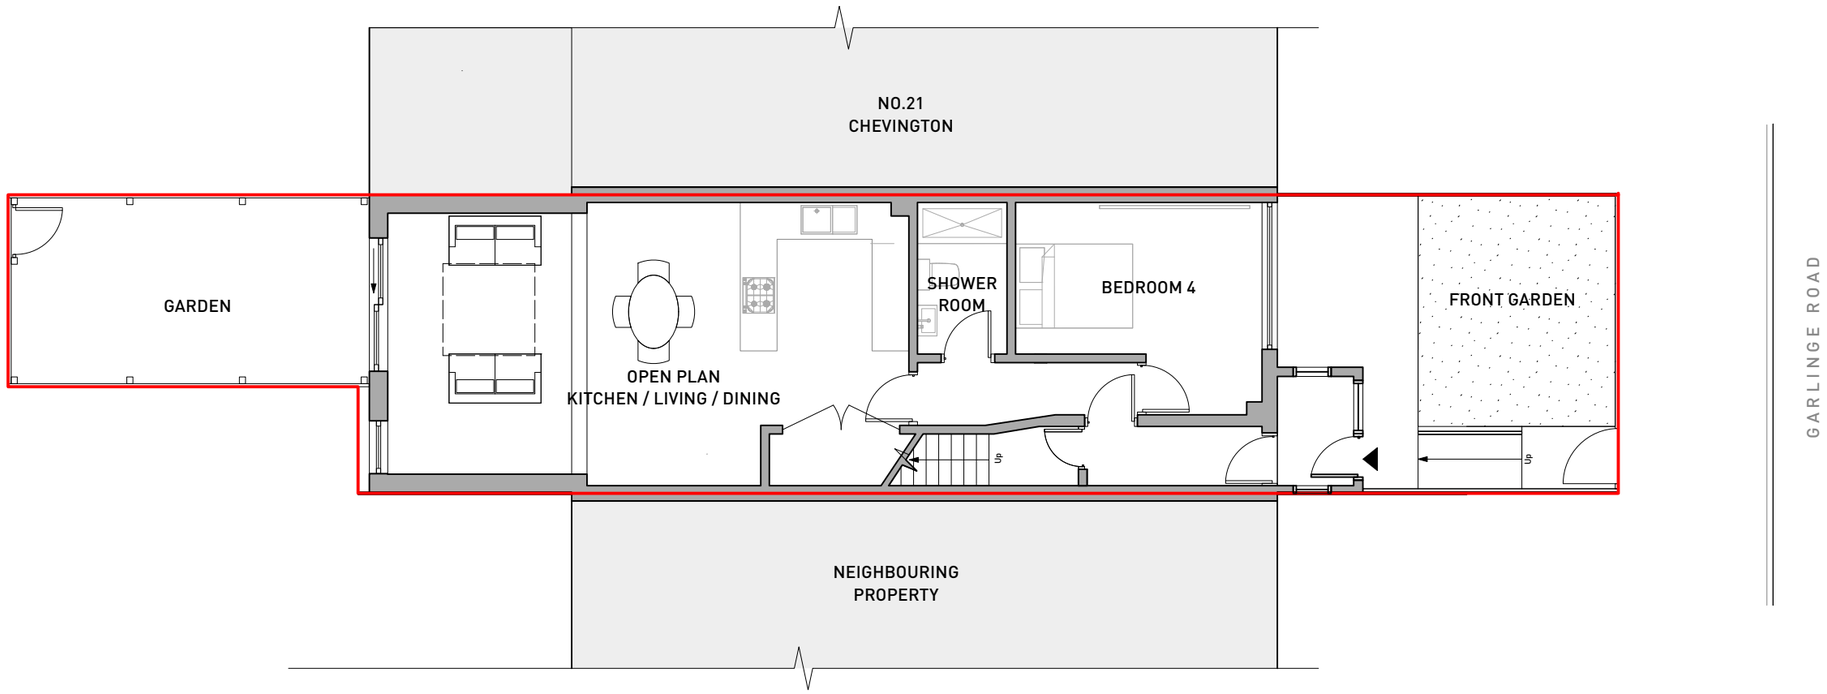

1 Existing Ground Floor Plan
Scale: 1:100

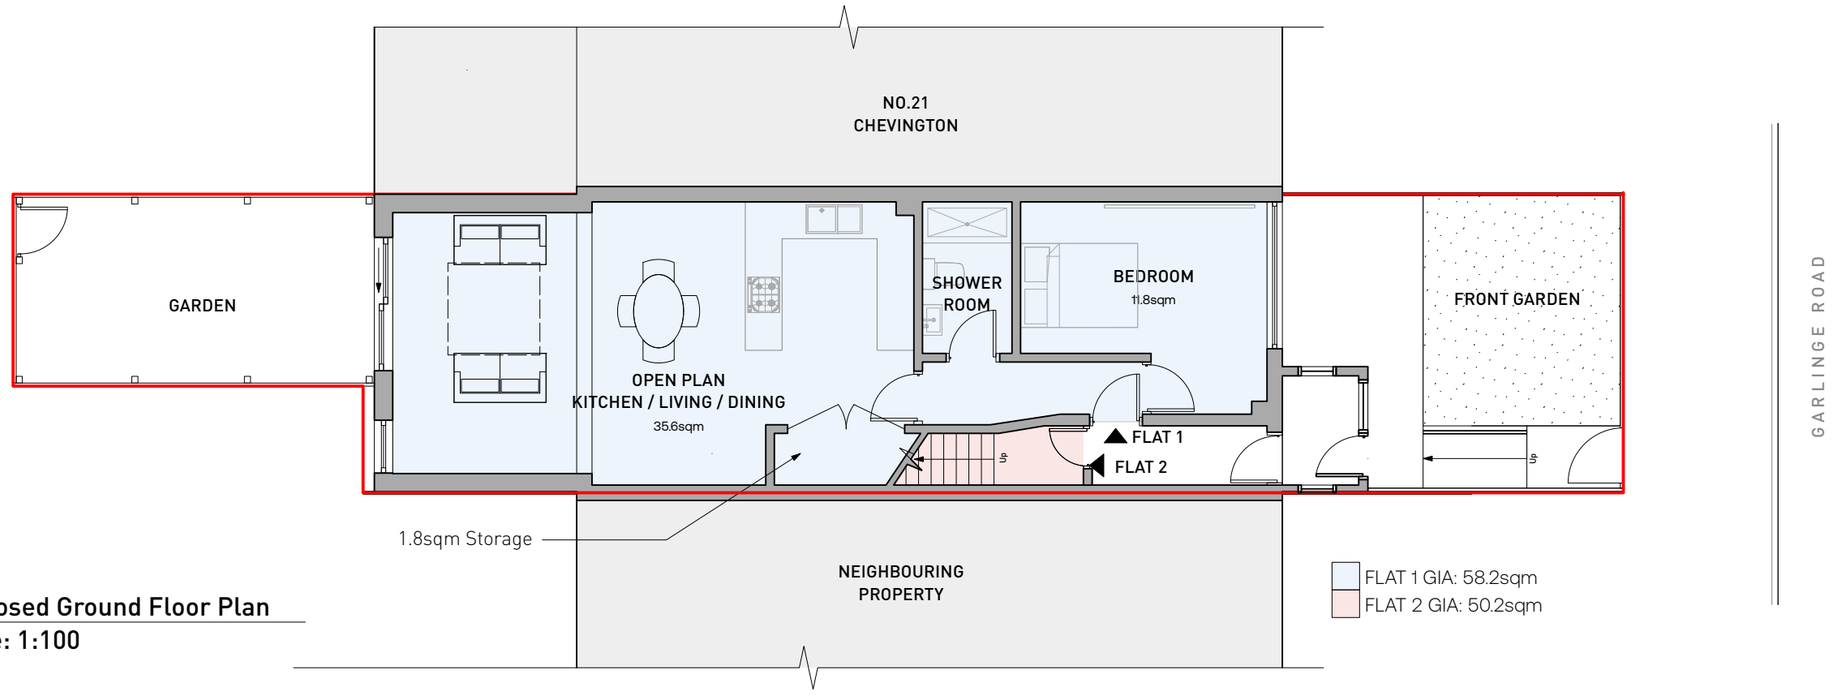

2 Proposed Ground Floor Plan
Scale: 1:100

FOR APPROVAL

GENERAL NOTES

01. Do not scale drawings.
02. All dimensions are in millimeters unless otherwise stated.
03. All dimensions shall be verified on site before proceeding with work.
04. This drawing is to be read in conjunction with all related information including structural, mechanical and electrical information and all other documents.
05. Any discrepancies to be reported to the Architect immediately.
06. All products to be fitted as per manufacturers recommendations. Notify Architect of any conflicts between manufacturers recommendations and project design documentation.
07. Report any discrepancies in structural openings between drawings, schedules and manufacturers recommendations.

REV	DESCRIPTION	DATE

CUOZZO FLEMING

T: 020 3784 6809
W: www.Cuozzo-Fleming.com
A: Studio Six, 38-50 Pritchards Road, London, E2 9AP

NO.	PROJECT
143	22 Chevington, Garlinge Road

DRAWING
Existing & Proposed Ground Floor Plans

SCALE
1:100 @ ISO A3

0 0.5 1.0 2.0 3.0 4.0

DRAWING NO.
001

REV

© Cuozzo Fleming Architects Ltd. 2023

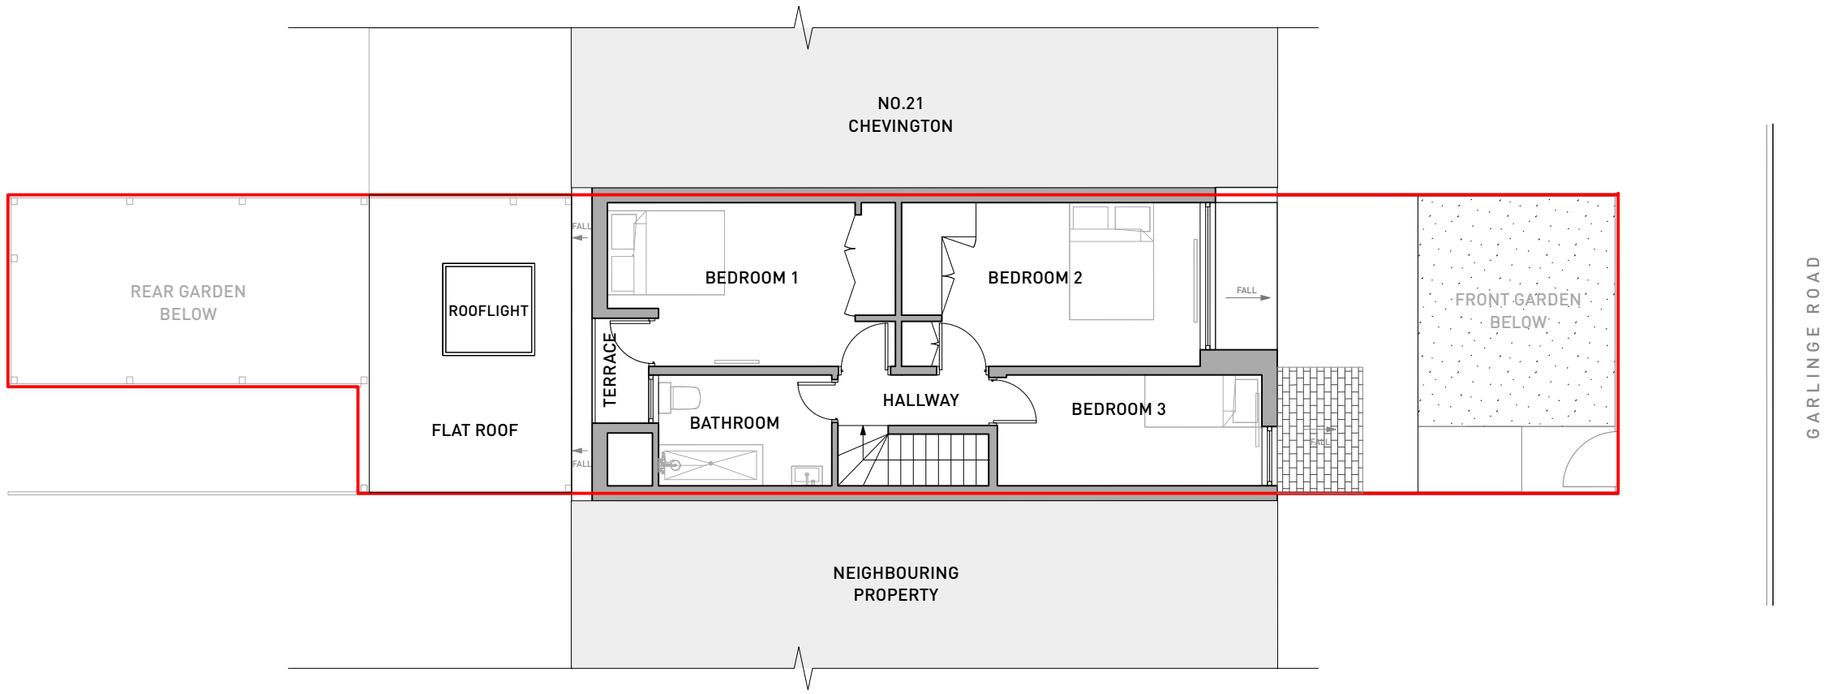

1 Existing First Floor Plan
Scale: 1:100

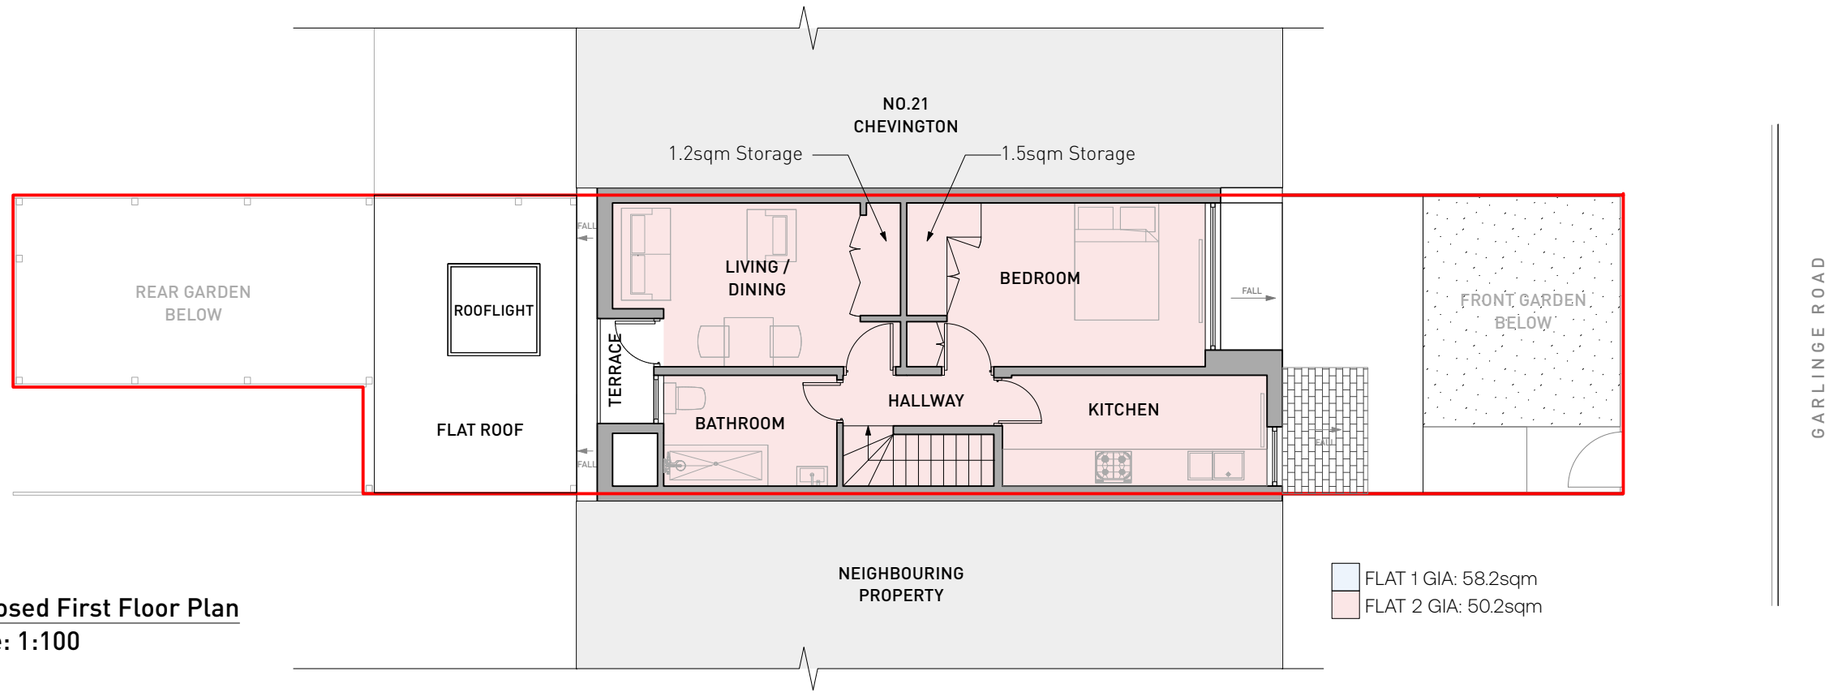

2 Proposed First Floor Plan
Scale: 1:100

FOR APPROVAL

GENERAL NOTES

01. Do not scale drawings.
02. All dimensions are in millimeters unless otherwise stated.
03. All dimensions shall be verified on site before proceeding with work.
04. This drawing is to be read in conjunction with all related information including structural, mechanical and electrical information and all other documents.
05. Any discrepancies to be reported to the Architect immediately.
06. All products to be fitted as per manufacturers recommendations. Notify Architect of any conflicts between manufacturers recommendations and project design documentation.
07. Report any discrepancies in structural openings between drawings, schedules and manufacturers recommendations.

REV	DESCRIPTION	DATE

CUOZZO FLEMING

T: 020 3784 6809
W: www.Cuozzo-Fleming.com
A: Studio Six, 38-50 Pritchards Road, London, E2 9AP

NO.	PROJECT
143	22 Chevington, Garlinge Road

DRAWING
Existing & Proposed First Floor Plans

SCALE
1:100 @ ISO A3

0 0.5 1.0 2.0 3.0 4.0

DRAWING NO.	REV
002	

© Cuozzo Fleming Architects Ltd. 2023

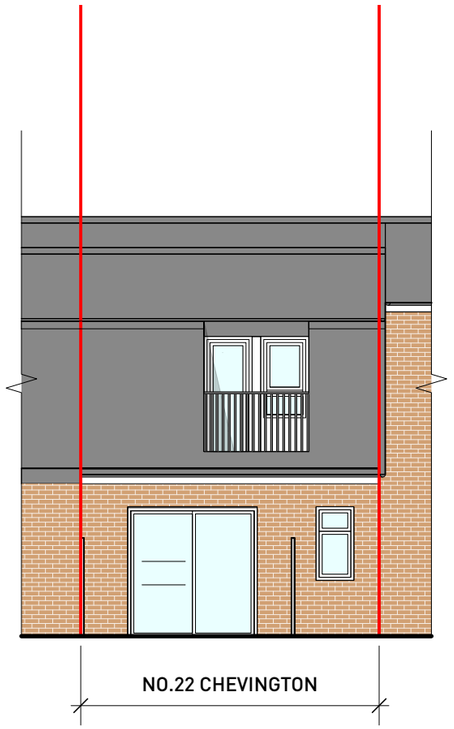

1 EXISTING REAR ELEVATION
Scale: 1:100

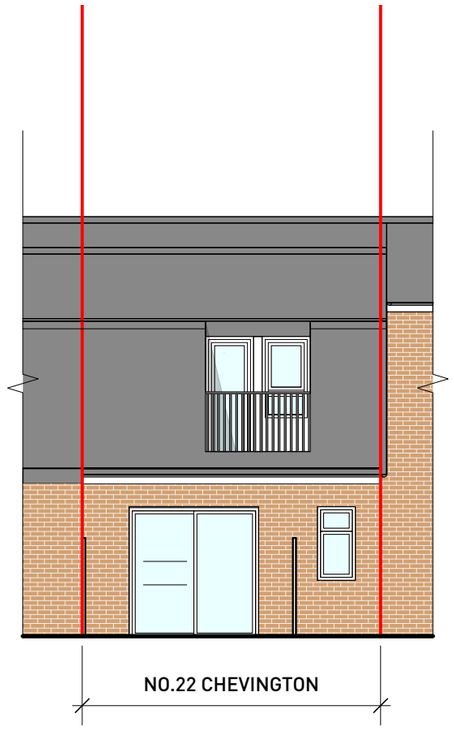

2 PROPOSED REAR ELEVATION
Scale: 1:100

NO CHANGES TO THIS ELEVATION

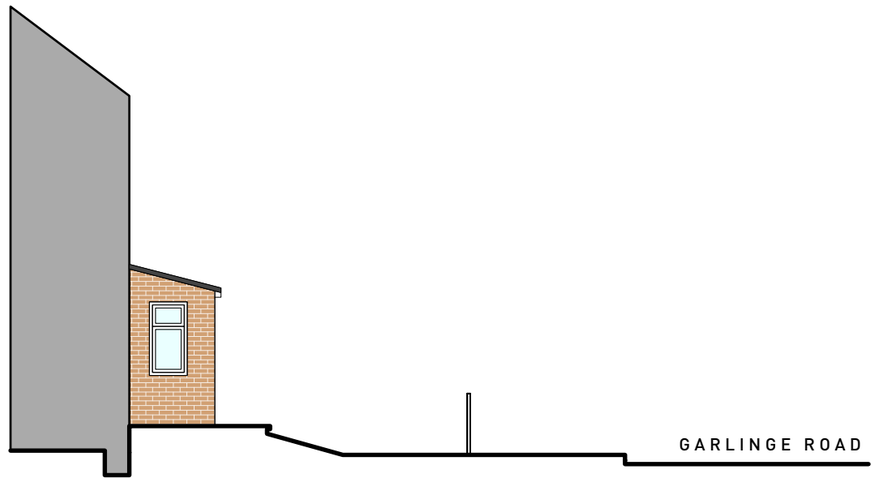

3 EXISTING PORCH SIDE ELEVATION
Scale: 1:100

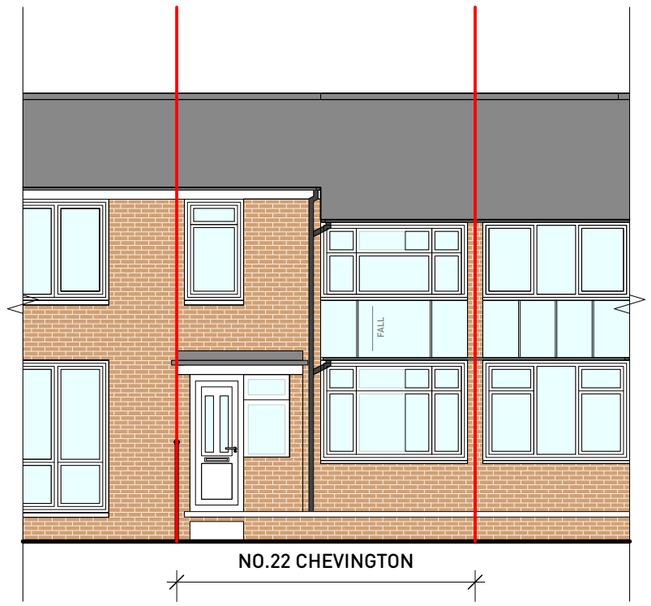

4 EXISTING FRONT ELEVATION
Scale: 1:100

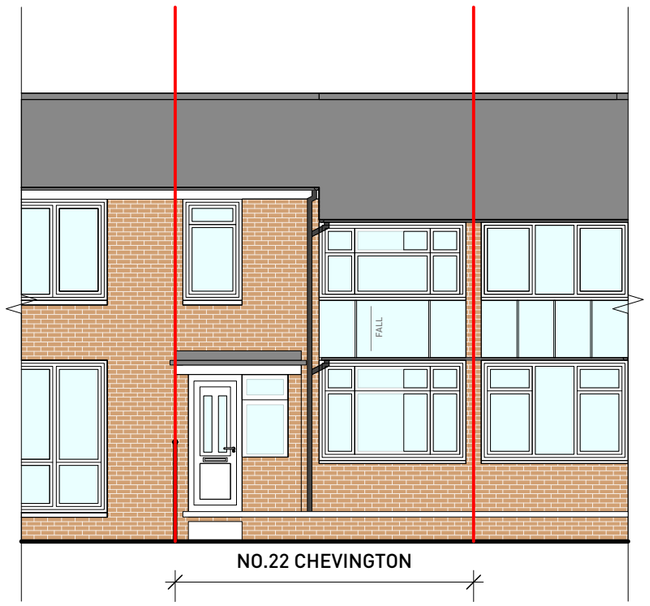

5 PROPOSED FRONT ELEVATION
Scale: 1:100

NO CHANGES TO THIS ELEVATION

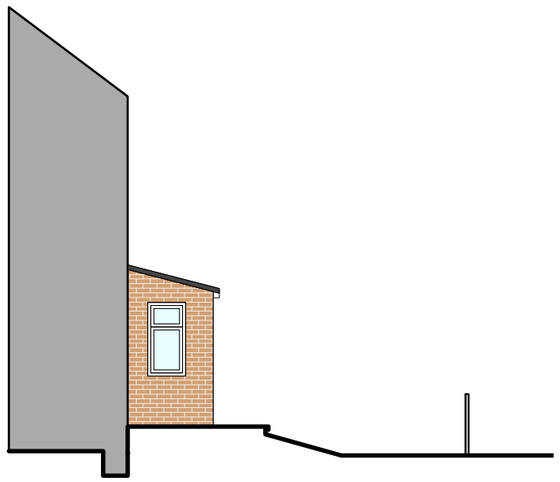

6 PROPOSED PORCH SIDE ELEVATION
Scale: 1:100

NO CHANGES TO THIS ELEVATION

FOR APPROVAL

GENERAL NOTES

01. Do not scale drawings.
02. All dimensions are in milimeters unless otherwise stated.
03. All dimensions shall be verified on site before proceeding with work.
04. This drawing is to be read in conjunction with all related information including structural, mechanical and electrical information and all other documents.
05. Any discrepancies to be reported to the Architect immediately.
06. All products to be fitted as per manufacturers recommendations. Notify Architect of any conflicts between manufacturers recommendations and project design documentation.
07. Report any discrepancies in structural openings between drawings, schedules and manufactuerers recommendations.

REV	DESCRIPTION	DATE

CUOZZO FLEMING

T: 020 3784 6809
W: www.Cuozzo-Fleming.com
A: Studio Six, 38-50 Pritchards Road, London, E2 9AP

NO.	PROJECT
143	22 Chevington, Garlinge Road

DRAWING
Existing & Proposed Elevations

SCALE
1:100 @ ISO A3

0 0.5 1.0 2.0 3.0 4.0

DRAWING NO.
005

REV

© Cuozzo Fleming Architects Ltd. 2023