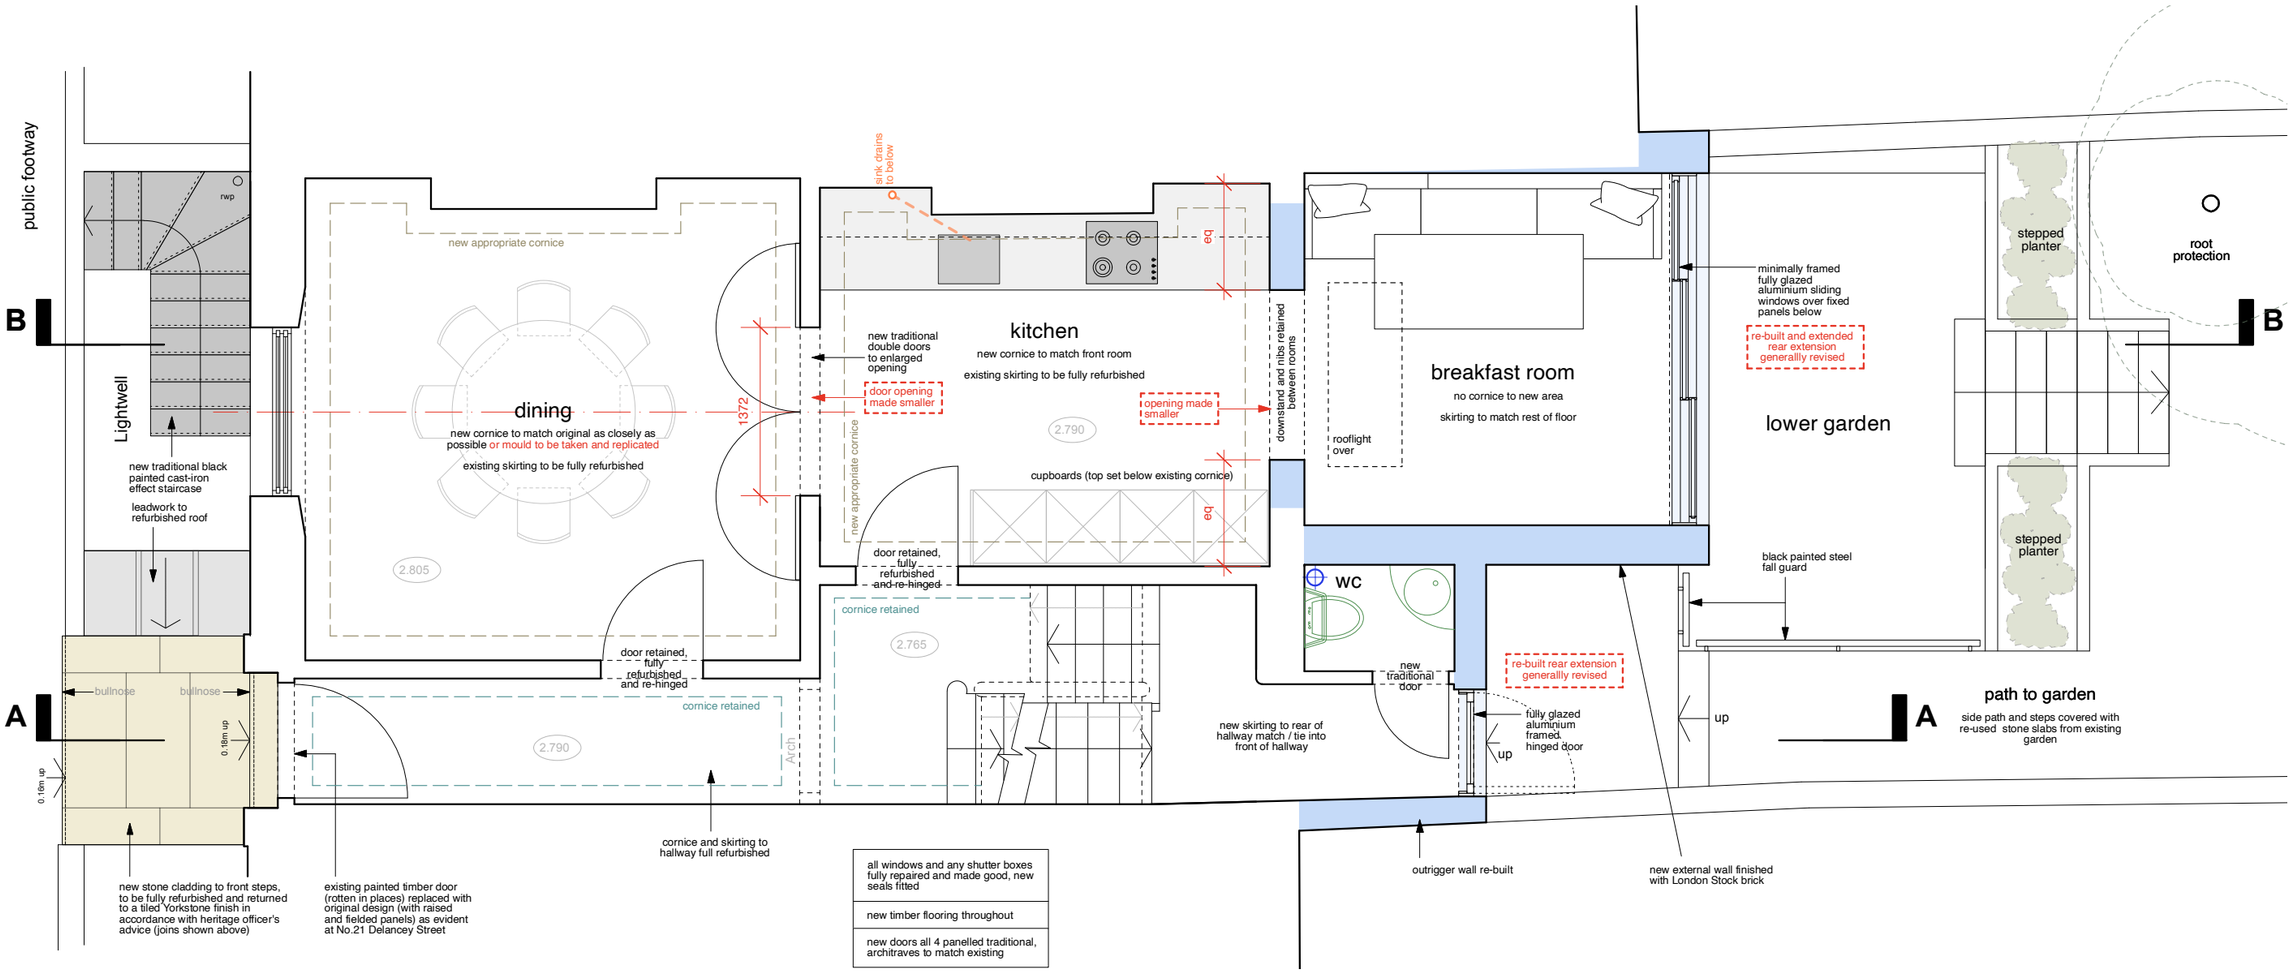

NEW WALLS AND PARTITIONS

SCALE BAR

Reference scale in metres. 10 cm total length at 1: 1 scale

0 1 2 3 4 5

Rev. Comments

PLANNING

Project	23 DELANCEY STREET • CAMDEN • NW1 7NP
Drawing Title	UPPER GROUND FLOOR PLAN PROPOSED
Dwg No.	546-102
Revision	A
Scale	1:50@A3
Date	JAN 2024
Drawn by	ES

ATELIERwest ARCHITECTS
0203 587 7227 • 126 New Kings Road • London • SW6 4LZ
info@atelierwest.co.uk www.atelierwest.co.uk

Do not scale from this drawing. Use figured dimensions only. Any discrepancies are to be reported to AW Ltd immediately. Prior to the execution of the works on site all dimensions to be verified on site before any work is put in hand.