Appendix B Existing Site and Proposed Plans

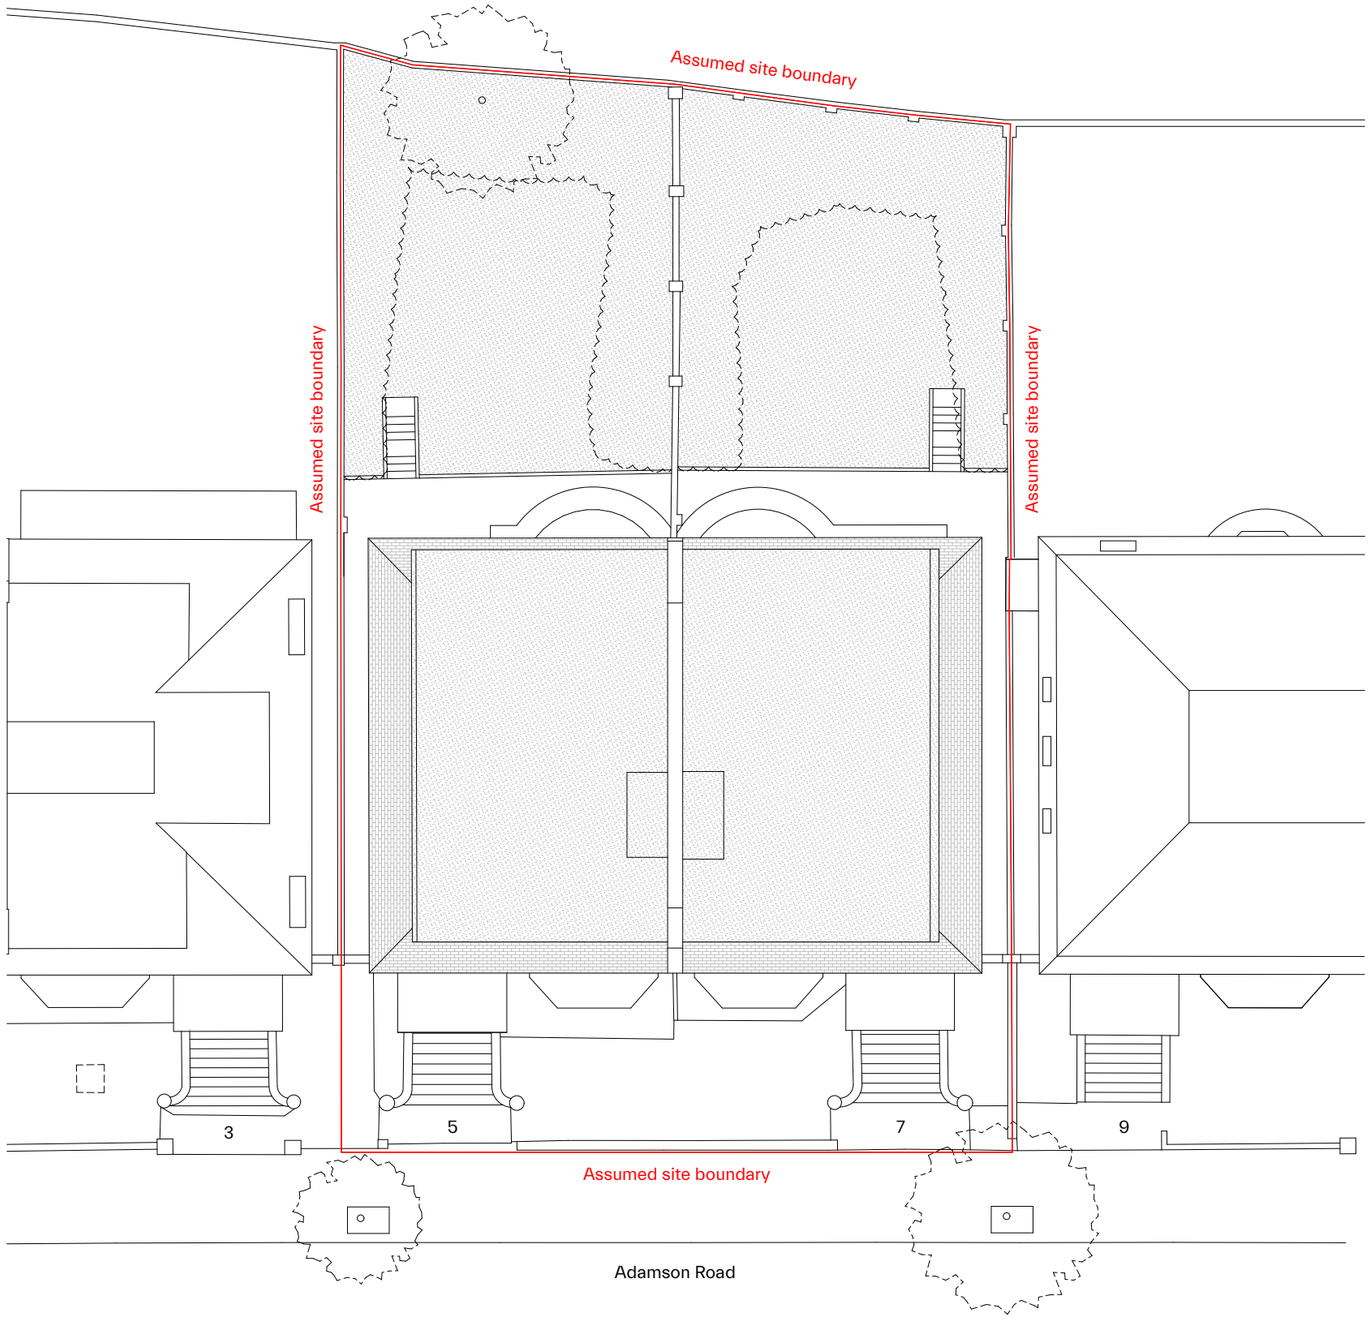

General Notes

N

0 2 4 10m

Revision	Date	Description	Drawn	Check

PINZAUER

WWW.PINZAUER.COM

Project
5–7 Adamson Road

Project number
007

Client
London & District Investments Ltd

Drawing name
Site Plan Existing

Drawing number
03

Date	**27/10/2021**	Revision
Scale / Format	**1:200 at A3**	
Drawn / Checked	**GB / GB**	Planning
Approved	**GB**	
CAD Reference	**007_PL_200.pln**	

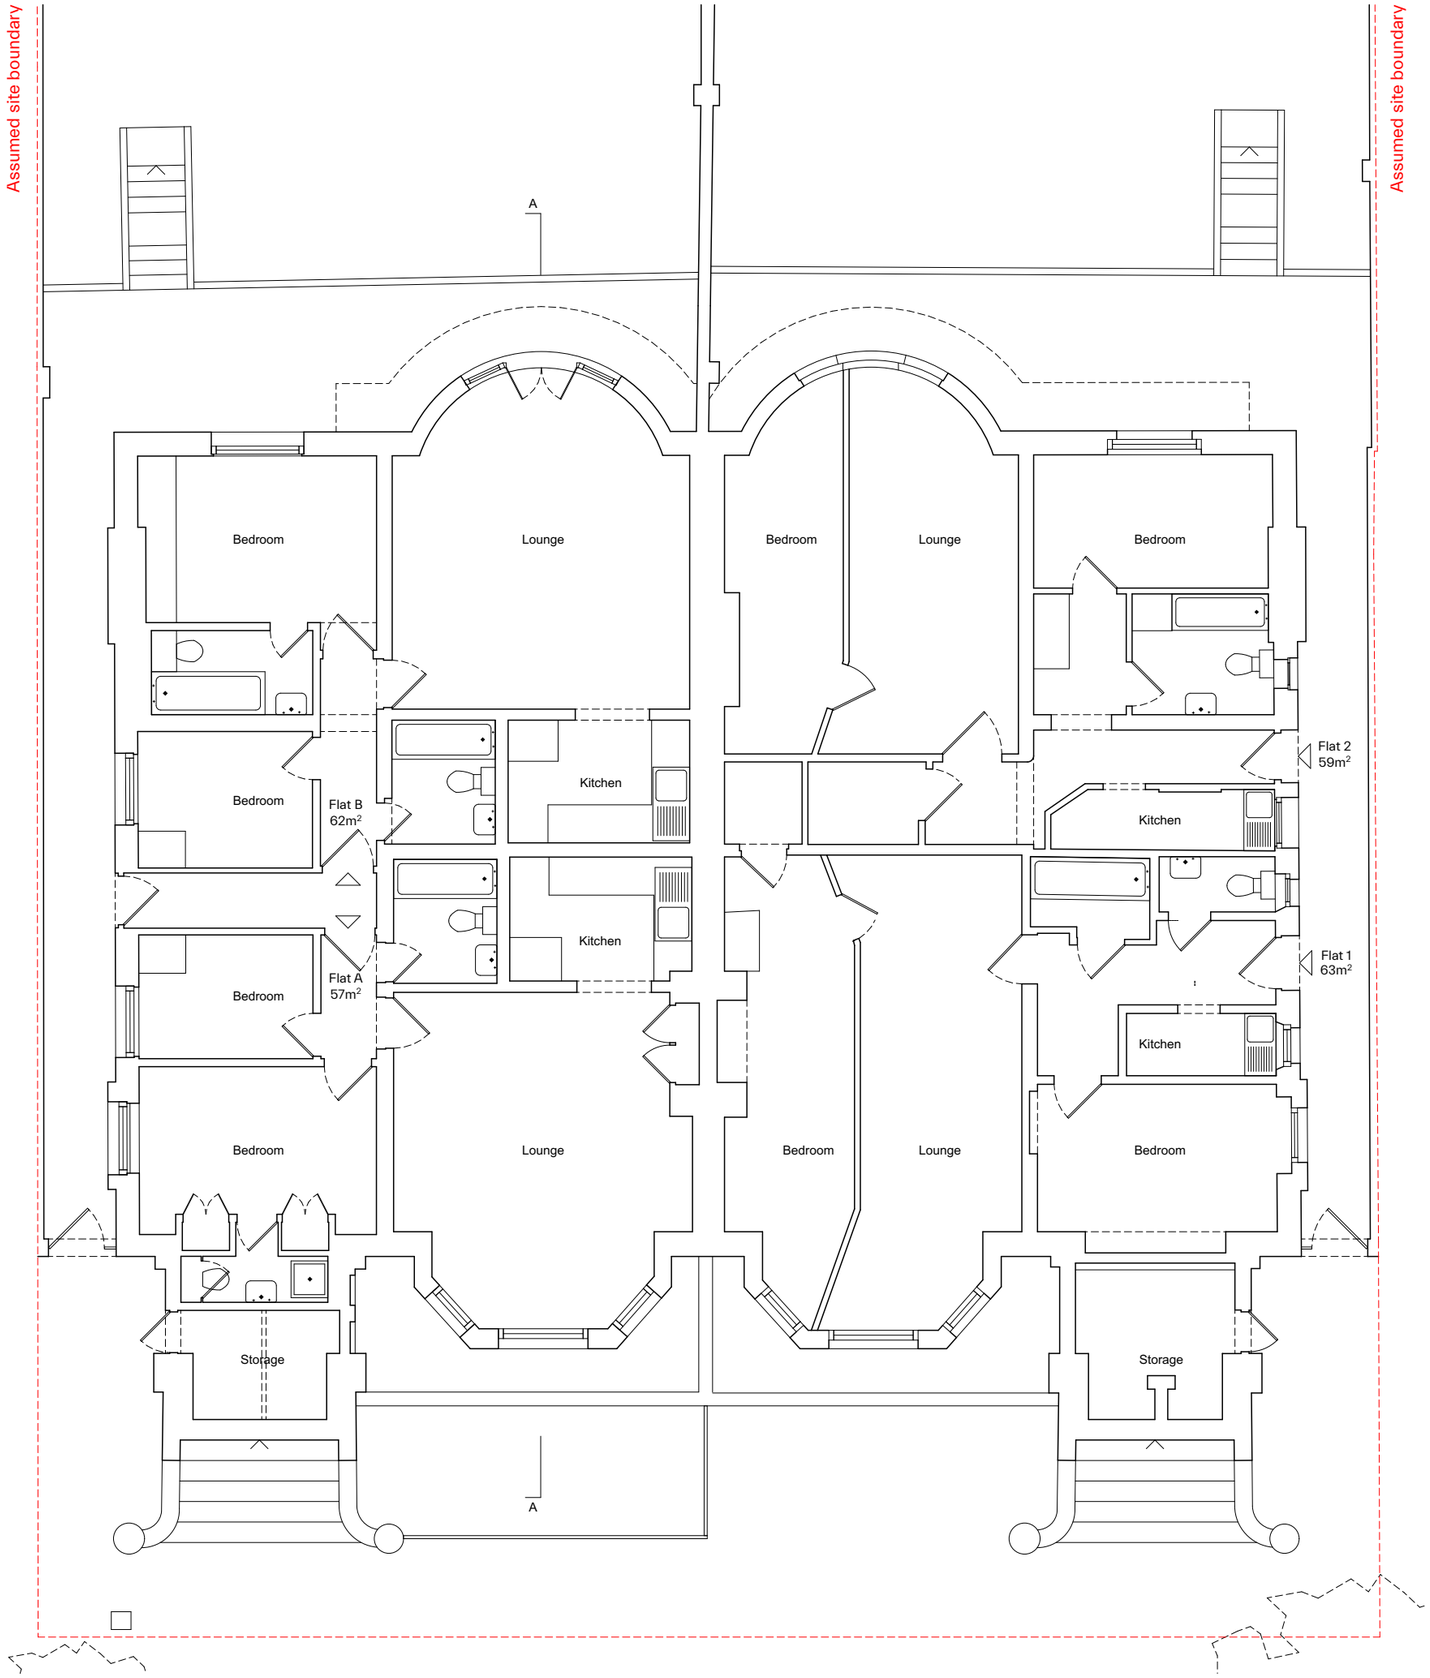

General Notes

N

0 1 2 5m

Revision	Date	Description	Drawn	Check

PINZAUER

WWW.PINZAUER.COM

Project
5–7 Adamson Road

Project number
007

Client
London & District Investments Ltd

Drawing name
Lower GF plan Existing

Drawing number
04

Date	**27/10/2021**	Revision
Scale / Format	**1:100 at A3**	
Drawn / Checked	**GB / GB**	Planning
Approved	**GB**	
CAD Reference	**007_PL_200.pln**	

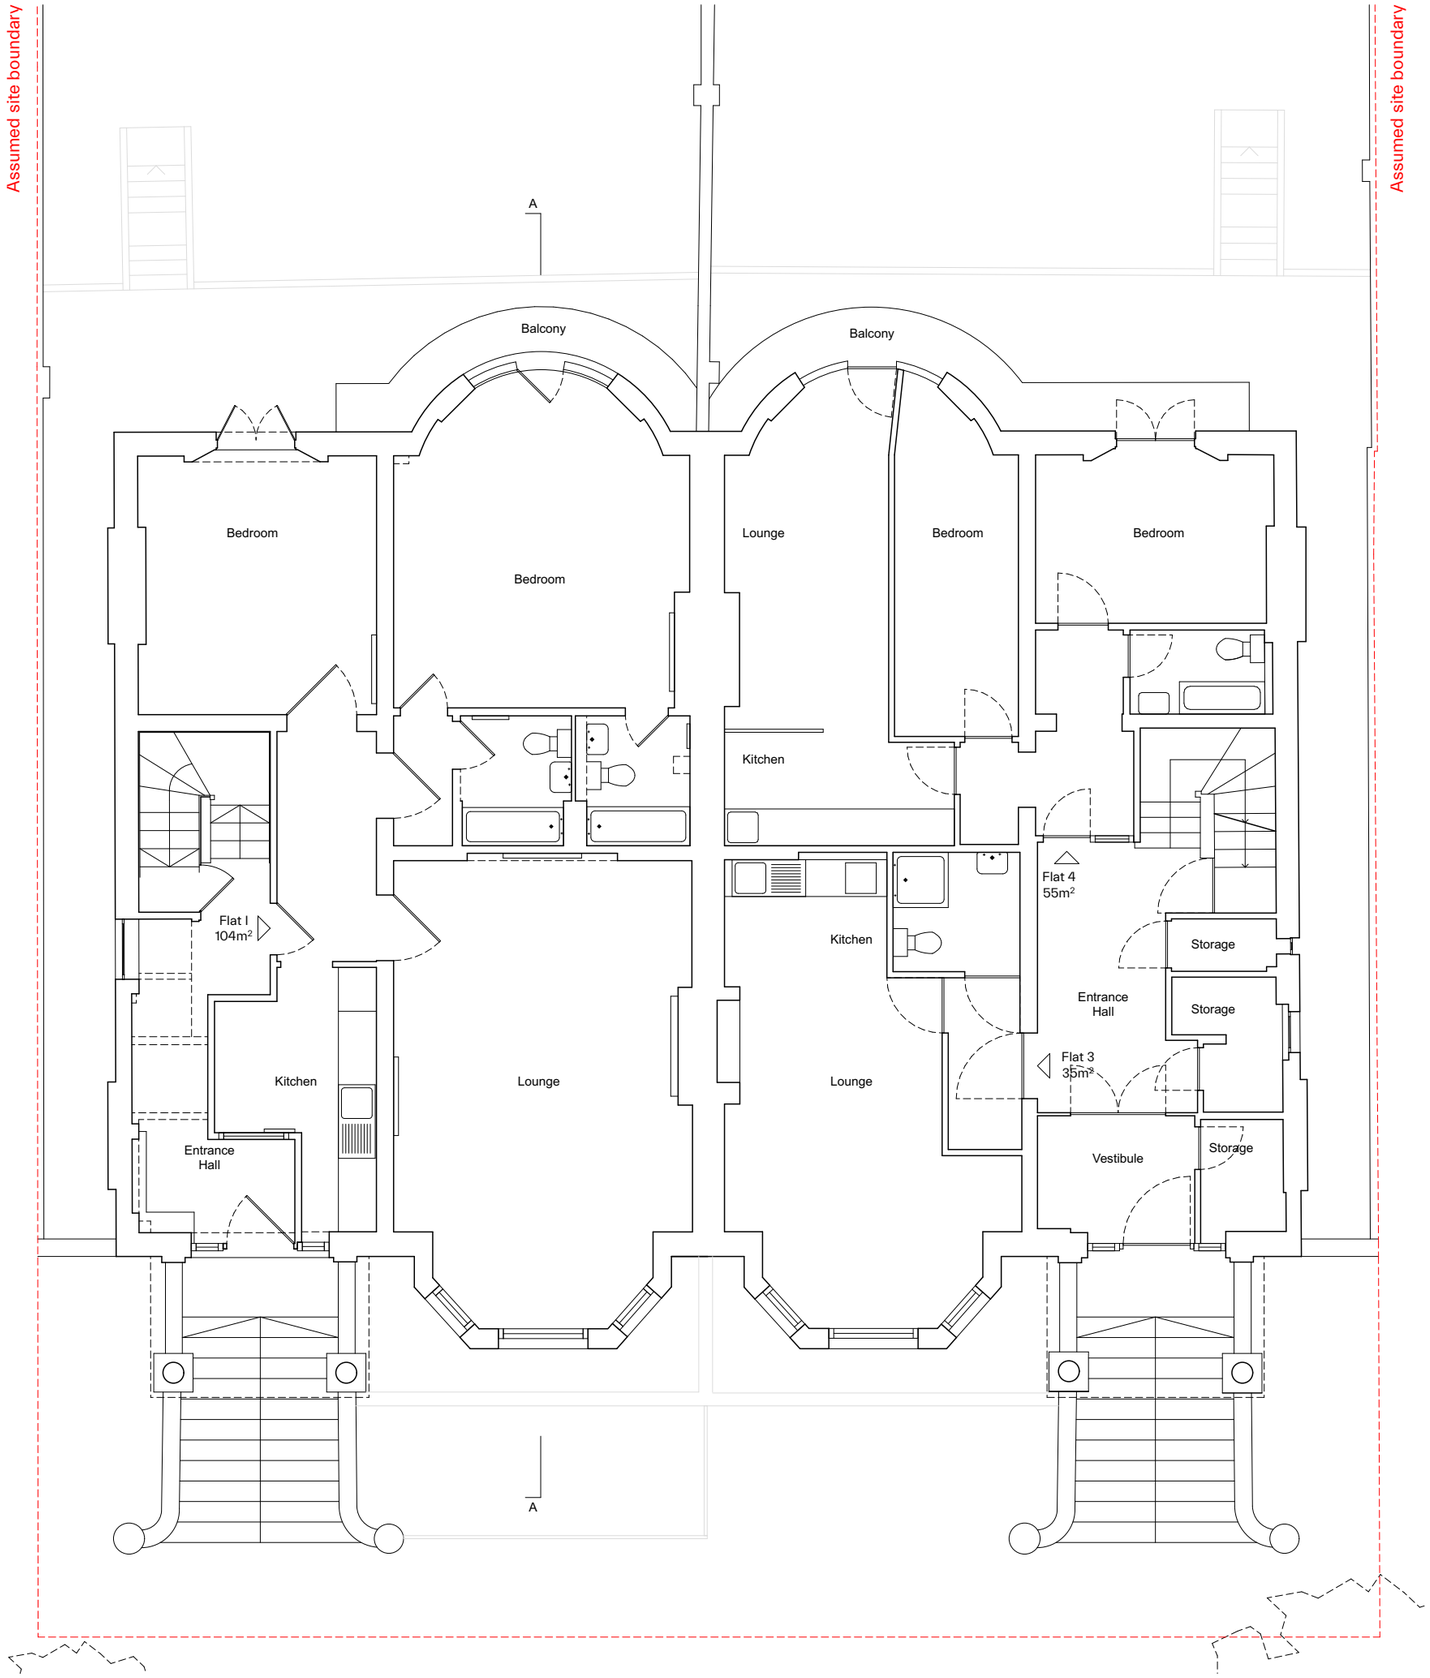

General Notes

N

0 1 2 5m

Revision	Date	Description	Drawn	Check

PINZAUER

WWW.PINZAUER.COM

Project
5–7 Adamson Road

Project number
007

Client
London & District Investments Ltd

Drawing name
Upper GF plan Existing

Drawing number
05

Date	**27/10/2021**	Revision
Scale / Format	**1:100 at A3**	
Drawn / Checked	**GB / GB**	Planning
Approved	**GB**	
CAD Reference	**007_PL_200.pln**	

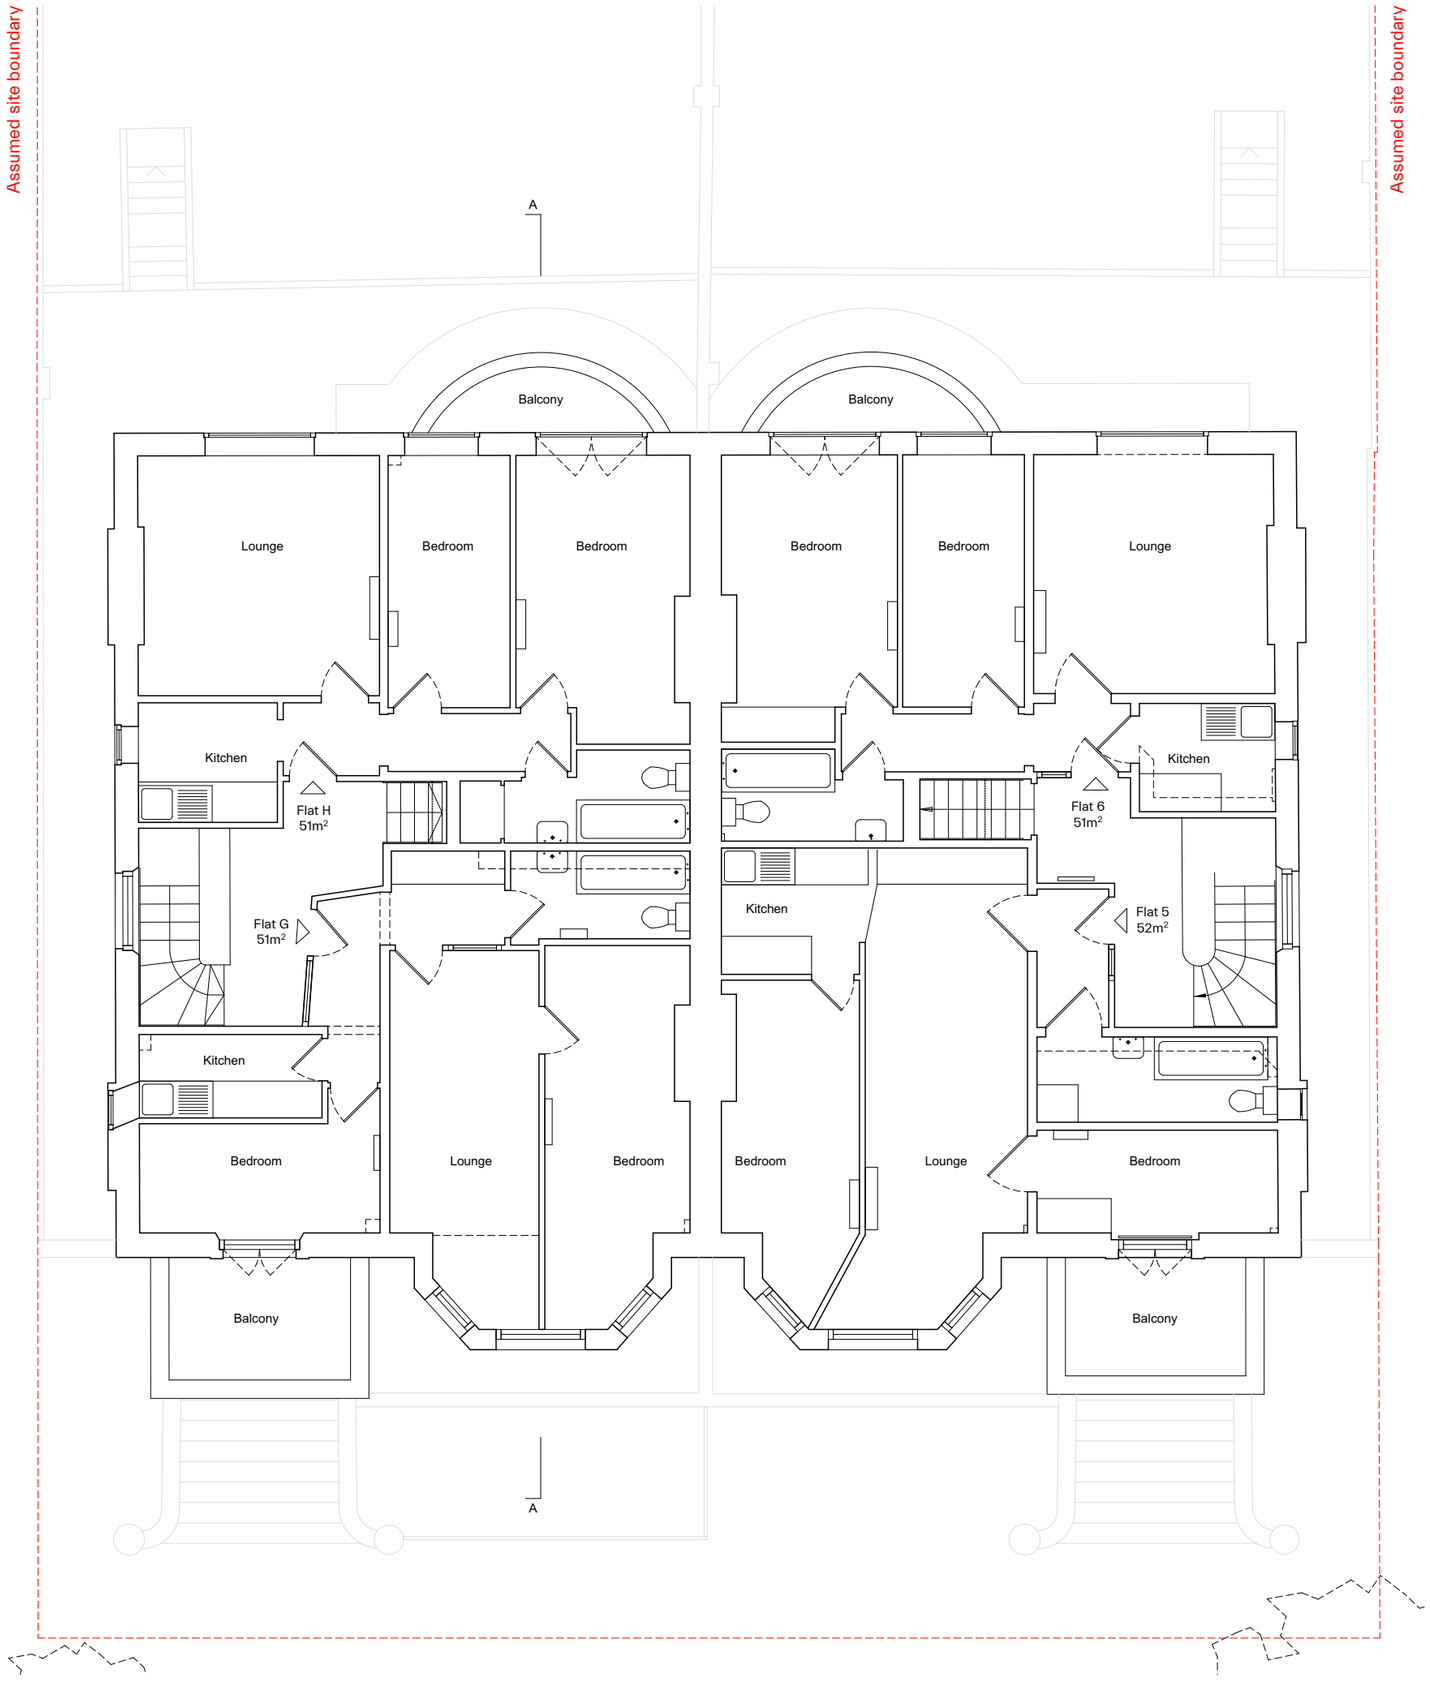

General Notes

N

0 1 2 5m

Revision	Date	Description	Drawn	Check

PINZAUER

WWW.PINZAUER.COM

Project
5–7 Adamson Road

Project number
007

Client
London & District Investments Ltd

Drawing name
First floor plan Existing

Drawing number
06

Date	**27/10/2021**	Revision
Scale / Format	**1:100 at A3**	
Drawn / Checked	**GB / GB**	Planning
Approved	**GB**	
CAD Reference	**007_PL_200.pln**	

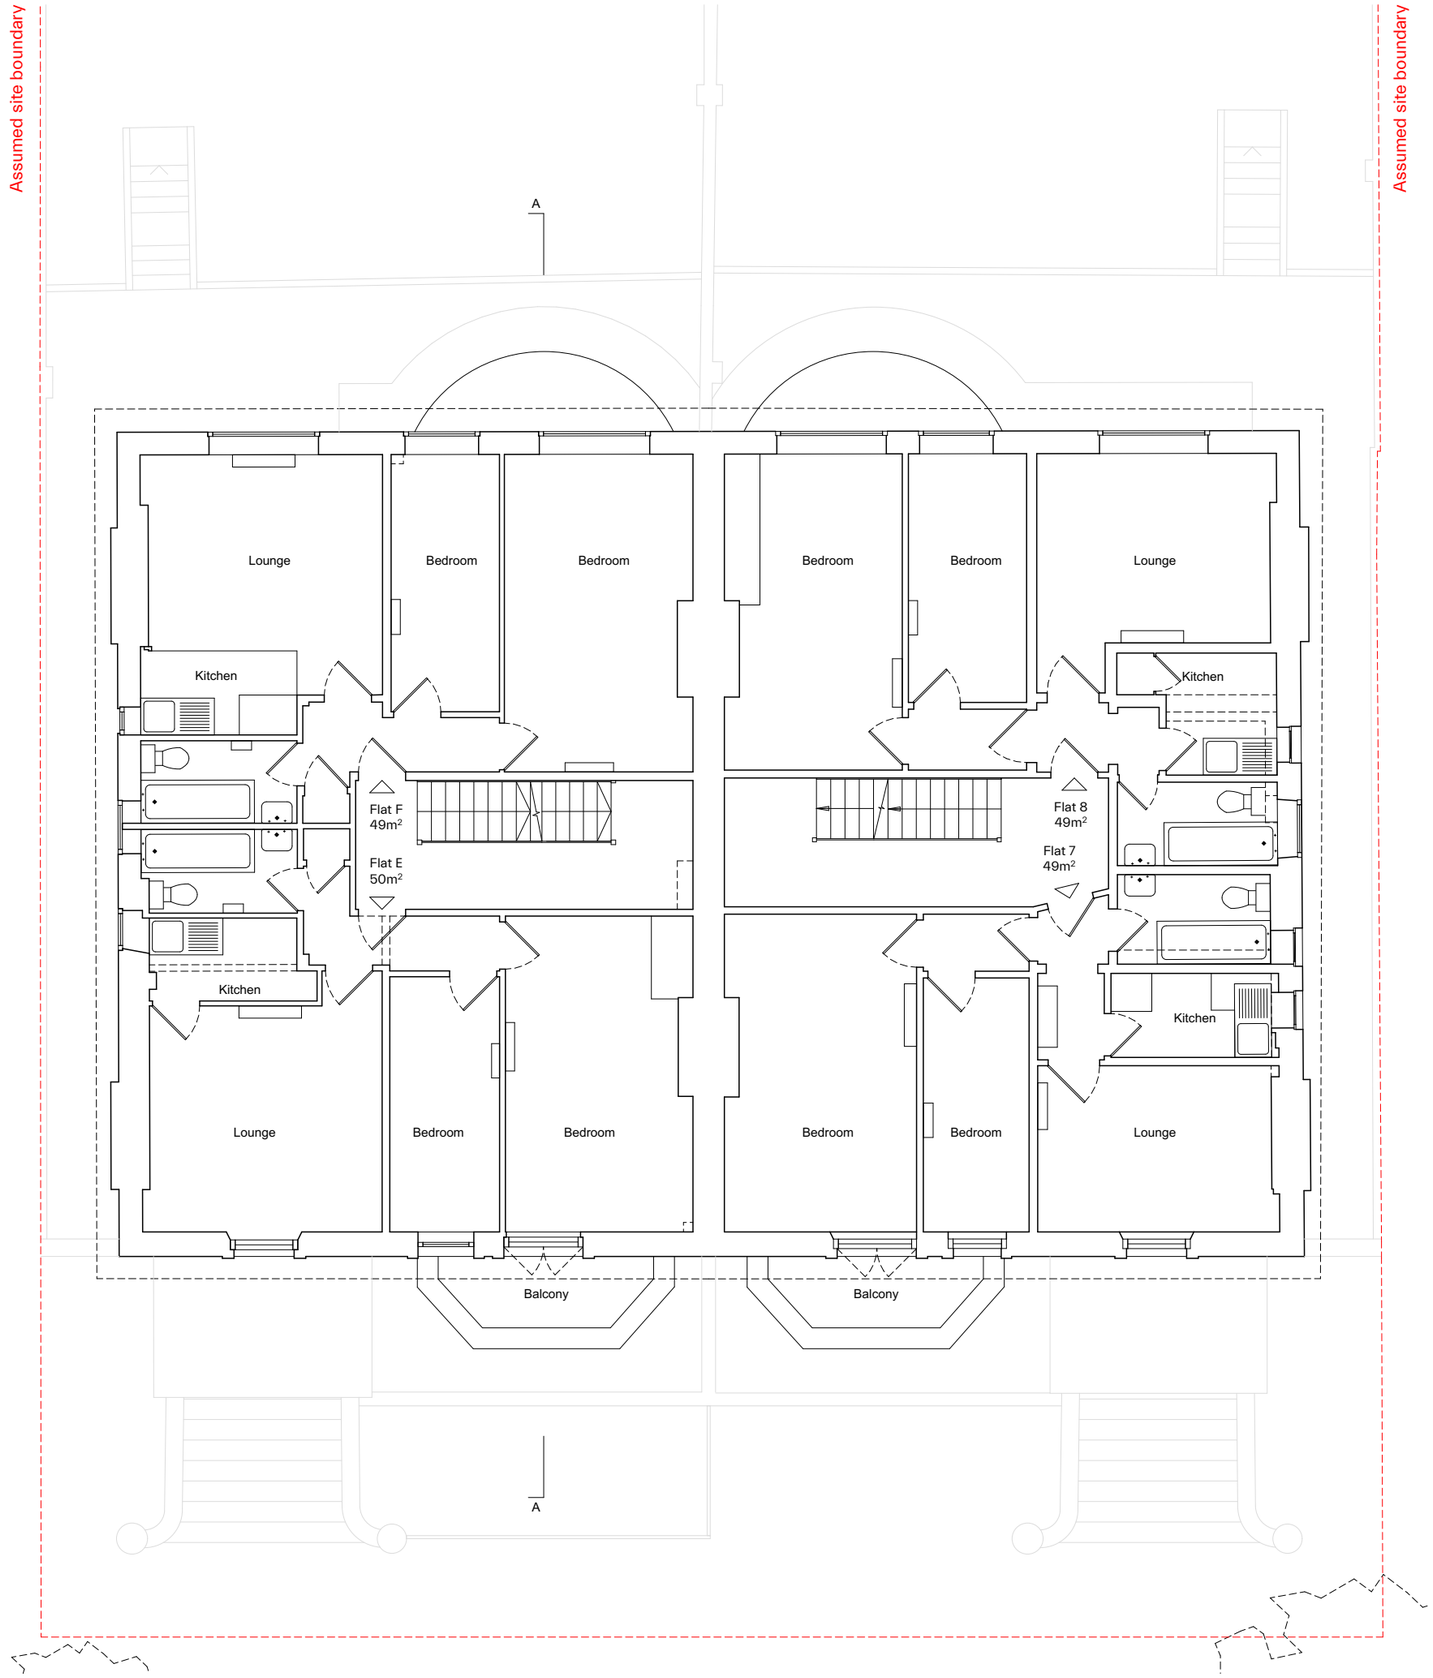

General Notes

N

0 1 2 5m

Revision	Date	Description	Drawn	Check

PINZAUER

WWW.PINZAUER.COM

Project
5–7 Adamson Road

Project number
007

Client
London & District Investments Ltd

Drawing name
Second floor plan Existing

Drawing number
07

Date	**27/10/2021**	Revision
Scale / Format	**1:100 at A3**	
Drawn / Checked	**GB / GB**	Planning
Approved	**GB**	
CAD Reference	**007_PL_200.pln**	

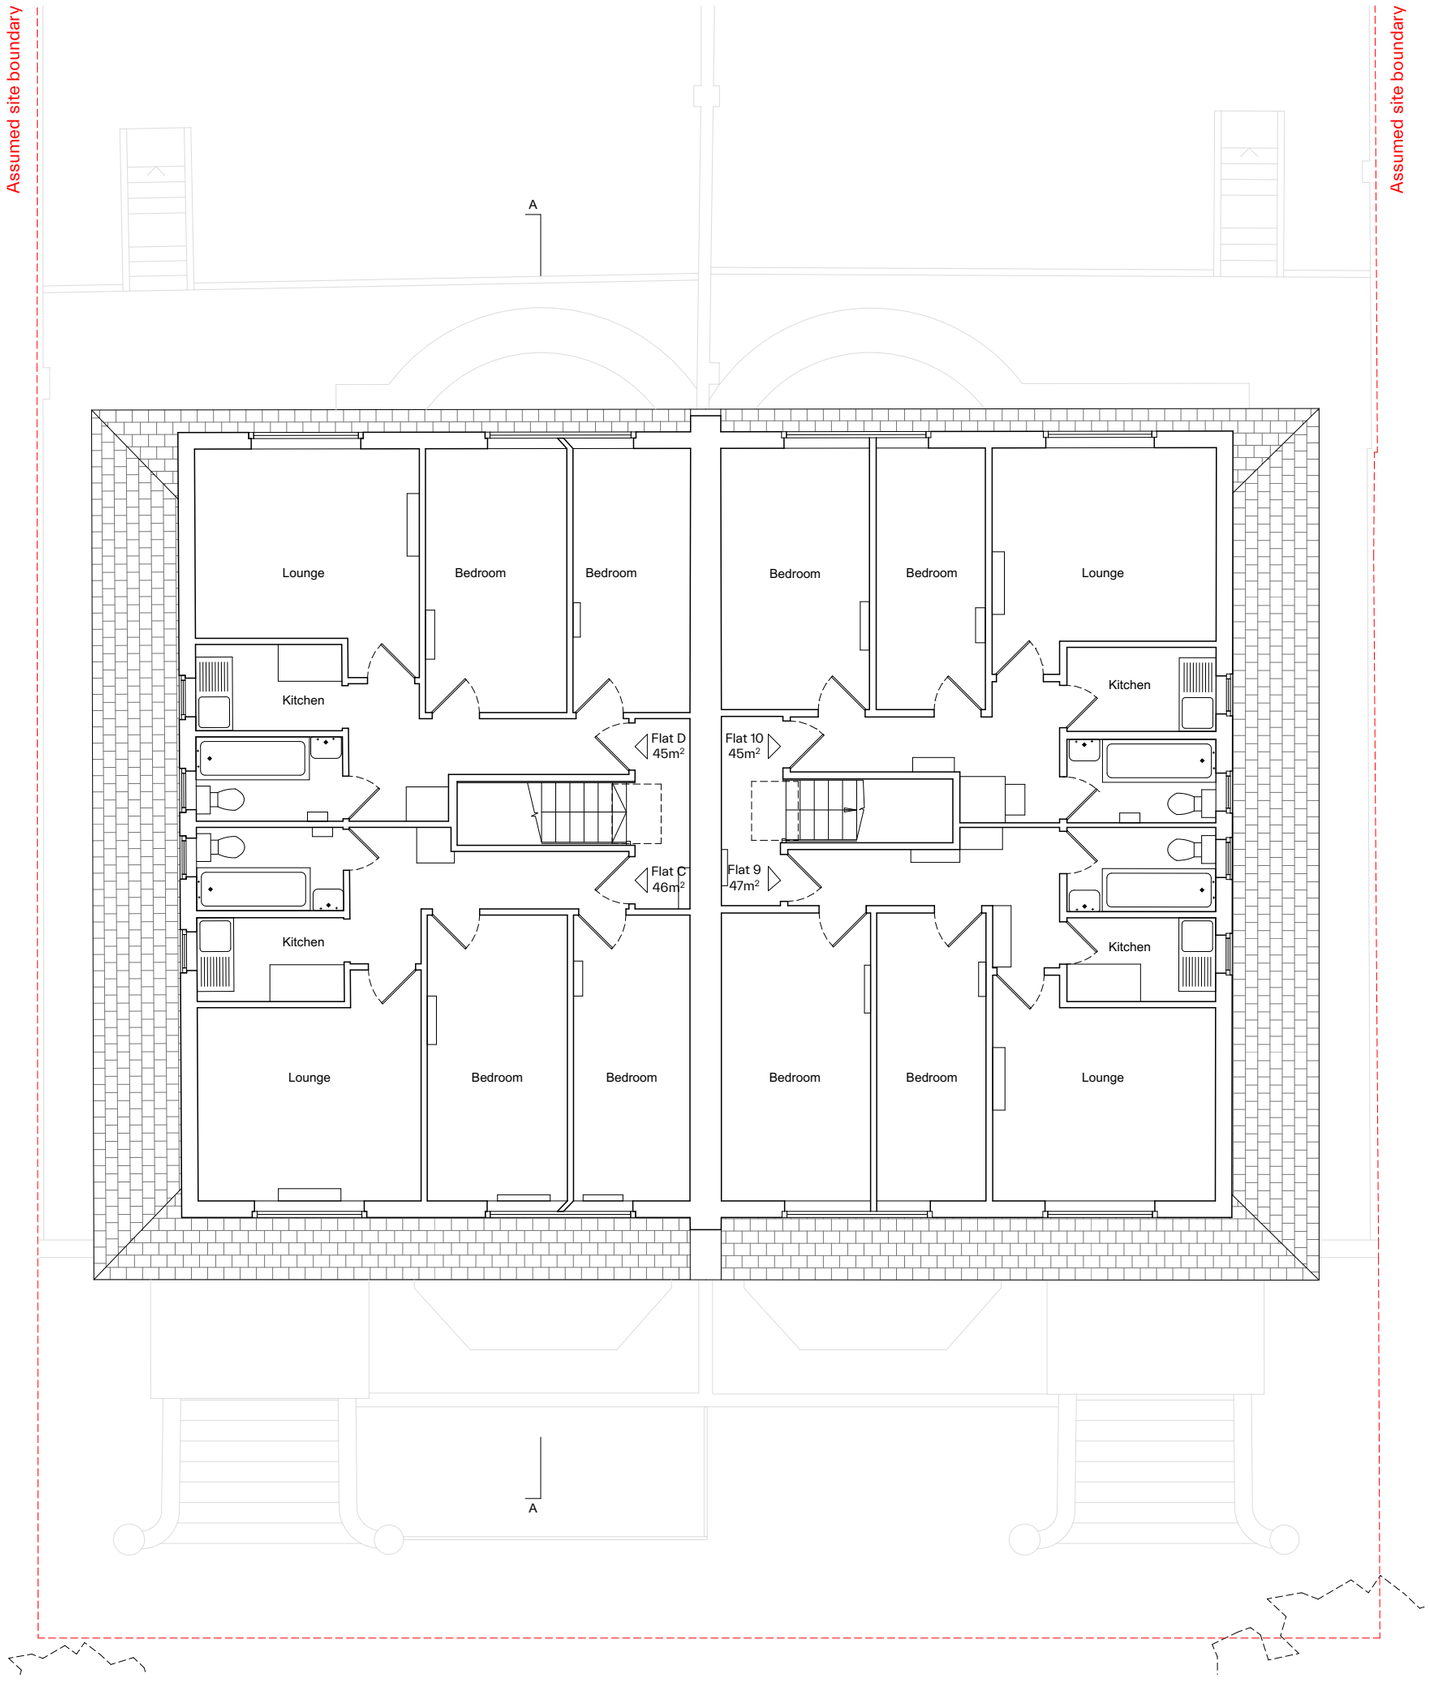

General Notes

N

0 1 2 5m

Revision	Date	Description	Drawn	Check

PINZAUER

WWW.PINZAUER.COM

Project
5–7 Adamson Road

Project number
007

Client
London & District Investments Ltd

Drawing name
Third floor plan Existing

Drawing number
08

Date	**27/10/2021**	Revision
Scale / Format	**1:100 at A3**	
Drawn / Checked	**GB / GB**	Planning
Approved	**GB**	
CAD Reference	**007_PL_200.pln**	

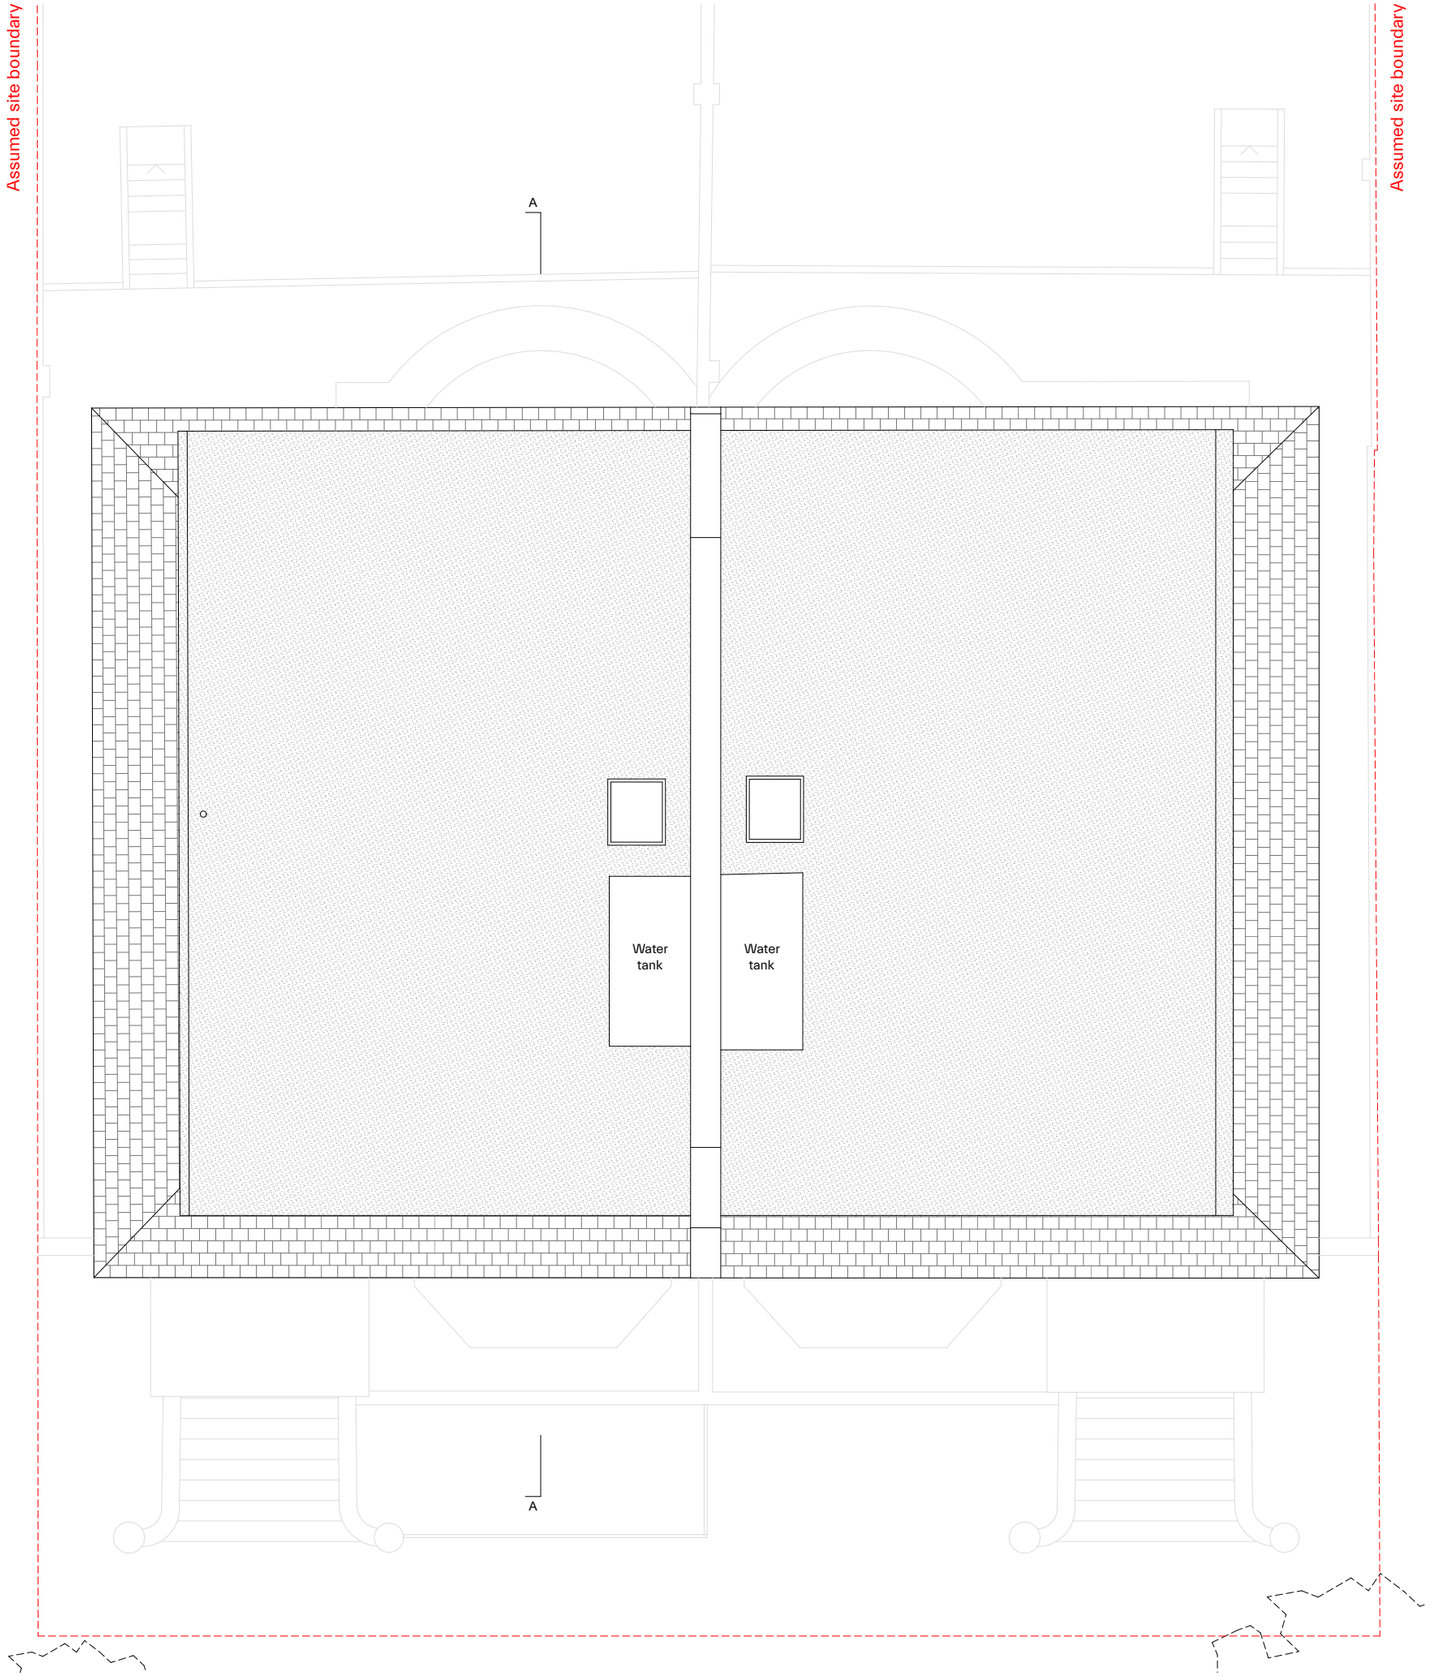

General Notes

N

0 1 2 5m

Revision	Date	Description	Drawn	Check

PINZAUER

WWW.PINZAUER.COM

Project
5–7 Adamson Road

Project number
007

Client
London & District Investments Ltd

Drawing name
Roof plan Existing

Drawing number
09

Date	**27/10/2021**	Revision
Scale / Format	**1:100 at A3**	
Drawn / Checked	**GB / GB**	Planning
Approved	**GB**	
CAD Reference	**007_PL_200.pln**	

General Notes

N

0 1 2 5m

Revision	Date	Description	Drawn	Check

PINZAUER

WWW.PINZAUER.COM

Project
5–7 Adamson Road

Project number
007

Client
London & District Investments Ltd

Drawing name
South elevation Existing

Drawing number
10

Date	**27/10/2021**	Revision
Scale / Format	**1:100 at A3**	
Drawn / Checked	**GB / GB**	Planning
Approved	**GB**	
CAD Reference	**007_PL_200.pln**	

General Notes

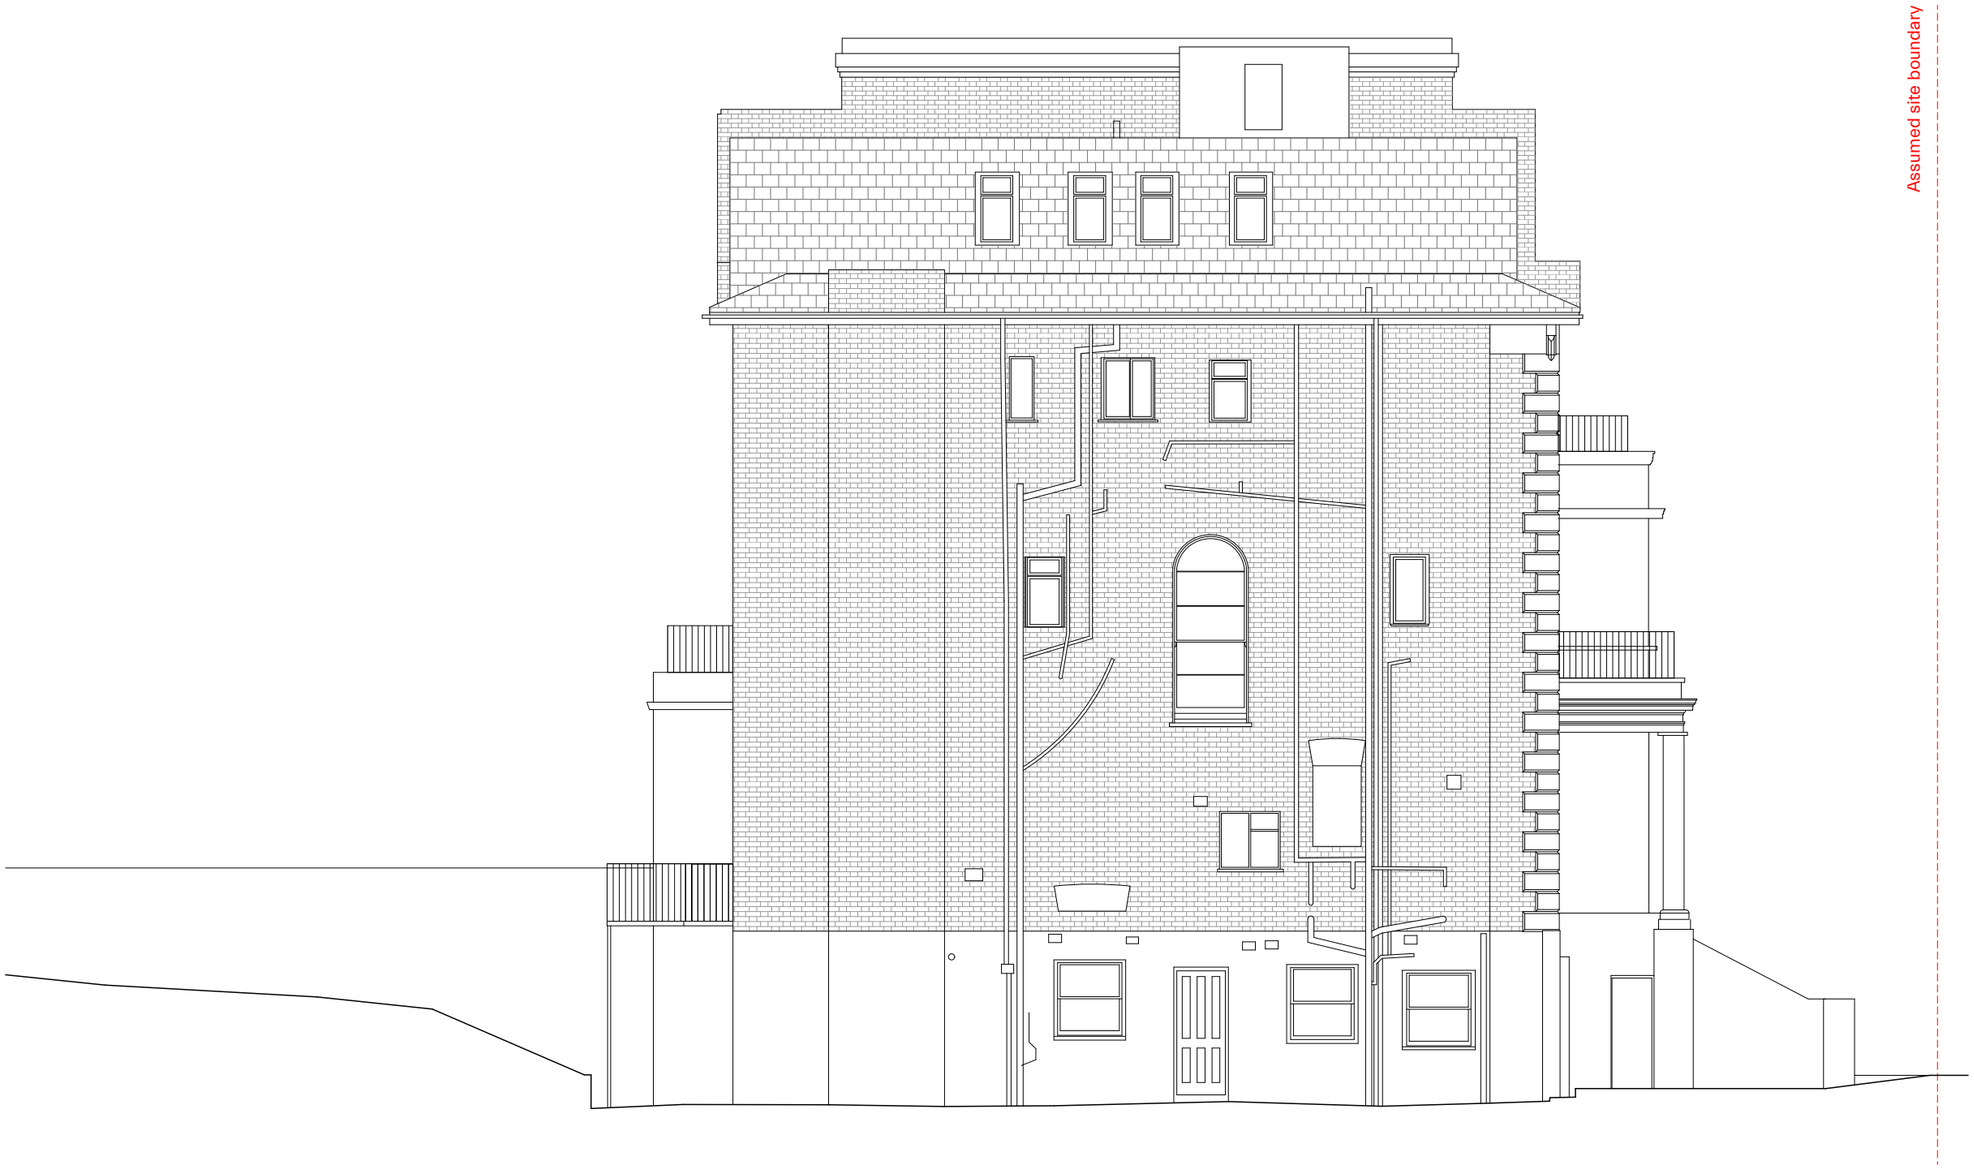

N

0 1 2 5m

Revision	Date	Description	Drawn	Check

PINZAUER

WWW.PINZAUER.COM

Project
5–7 Adamson Road

Project number
007

Client
London & District Investments Ltd

Drawing name
West elevation Existing

Drawing number
11

Date	**27/10/2021**	Revision
Scale / Format	**1:100 at A3**	
Drawn / Checked	**GB / GB**	Planning
Approved	**GB**	
CAD Reference	**007_PL_200.pln**	

General Notes

N

0 1 2 5m

Revision	Date	Description	Drawn	Check

PINZAUER

WWW.PINZAUER.COM

Project
5–7 Adamson Road

Project number
007

Client
London & District Investments Ltd

Drawing name
North elevation Existing

Drawing number
12

20/05/2021	27/10/2021	Revision
	Scale / Format	1:100 at A3
	Drawn / Checked	GB / GB
GB	Approved	GB
	CAD Reference	007_PL_200.pln

PLANNING

General Notes

N

0 1 2 5m

Revision	Date	Description	Drawn	Check

PINZAUER

WWW.PINZAUER.COM

Project
5–7 Adamson Road

Project number
007

Client
London & District Investments Ltd

Drawing name
East elevation Existing

Drawing number
13

Date	**27/10/2021**	Revision
Scale / Format	**1:100 at A3**	
Drawn / Checked	**GB / GB**	Planning
Approved	**GB**	
CAD Reference	**007_PL_200.pln**	

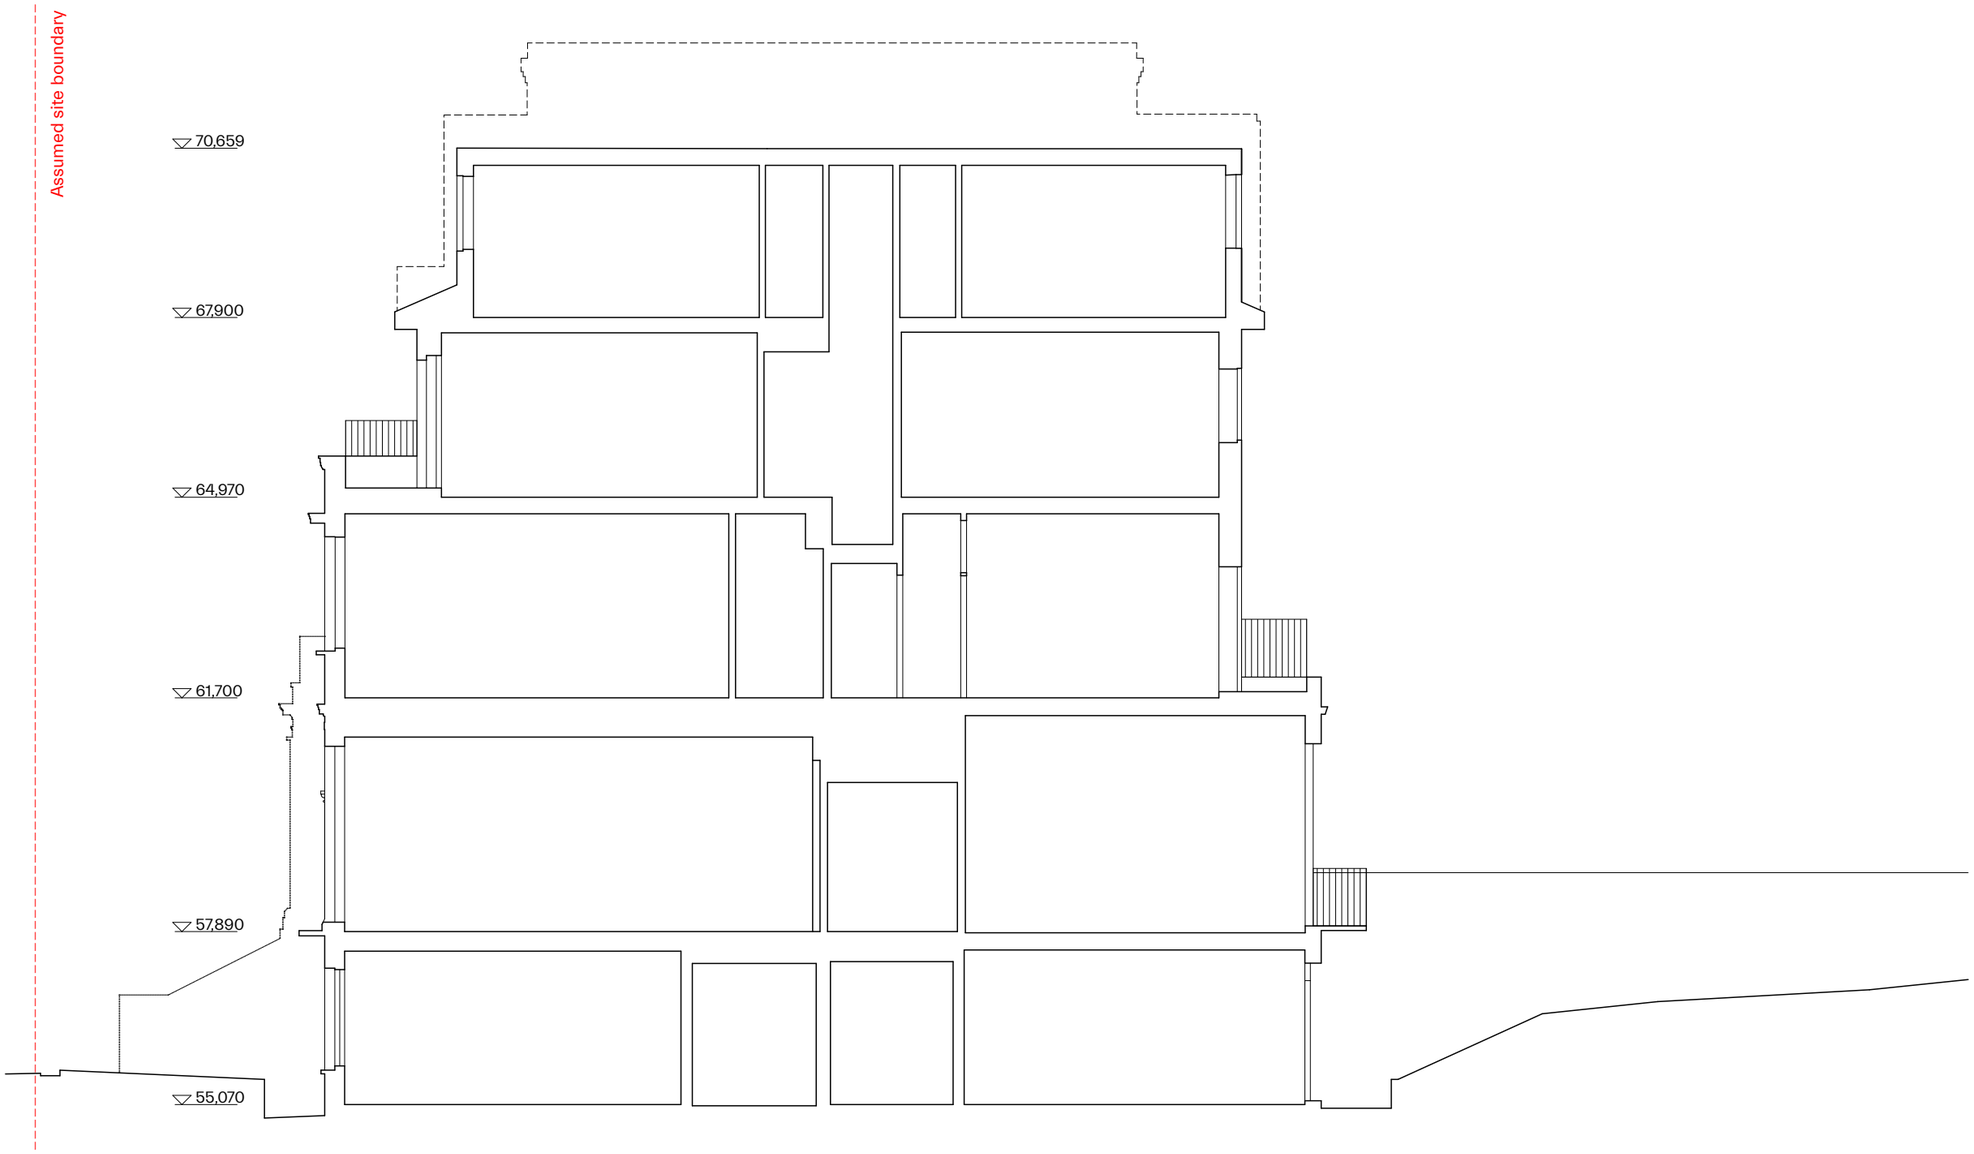

General Notes

N

0 1 2 5m

Revision	Date	Description	Drawn	Check

PINZAUER

WWW.PINZAUER.COM

Project
5–7 Adamson Road

Project number
007

Client
London & District Investments Ltd

Drawing name
Section AA Existing

Drawing number
14

Date	**27/10/2021**	Revision
Scale / Format	**1:100 at A3**	
Drawn / Checked	**GB / GB**	Planning
Approved	**GB**	
CAD Reference	**007_PL_200.pln**	

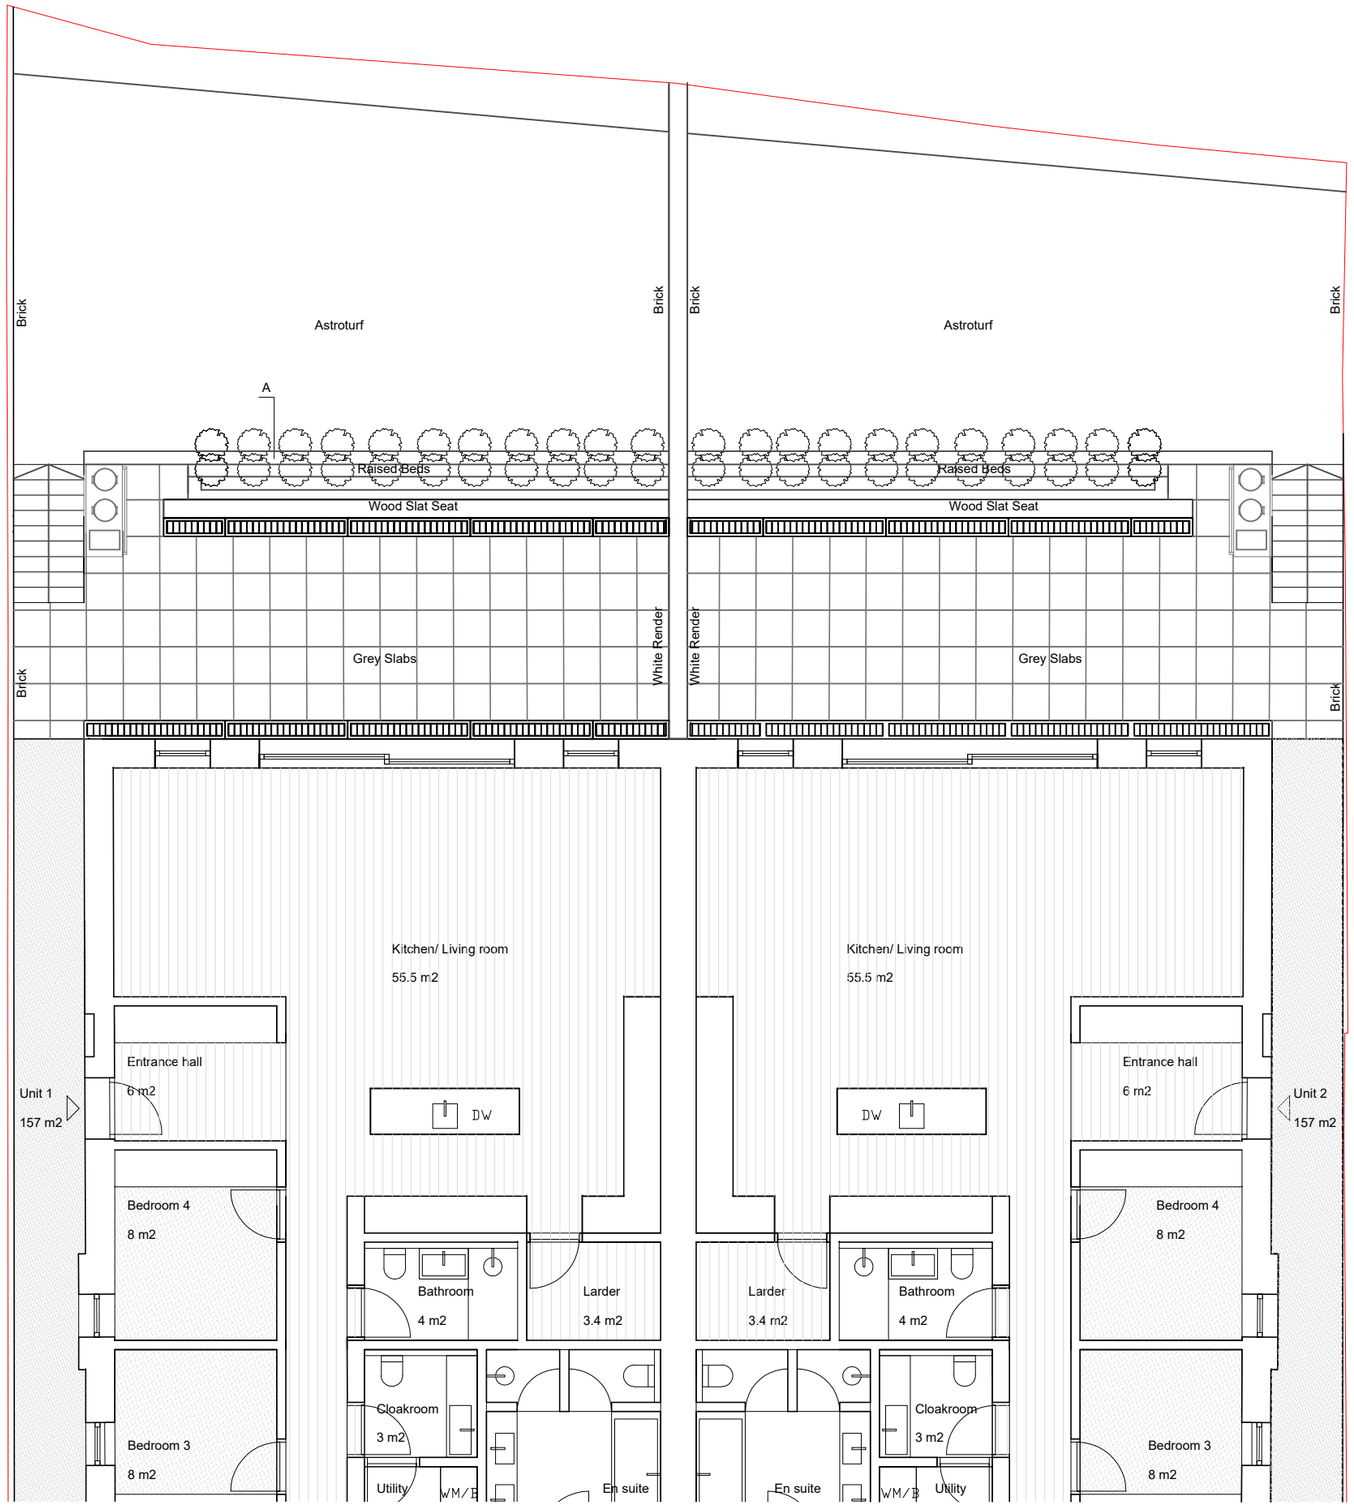

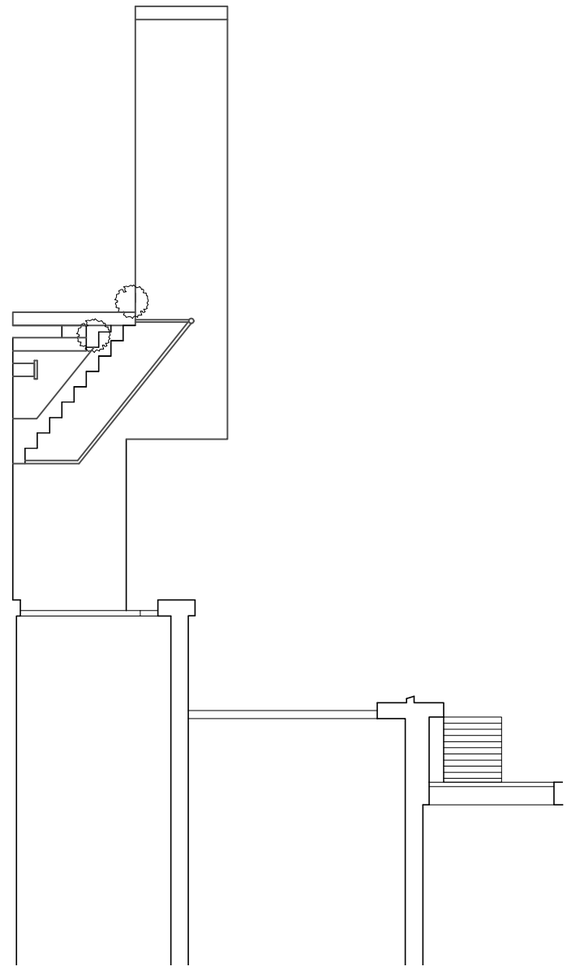

0 1 2.5 5m

5-7 Adamson Road, NW3 3HX
Planning Approval No.
2022/0706/P
Garden Areas

DRAWING GR
Scale:1/100 on A3
Date: 18-08-2024

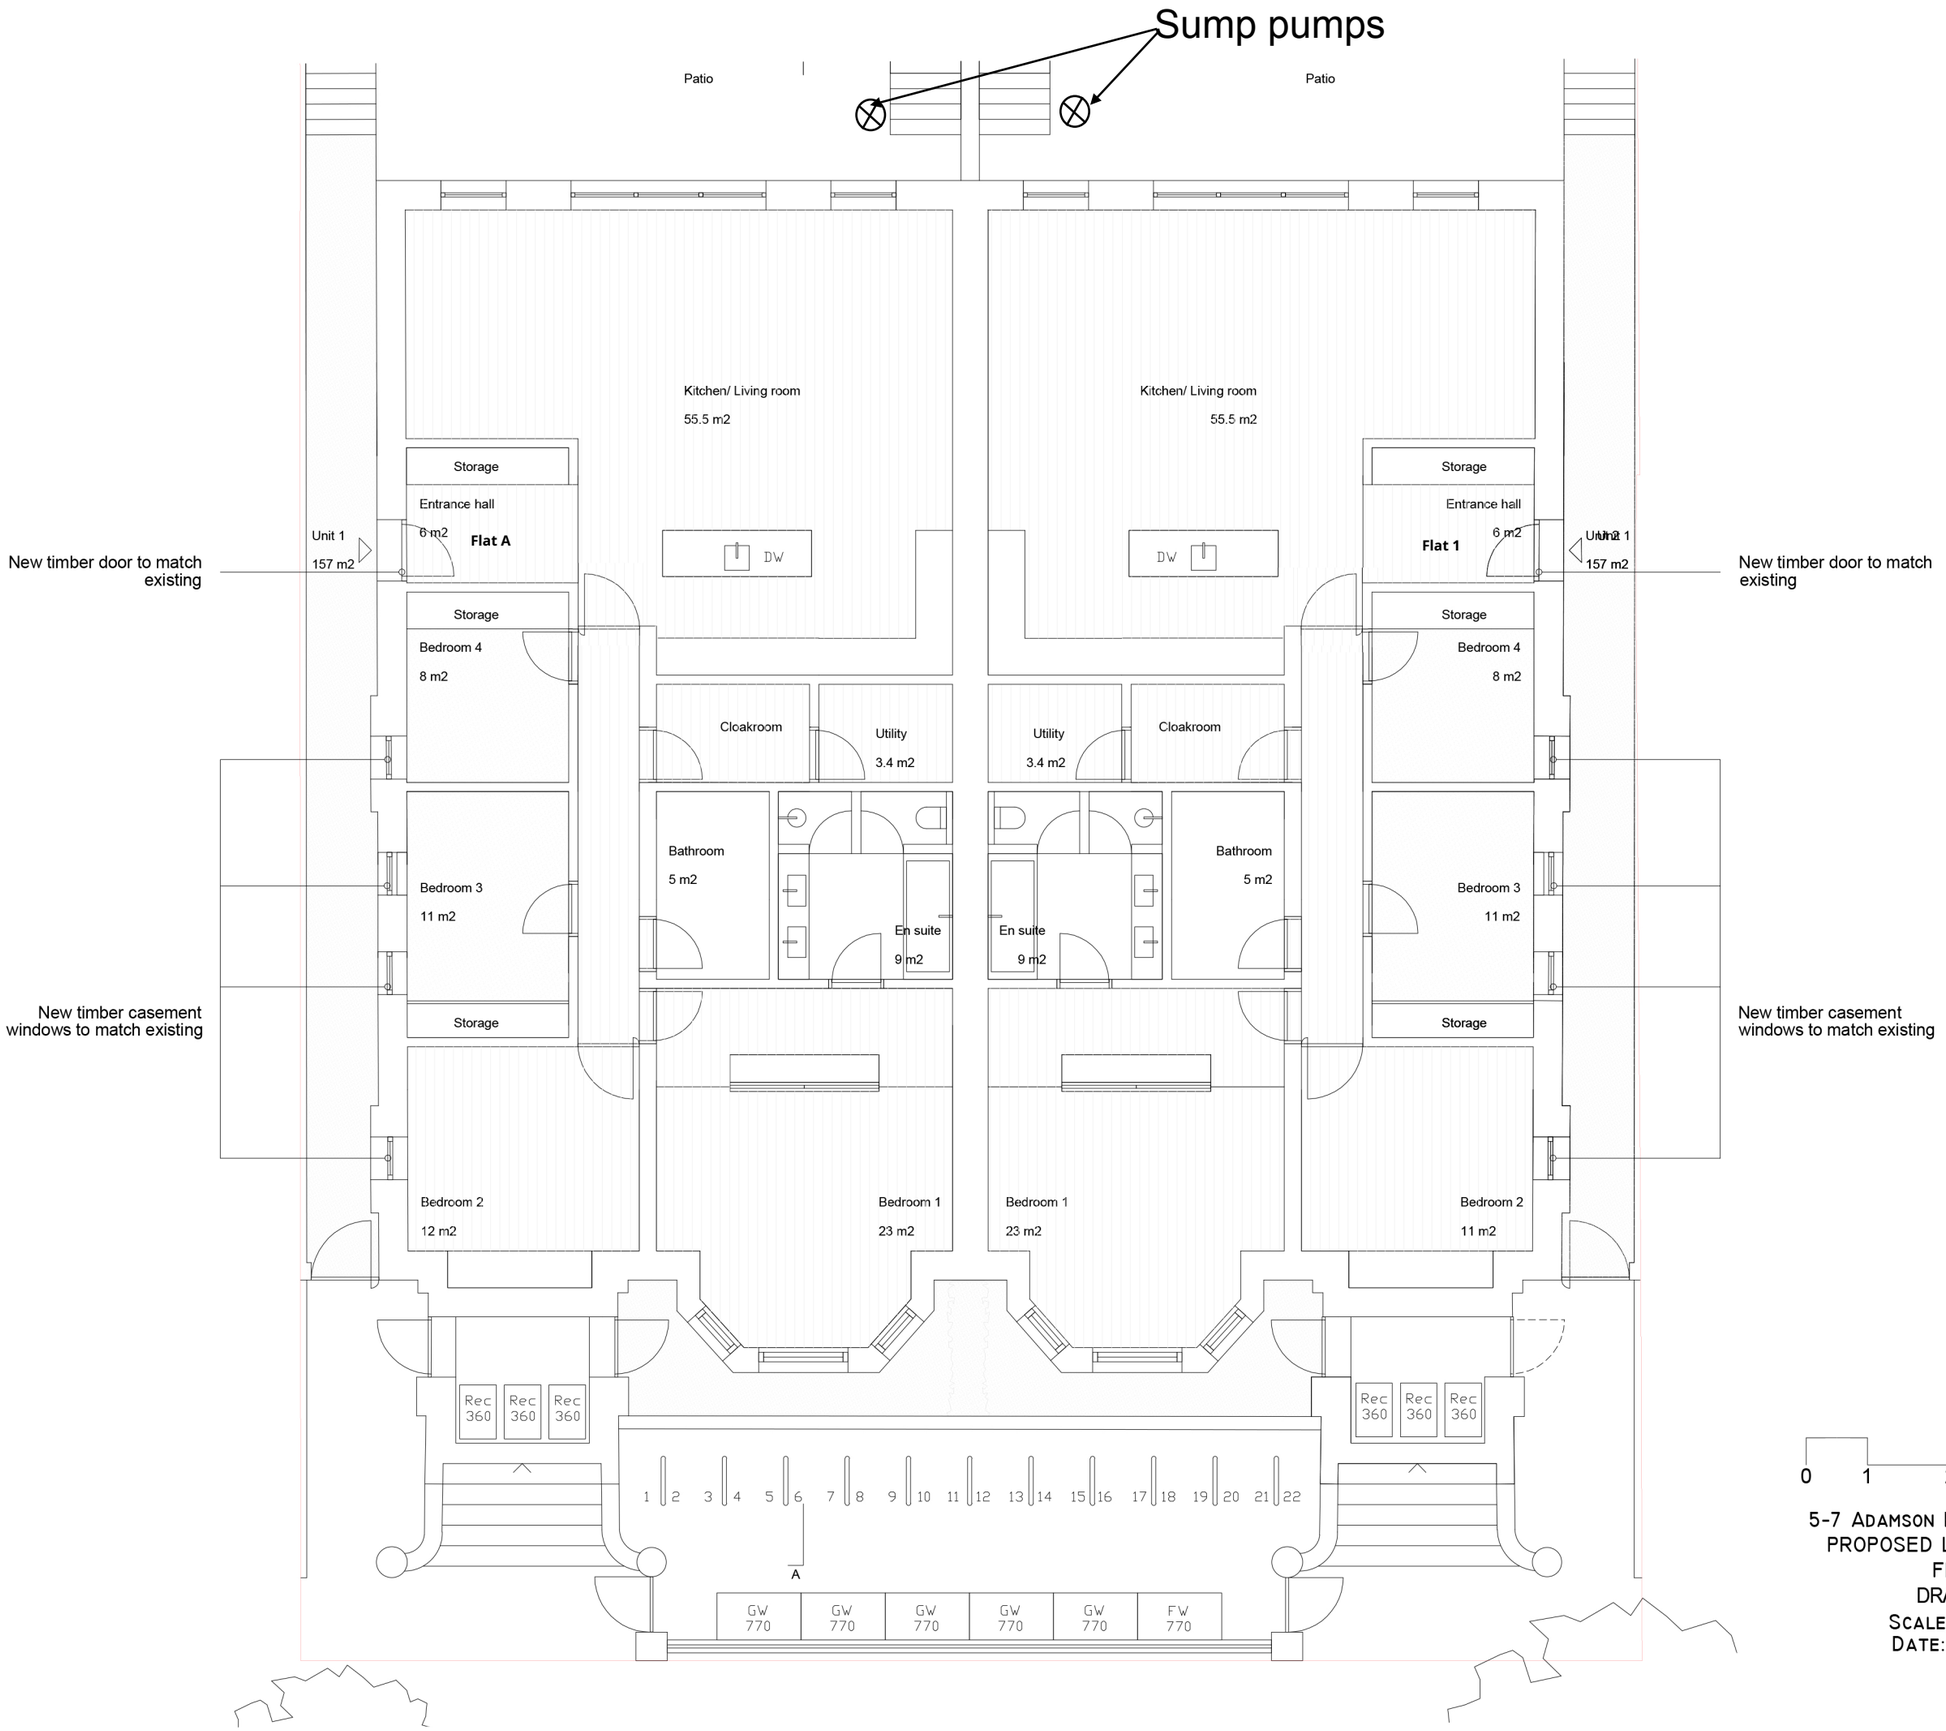

5-7 Adamson Road, NW3 3HX
PROPOSED LOWER GROUND FLOOR
DRAWING 16.4.1
Scale:1/100 on A3
Date: 20-03-2024

Ordnance Survey ®
Ukmapcentre.com

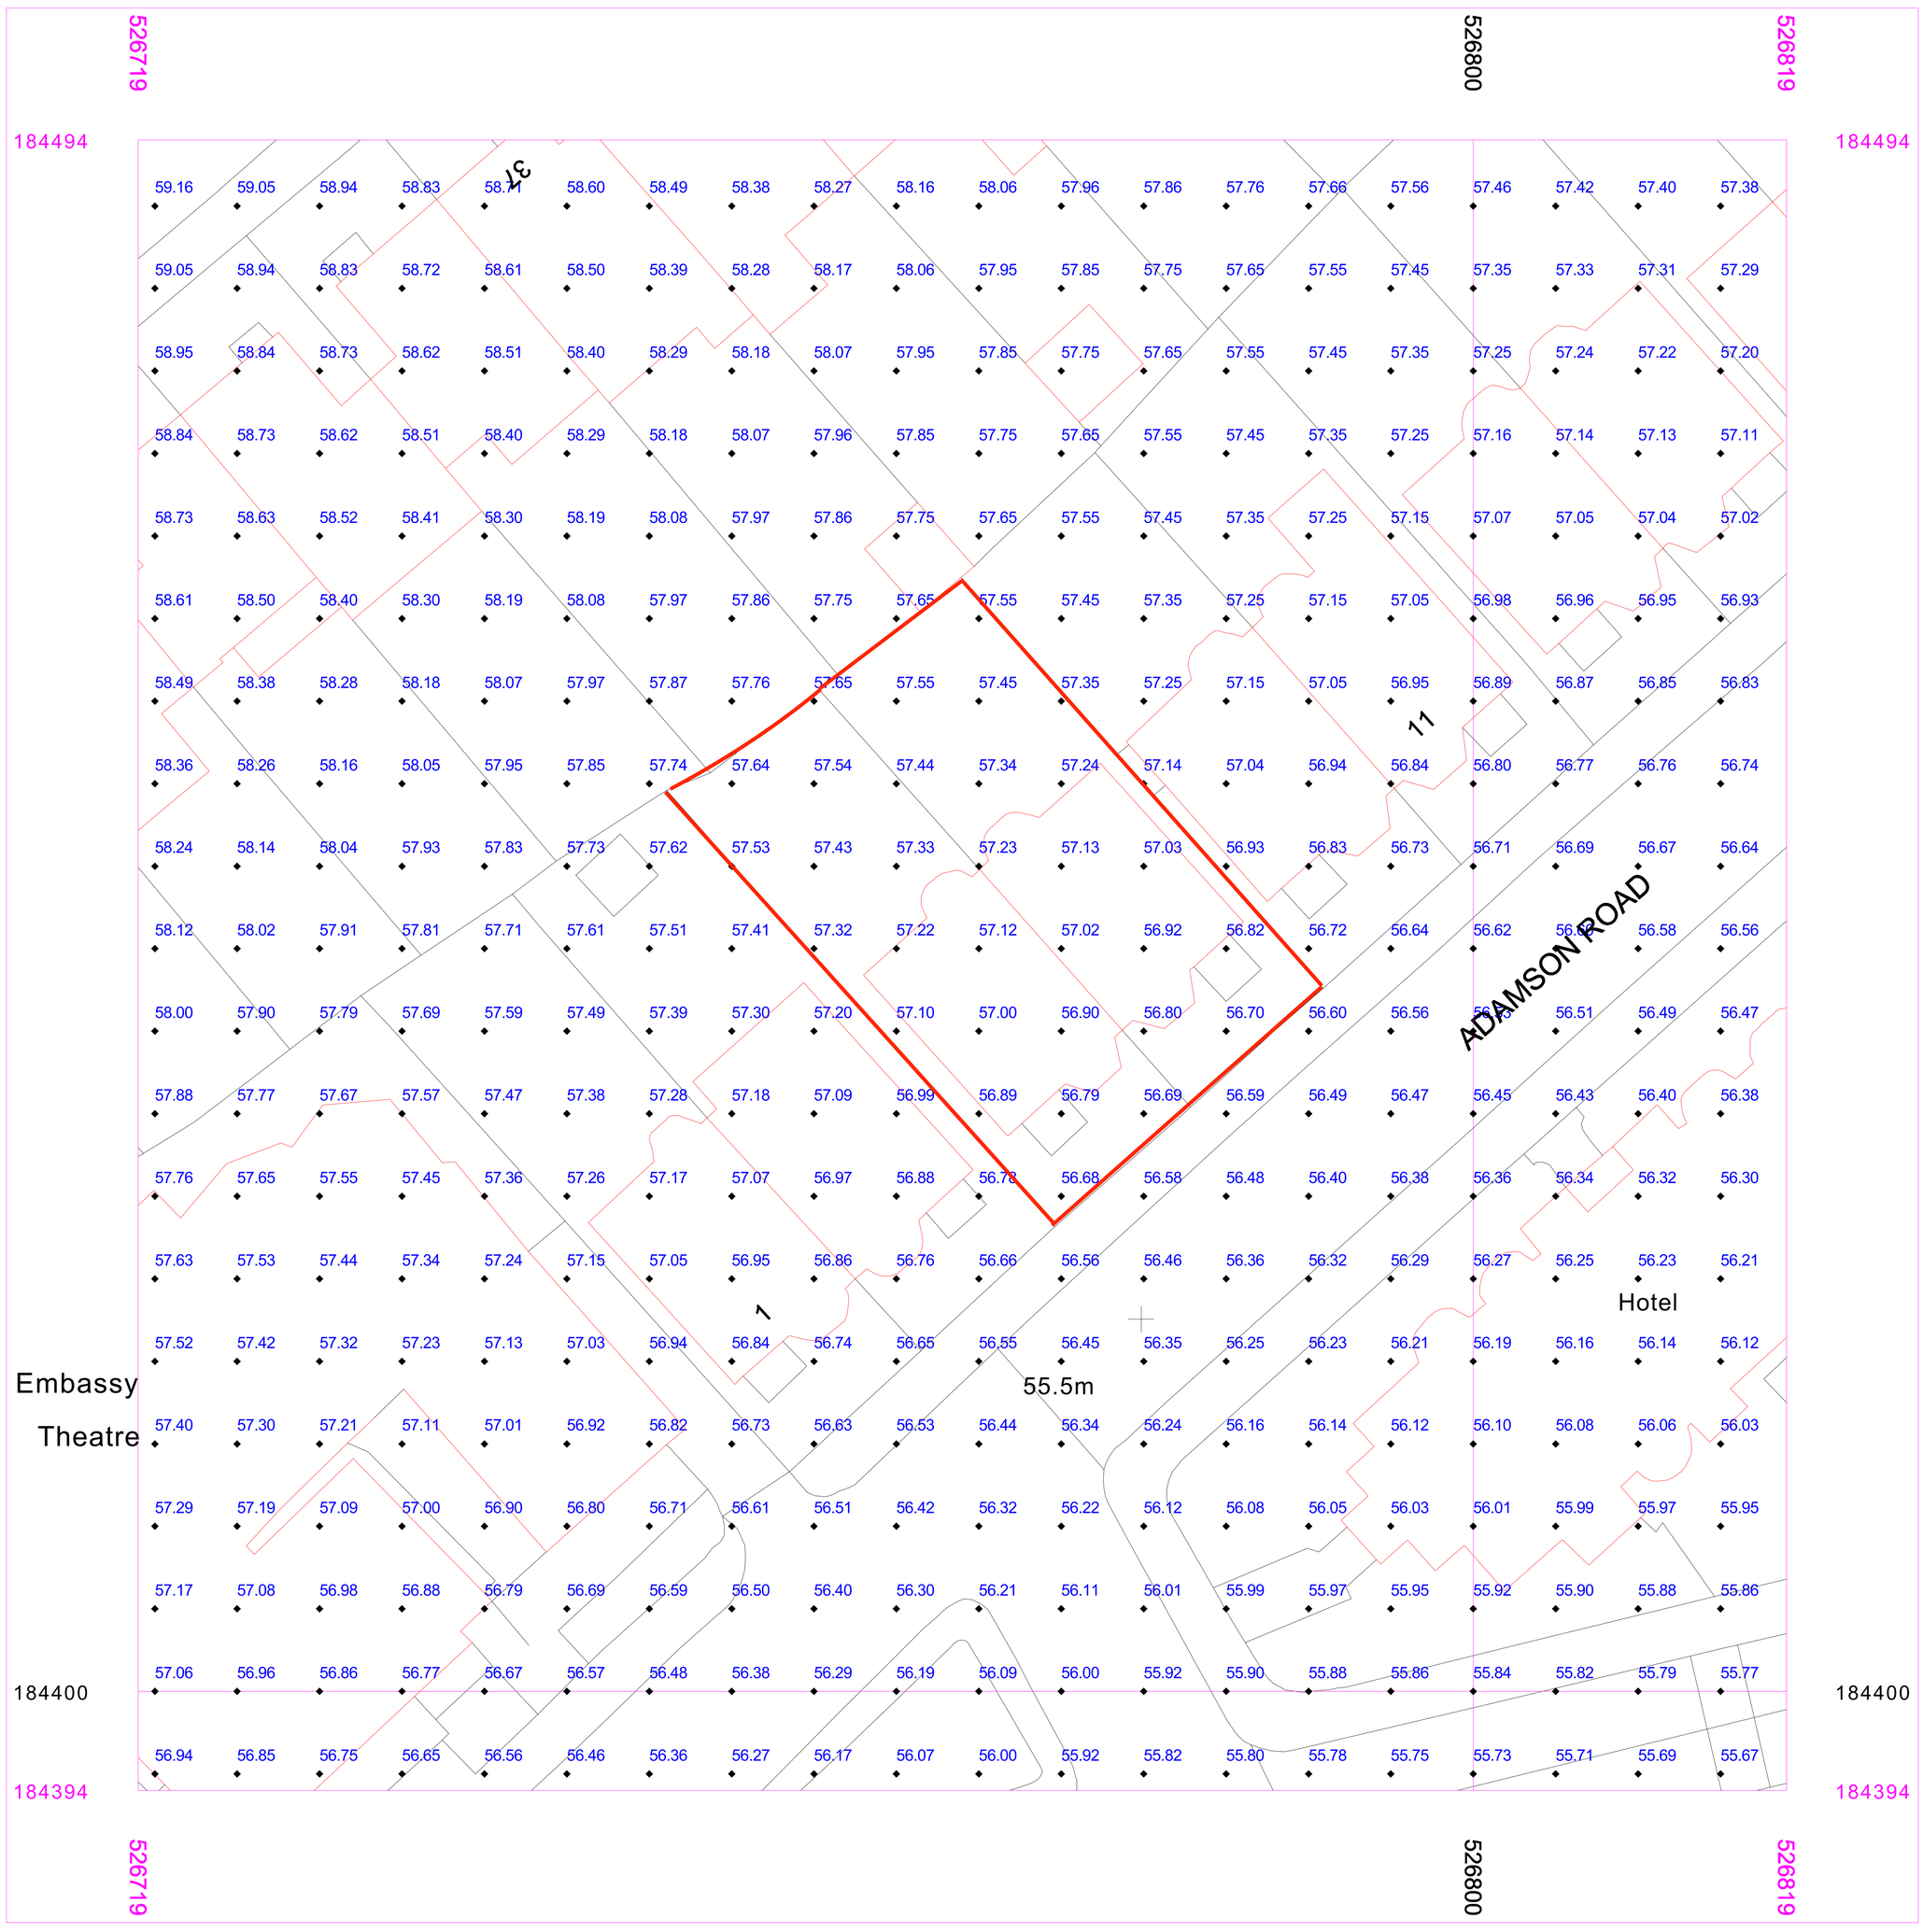

Serial number: 273252
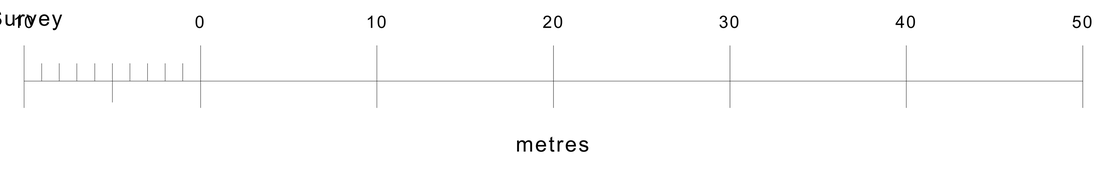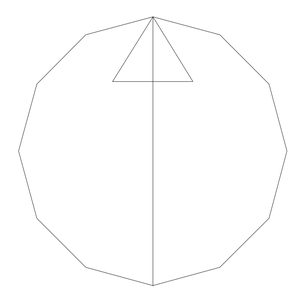
©Crown copyright and database right 2023
Ordnance Survey licence 100048957
Reproduction in whole or in part is prohibited
without the prior permission of Ordnance Survey