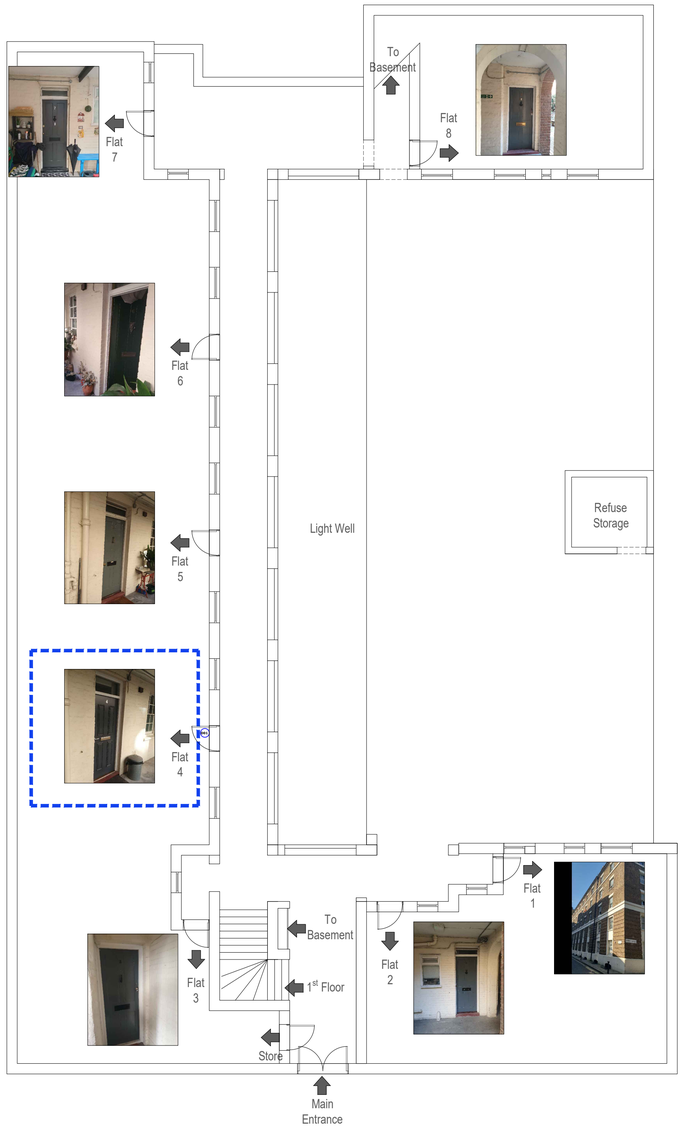

1 Ground Floor Plan - As Existing

Scale: 1:100 @ A1

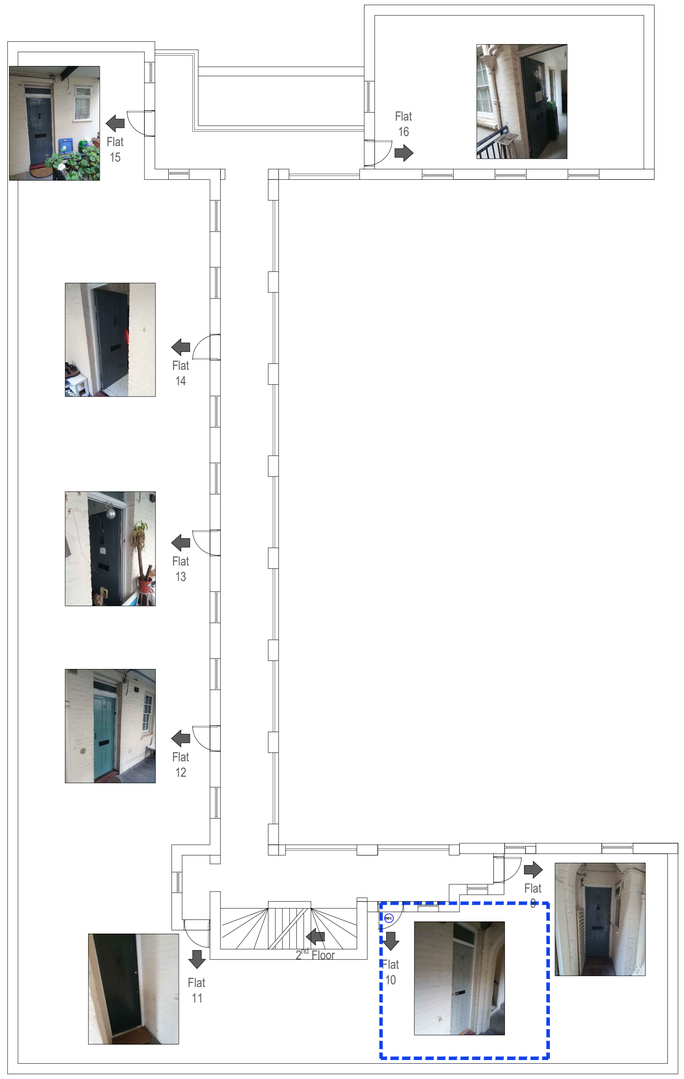

2 First Floor Plan - As Existing

Scale: 1:100 @ A1

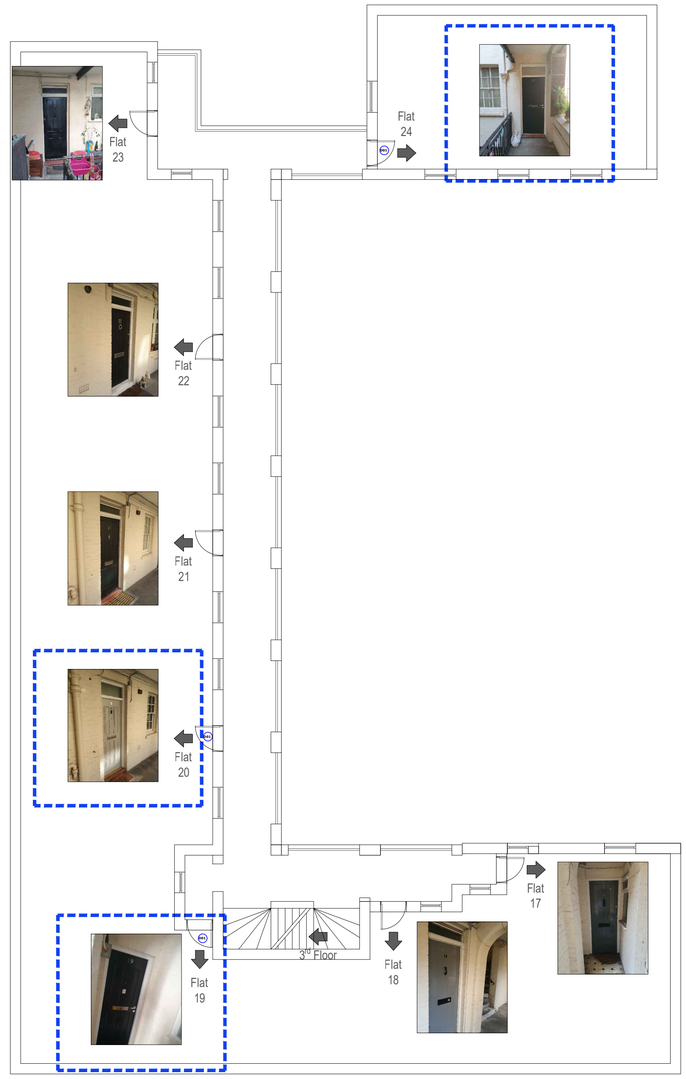

3 Second Floor Plan - As Existing

Scale: 1:100 @ A1

Flat Entrance Doors To be replaced, requiring Listed Building and Full Planning Consent

Scale Bar 1:100 0 1 2 5m

Rev	Description	By	Date
P3	Door type tweaks	AJ	04/11/2024
P2	Revised Application	AJ	17/10/2024
P1	Planning	AJ	30/05/2024

Client
KBH

Project Name
Parnell Doors LBC

Project Location
Parnell House, Streatham Street, London, WC1A 1JB

Sheet Name
Ground, First, and Second Floors As existing

Project Status
Planning

Drawing Nr.
LBC001-ARJ-ZZ-ZZ-DR-B-PL101

Scale
1:100 @ A1

ARJ Surveying Services

© This drawing and any design inherent in the drawing is the property of ARJ Surveying Services and may not be reproduced without written permission. Any dimensions to be checked on site prior to work being carried out. Any discrepancies to be reported to the author of this drawing. Figured dimensions to be taken in preference to scaled. Do not scale from this drawing. Report errors and discrepancies immediately to the author of this drawing. Reproduced from ARJ Surveying Services Ordnance Survey Licence number 100019285.