Existing roof lantern on third floor to be retained, refurbished, repaired or replaced with like for like.
Secondary roof lantern to be removed.

Roof to be retained / repaired / upgraded and insulated between and below rafters.

Proposed cut out above staircase to improve natural light quality.

Existing oval decorative plaster features to thirds floor staircase wall and ceiling; to be retained.

Existing staircase and balustrade to be retained / repaired / refurbished.x

Existing doors and door surrounds; to be retained / repaired / refurbished / replaced with like for like

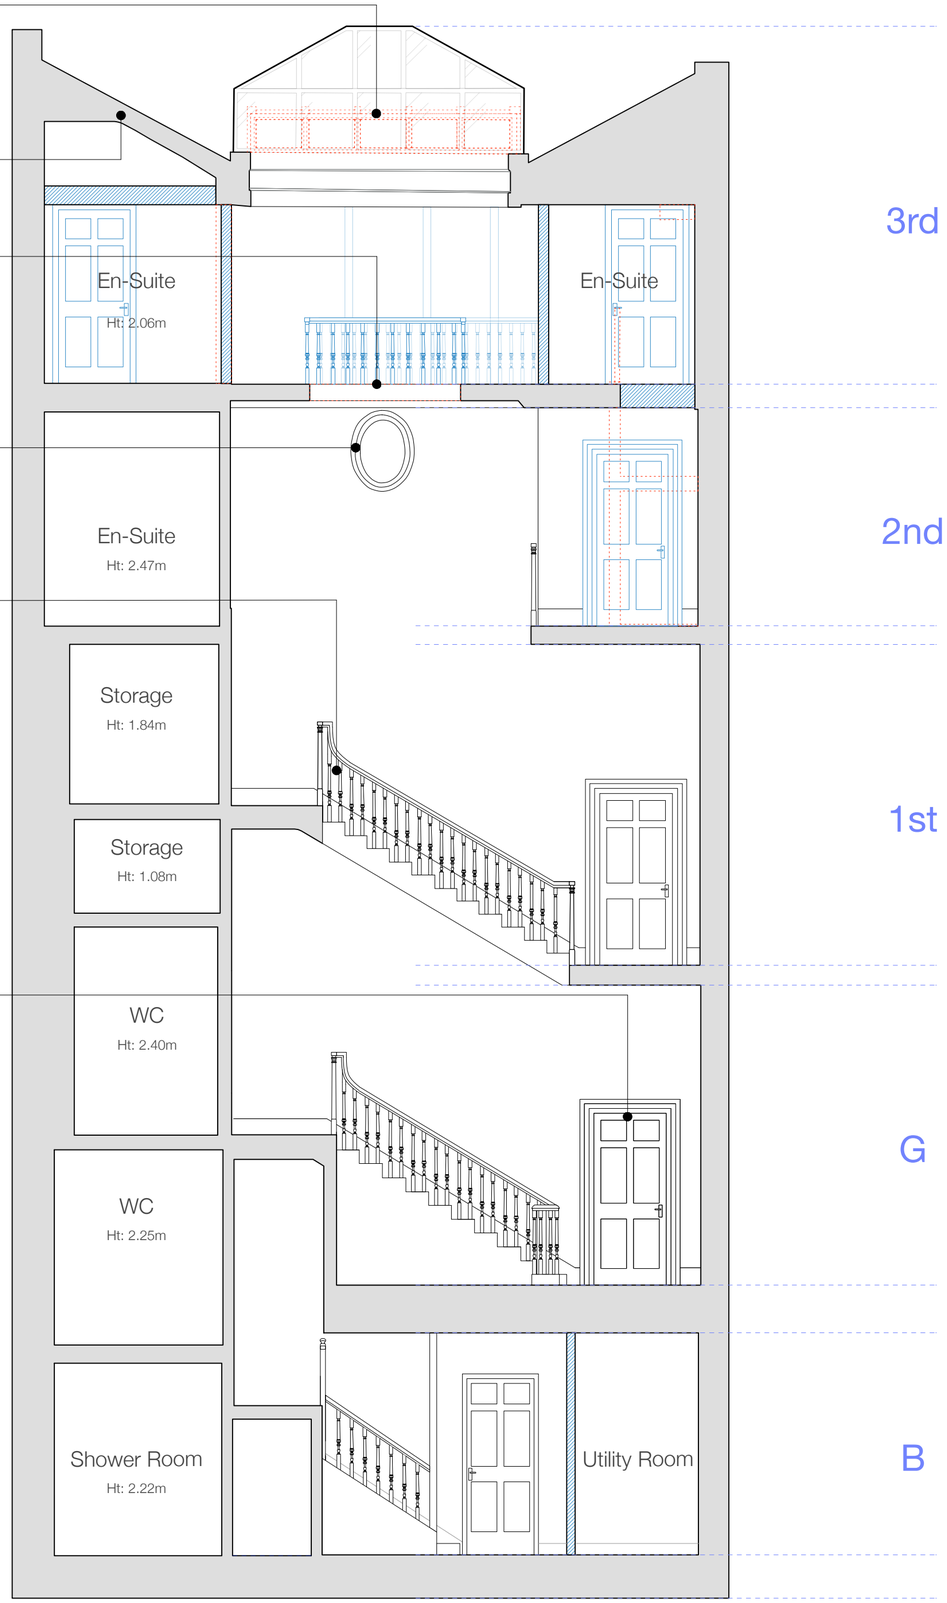

Indicative drawing based on and derived from Measured Survey Pro

NOTES:

All existing M&E services (heating / plumbing / electrical / ventilation / hot & cold water etc.) to be replaced, renewed and upgraded.

Key

Proposed new walls/floors

Proposed new items/interventions

Existing to be removed/demolished/altered

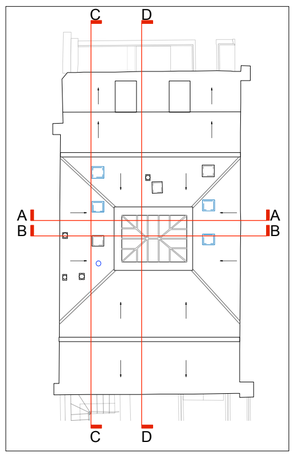

N

Scale 1:50 @ A2

0 1 2 5m

Revision	Date	Notes
OR	18.03.2024	Preliminary set
A	17.04.2024	General notes / annotation revised
B	12.09.2024	General revision
C	08.10.2024	Drawing key added
D	05.11.2024	Dradt stamp removed

Glas Architects
Mezzanine Offices
John Trundle Court
Barbican, London
EC2Y 8DJ

Telephone: 020 7739 7999
Facsimile: 020 7613 1903
Email: mail@glasarchitects.co.uk
Web: www.glasarchitects.co.uk

All dimensions to be verified on site by the contractor and all discrepancies or omissions must be reported to the Architect immediately. This drawing is the copyright of Glas Ltd and may not be copied, altered or reproduced in any way or passed to a third party without their written authority. DO NOT SCALE

Client: B & K Investments Limited

Project Title: 7 John Street, London WC1N 2ES

Drawing Title: Proposed SectionB-B

Dwg Size: A2

Checked: NS

Scale: 1:50

Rev No: D

Drawn: MB

Drawing No: 344/PA/2.01

Date: February 2024

Status: Planning Application