NOTE:

This drawing is illustrative and for information purposes only.

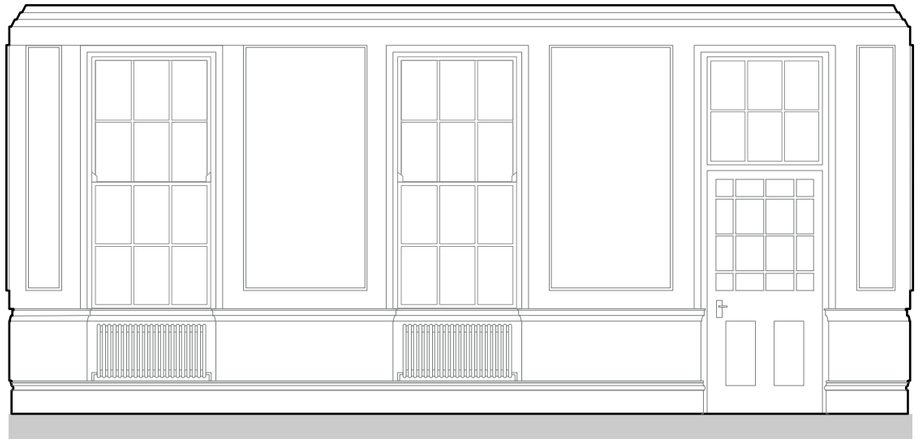

Internal Elevation 1
Scale 1:50

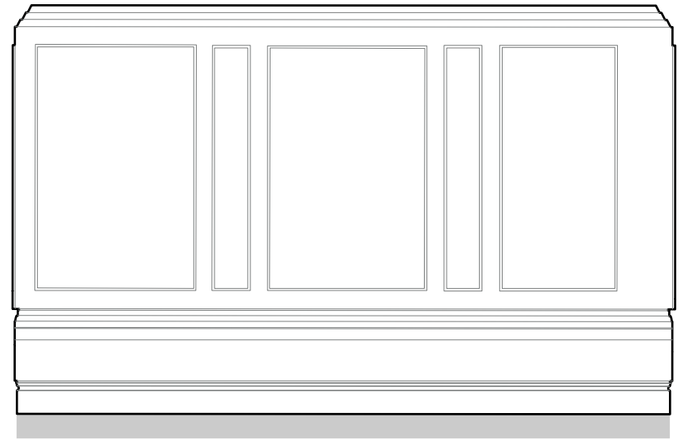

Internal Elevation 2
Scale 1:50

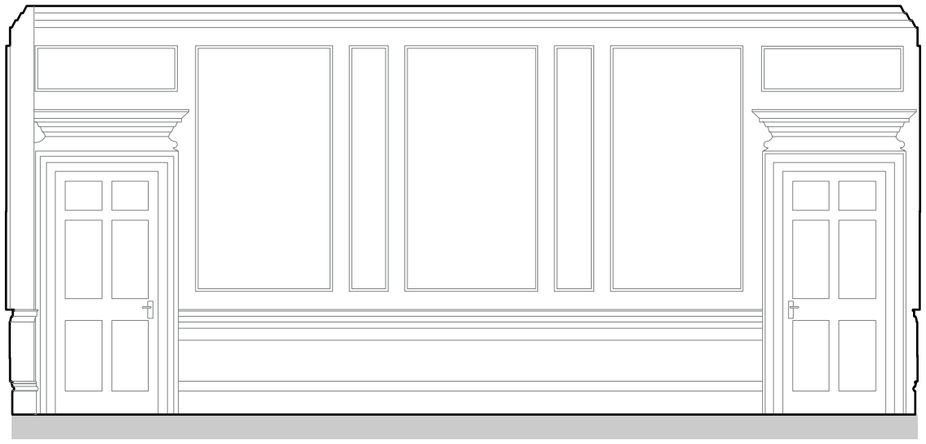

Internal Elevation 3
Scale 1:50

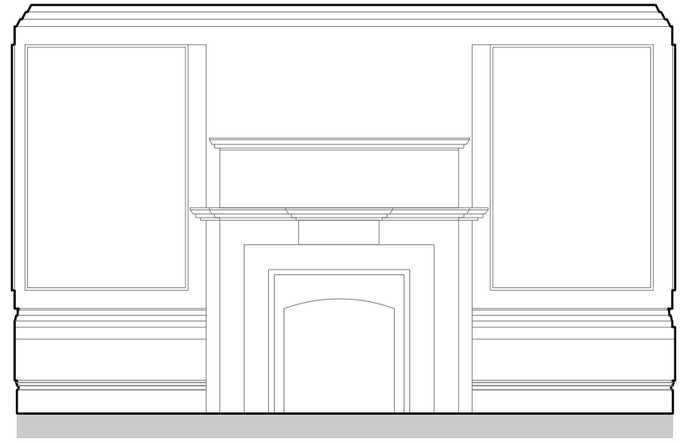

Internal Elevation 4
Scale 1:50

Key Plan: Ground Floor Plan Room 5

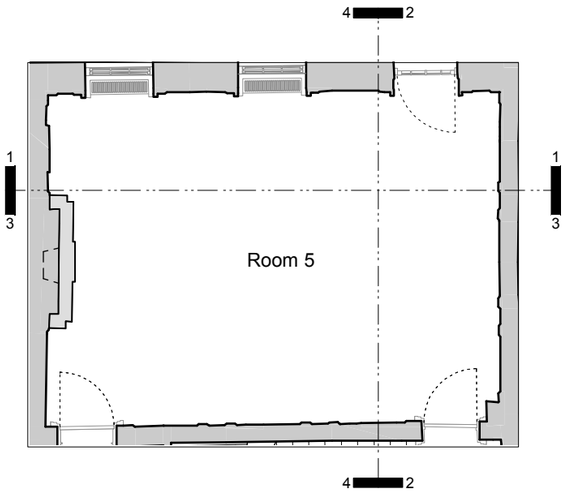

0 0.5 1 2.5 5m
Scale 1:50

Issue	Date	Revision
Preliminary set	15.02.2024	OR
General revision	22.03.2024	A
Draft stamp removed	05.11.2024	B

Notes

Glas Architects
Mezzanine Offices
John Trundle Court
Barbican, London
EC2Y 8DJ

Tel +44 (0)20 7739 7999
Fax +44 (0)20 7613 1903
mail@glasarchitects.co.uk
www.glasarchitects.co.uk

All dimensions to be verified on site by the contractor and all discrepancies or omissions to be brought to the attention of the architect before proceeding. Copyright of Glas Ltd and may not be used without permission, reproduced in any manner or disclosed to any person other than for the purpose for which it was supplied.

Client: B & K Investments Limited
Project Title: 7 John Street
Drawing Title: Existing Internal Elevations - Room 5

Drawing No	Rev No	Drwg Size	Client	Project Title	Drawing Title
344/EX/10.05	B	A3	B & K Investments Limited	7 John Street	Existing Internal Elevations - Room 5

Date	Drawn	Checked	Scale
February 2024	JS	NS	1:50

Status: Information