Indicative drawing based on and derived from Measured Survey Pro

NOTES:

All existing M&E services (heating / plumbing / electrical / ventilation / hot & cold water etc.) to be replaced, renewed and upgraded.

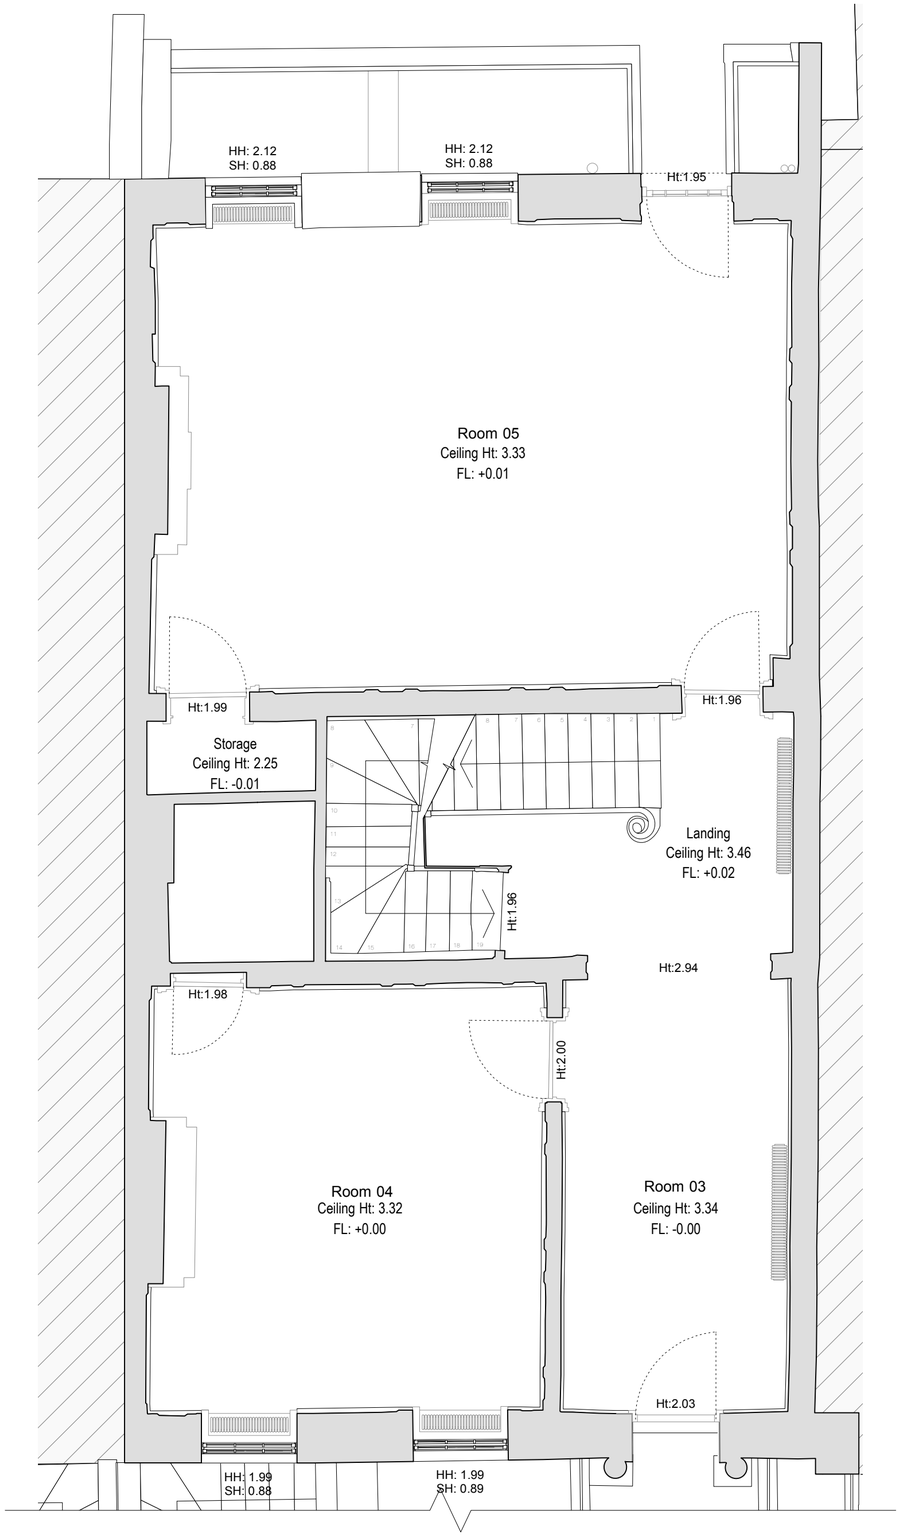

Existing ground floor plan

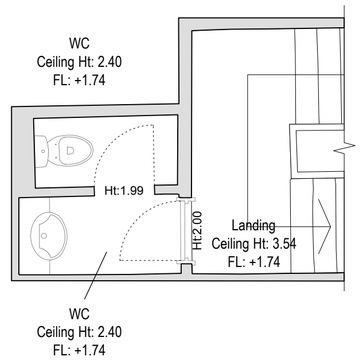

Existing half landing - between ground and first floor

N

Scale 1:50 @ A2

0 1 2 5m

Revision	Date	Notes
OR	04.10.2024	Preliminary set
A	05.11.2024	Draft stamp removed

Glas Architects
Mezzanine Offices
John Trundle Court
Barbican, London
EC2Y 8DJ

Telephone: 020 7739 7999
Facsimile: 020 7613 1903
Email: mail@glasarchitects.co.uk
Web: www.glasarchitects.co.uk

All dimensions to be worked on site by the contractor and all discrepancies or omissions to be reported to the architect before proceeding with the work. The copyright in this drawing is vested in Glas Ltd and may not be copied, altered or disclosed to any third party without our written consent. DO NOT SCALE THIS DRAWING

glas

Drawing No: 344/EX/1.01	Rev No: A	Dwg Size: A2	Client: B & K Investments Limited
Date: February 2024	Drawn: MB	Checked: NS	Project Title: 7 John Street, London WC1N 2ES
Status: Planning Application		Scale: 1:50	Drawing Title: Existing Ground Floor Plan