Indicative drawing based on and derived from Measured Survey Pro

NOTES:

All existing M&E services (heating / plumbing / electrical / ventilation / hot & cold water etc.) to be replaced, renewed and upgraded.

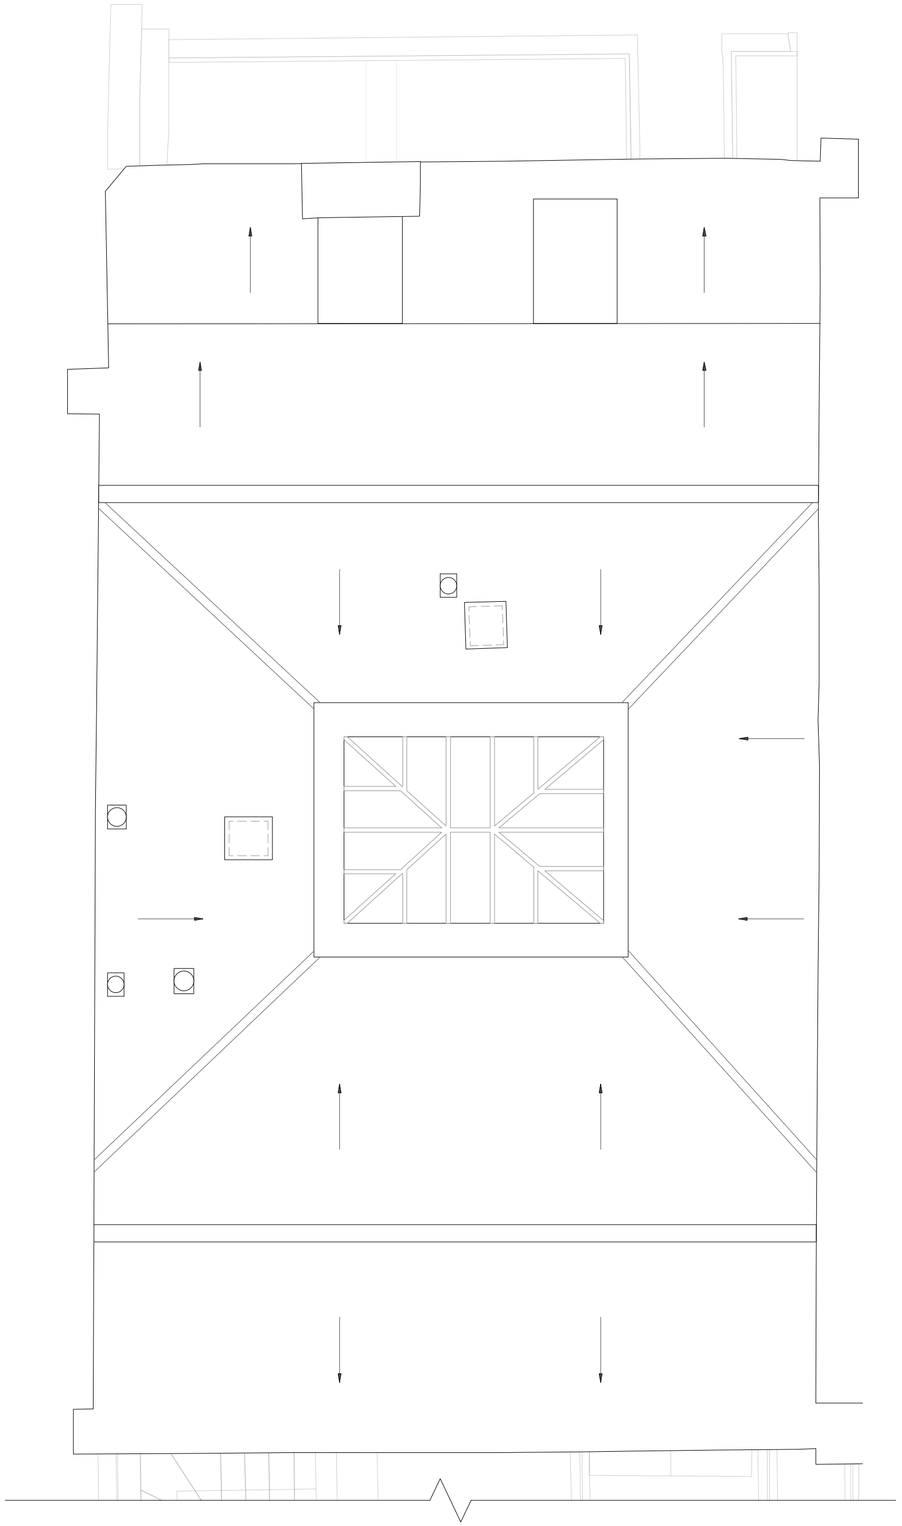

Existing roof plan

N

Scale 1:50 @ A2

0 1 2 5m

Revision	Date	Notes
OR	04.10.2024	Preliminary set
A	05.11.2024	Draft stamp removed

Glas Architects
Mezzanine Offices
John Trundle Court
Barbican, London
EC2Y 8DJ

Telephone: 020 7739 7999
Facsimile: 020 7613 1903
Email: mail@glasarchitects.co.uk
Web: www.glasarchitects.co.uk

All dimensions to be verified on site by the contractor and all discrepancies or omissions to be reported to the architect before proceeding with the work. Copyright © Glas Ltd and may not be reproduced, stored or transmitted in any way or form without prior written permission. DO NOT SCALE.

Drawing No	Rev No	Dwg Size	Client	Revision
344/EX/1.05	A	A2	B & K Investments Limited	
Date	Drawn	Checked	Project Title	
February 2024	MB	NS	7 John Street, London WC1N 2ES	
Status		Scale	Drawing Title	
Planning Application		1:50	Existing Roof Plan	