ELEVATION 3

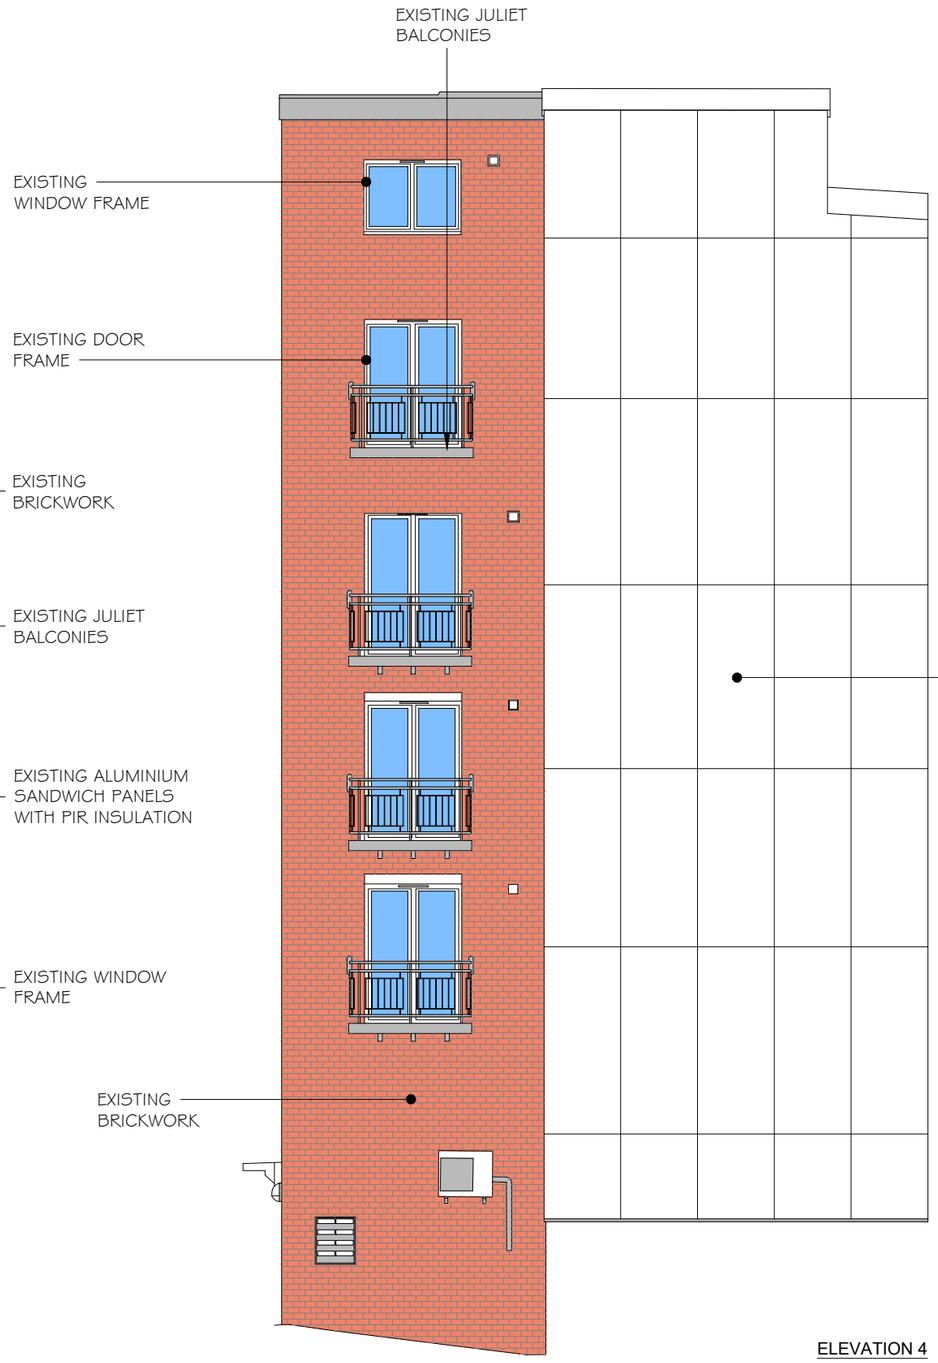

ELEVATION 4

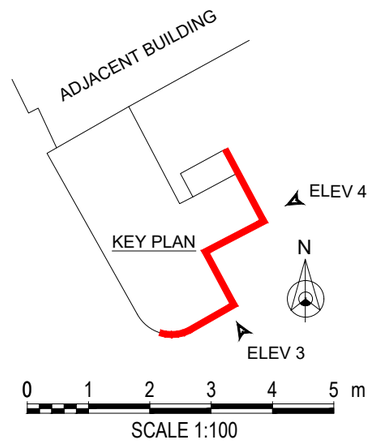

SCALE 1:100

AbiCAD limited
56 Botley Road
Park Gate
Southampton
SO31 1BB
Tel: 01489 589 454

PROJECT TITLE:
WONDERBERRY HOUSE
41 - 43 SAFFRON HILL
LONDON
EC1N 8FH

DRAWING TITLE:
EXISTING ELEVATION

REVISIONS:	BY:
P1 - ISSUED FOR PLANNING - 14 OCT 2024	RY

DRAWING DATE: OCT 2024
DRAWN BY: R.YOUNG
Autocad generated drawing
AutoCAD - 2024
SCALE @ A3: 1:100
Please do not scale drawing. If in doubt ask

DRAWING STATUS: PLANNING
DRAWING NUMBER: FRC6544-PL04
REVISION: P1

WEATHER BARRIER–AIR SEAL–THERMAL BARRIER–AESTHETICS–BUILDABILITY–STRUCTURAL

AF37 ABICAD DRG BORDER
EFFECTIVE DATE 20 MAY 2022 – VERS 1

Drg File: FRC6544 - SAFFRON HILL - PLANNING DRGS.dwg