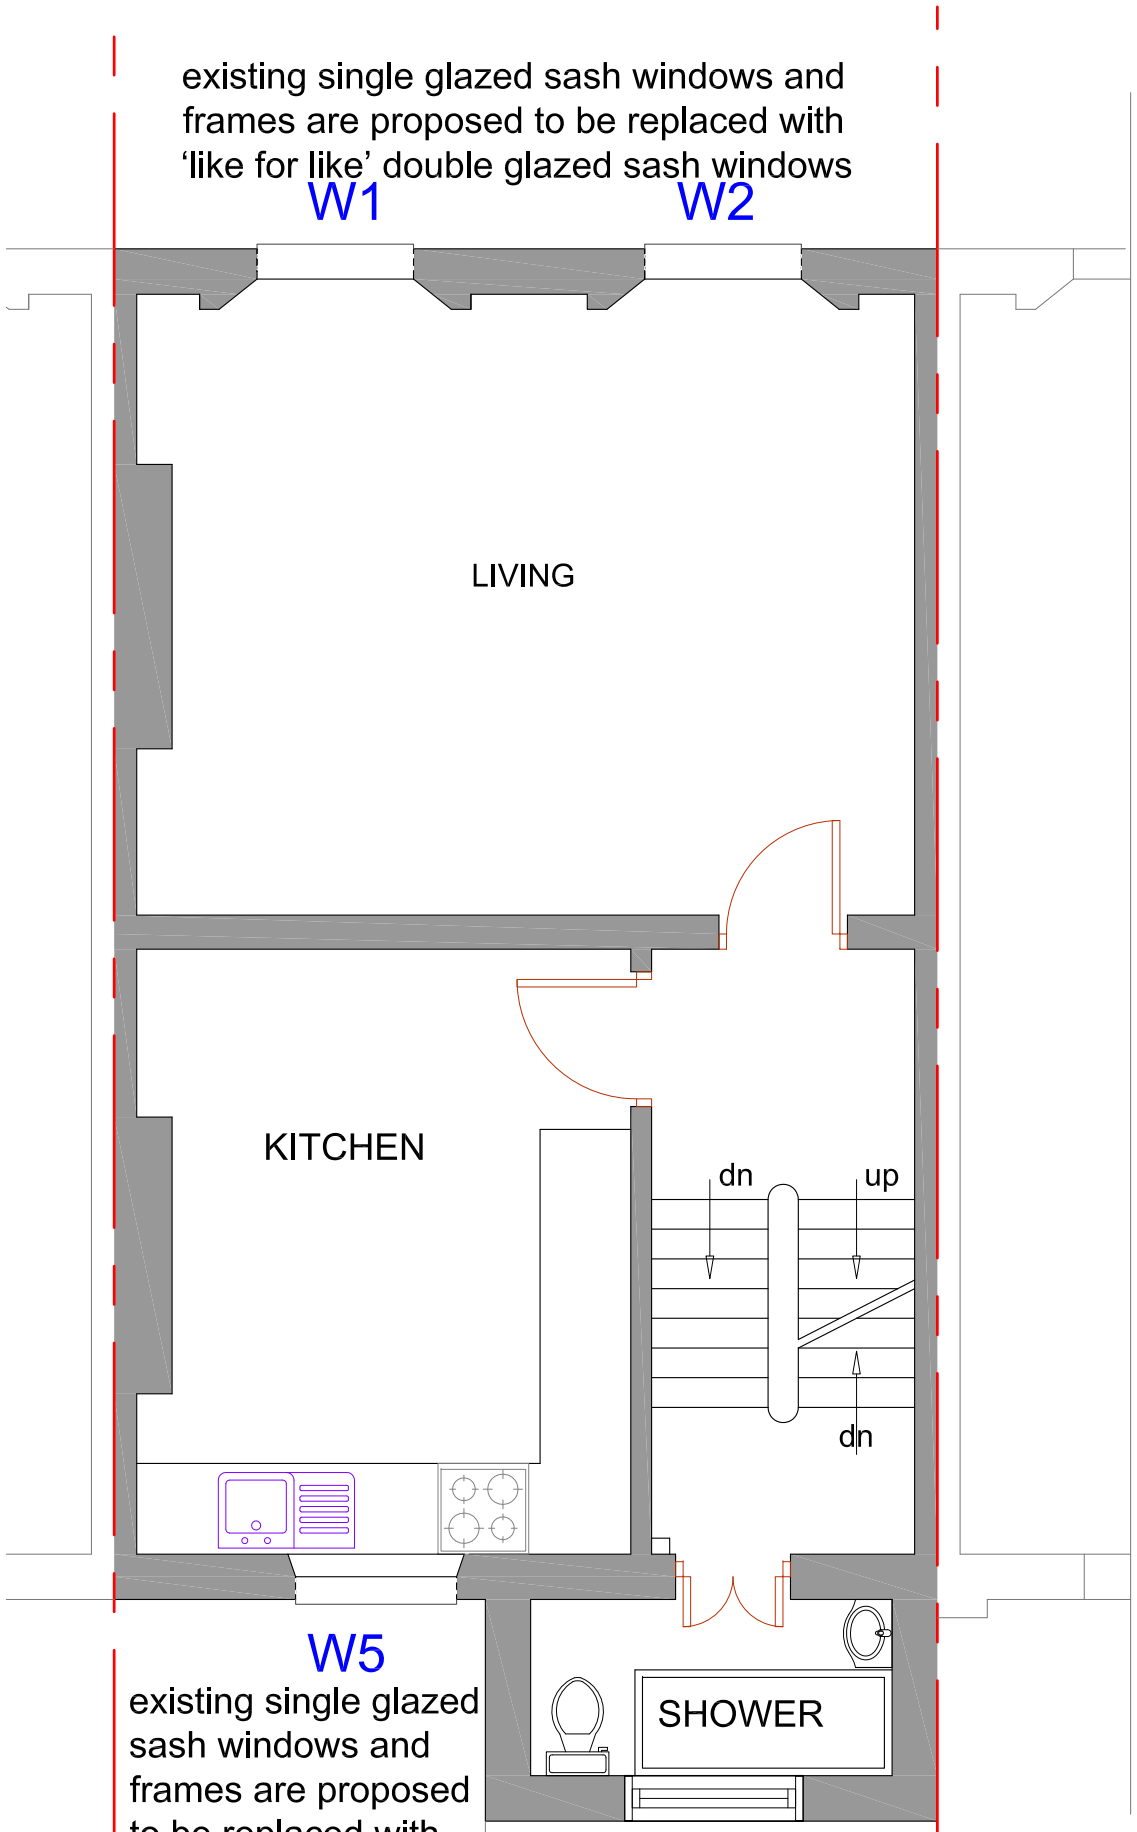

NO.114B
PROPOSED FIRST FLOOR PLAN

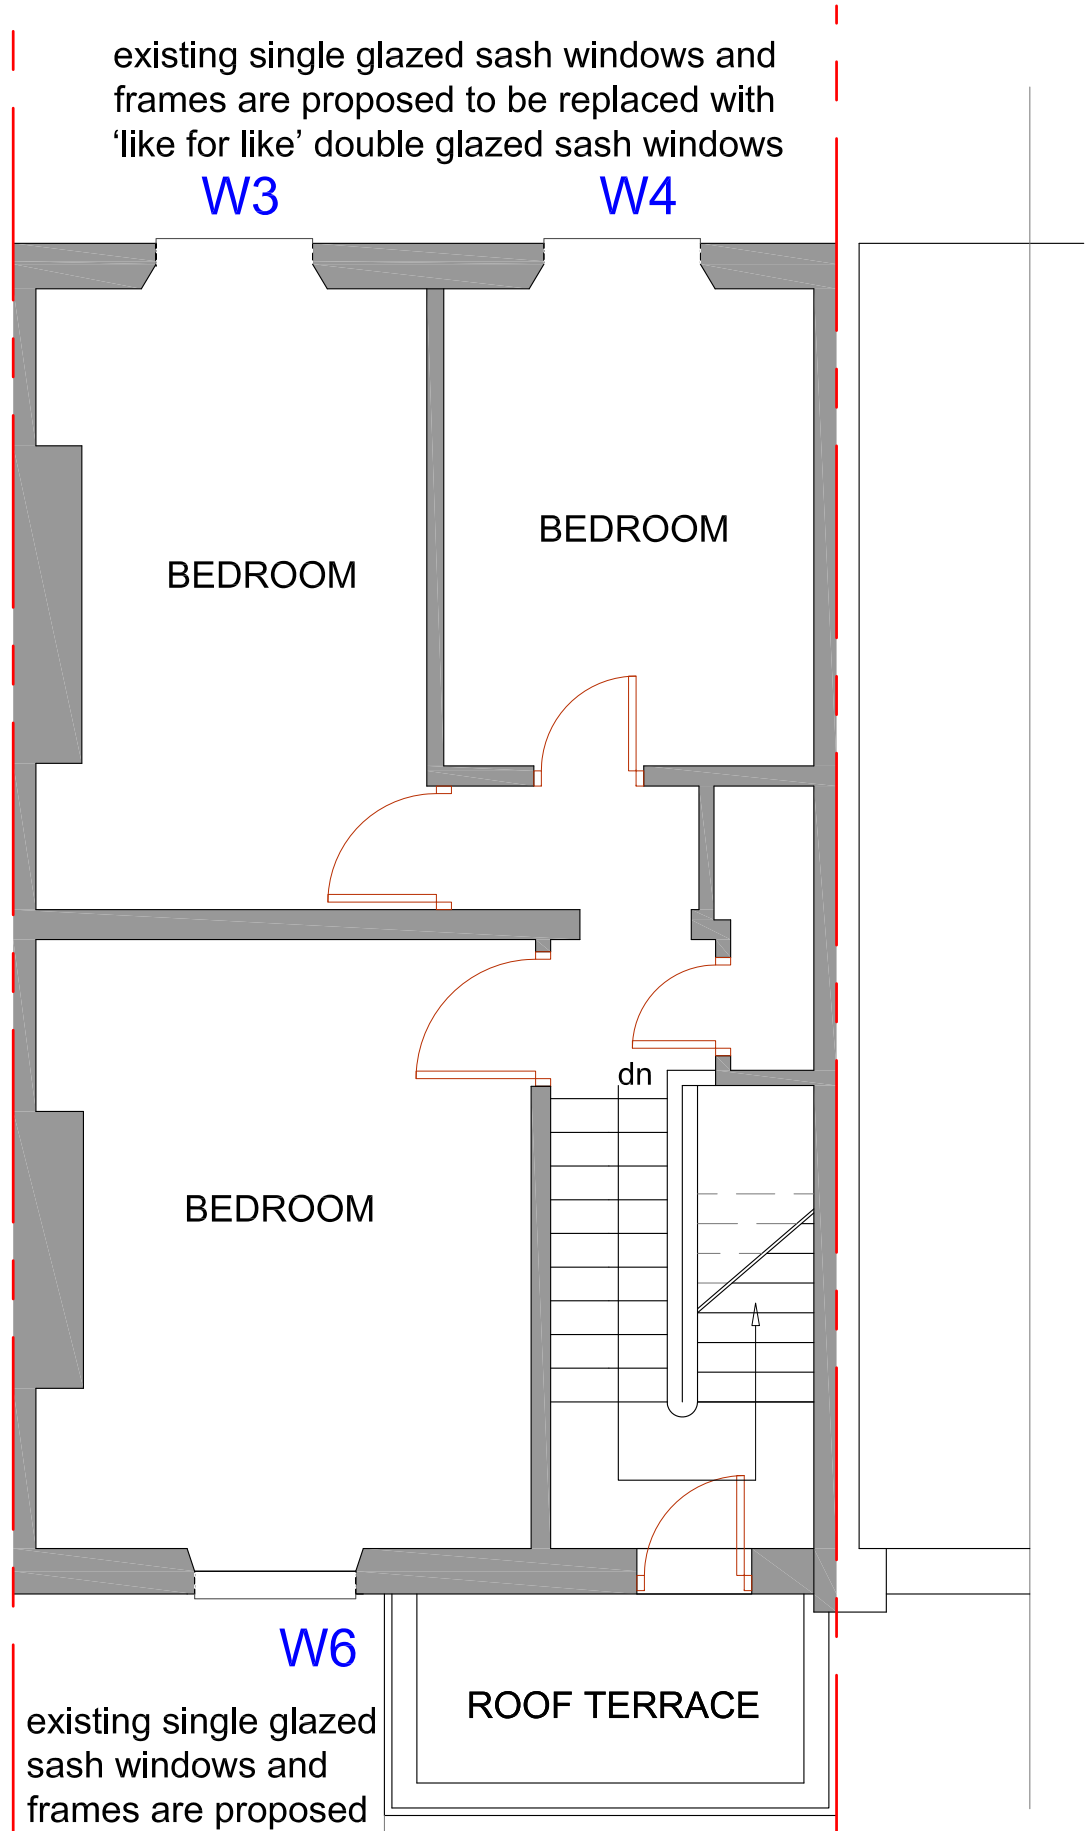

NO.114B
PROPOSED SECOND FLOOR PLAN

NOTES :

Date	Revisions

SJR DESIGN LTD.
(ARCHITECTURAL DESIGN & CONSULTANTS)

Client MR. & MRS. KUL B LUINTEL

Job Title
114B CAMDEN STREET
CAMDEN
NW1 0HY

Drawing Title
PROPOSED FLOOR PLANS

Scale: 1 : 50 (A3)
Date: JULY 2024
Checked by: Drawn by: RS

Drg No. TP/669/03
Rev.