114A/114B
EXISTING FRONT ELEVATION

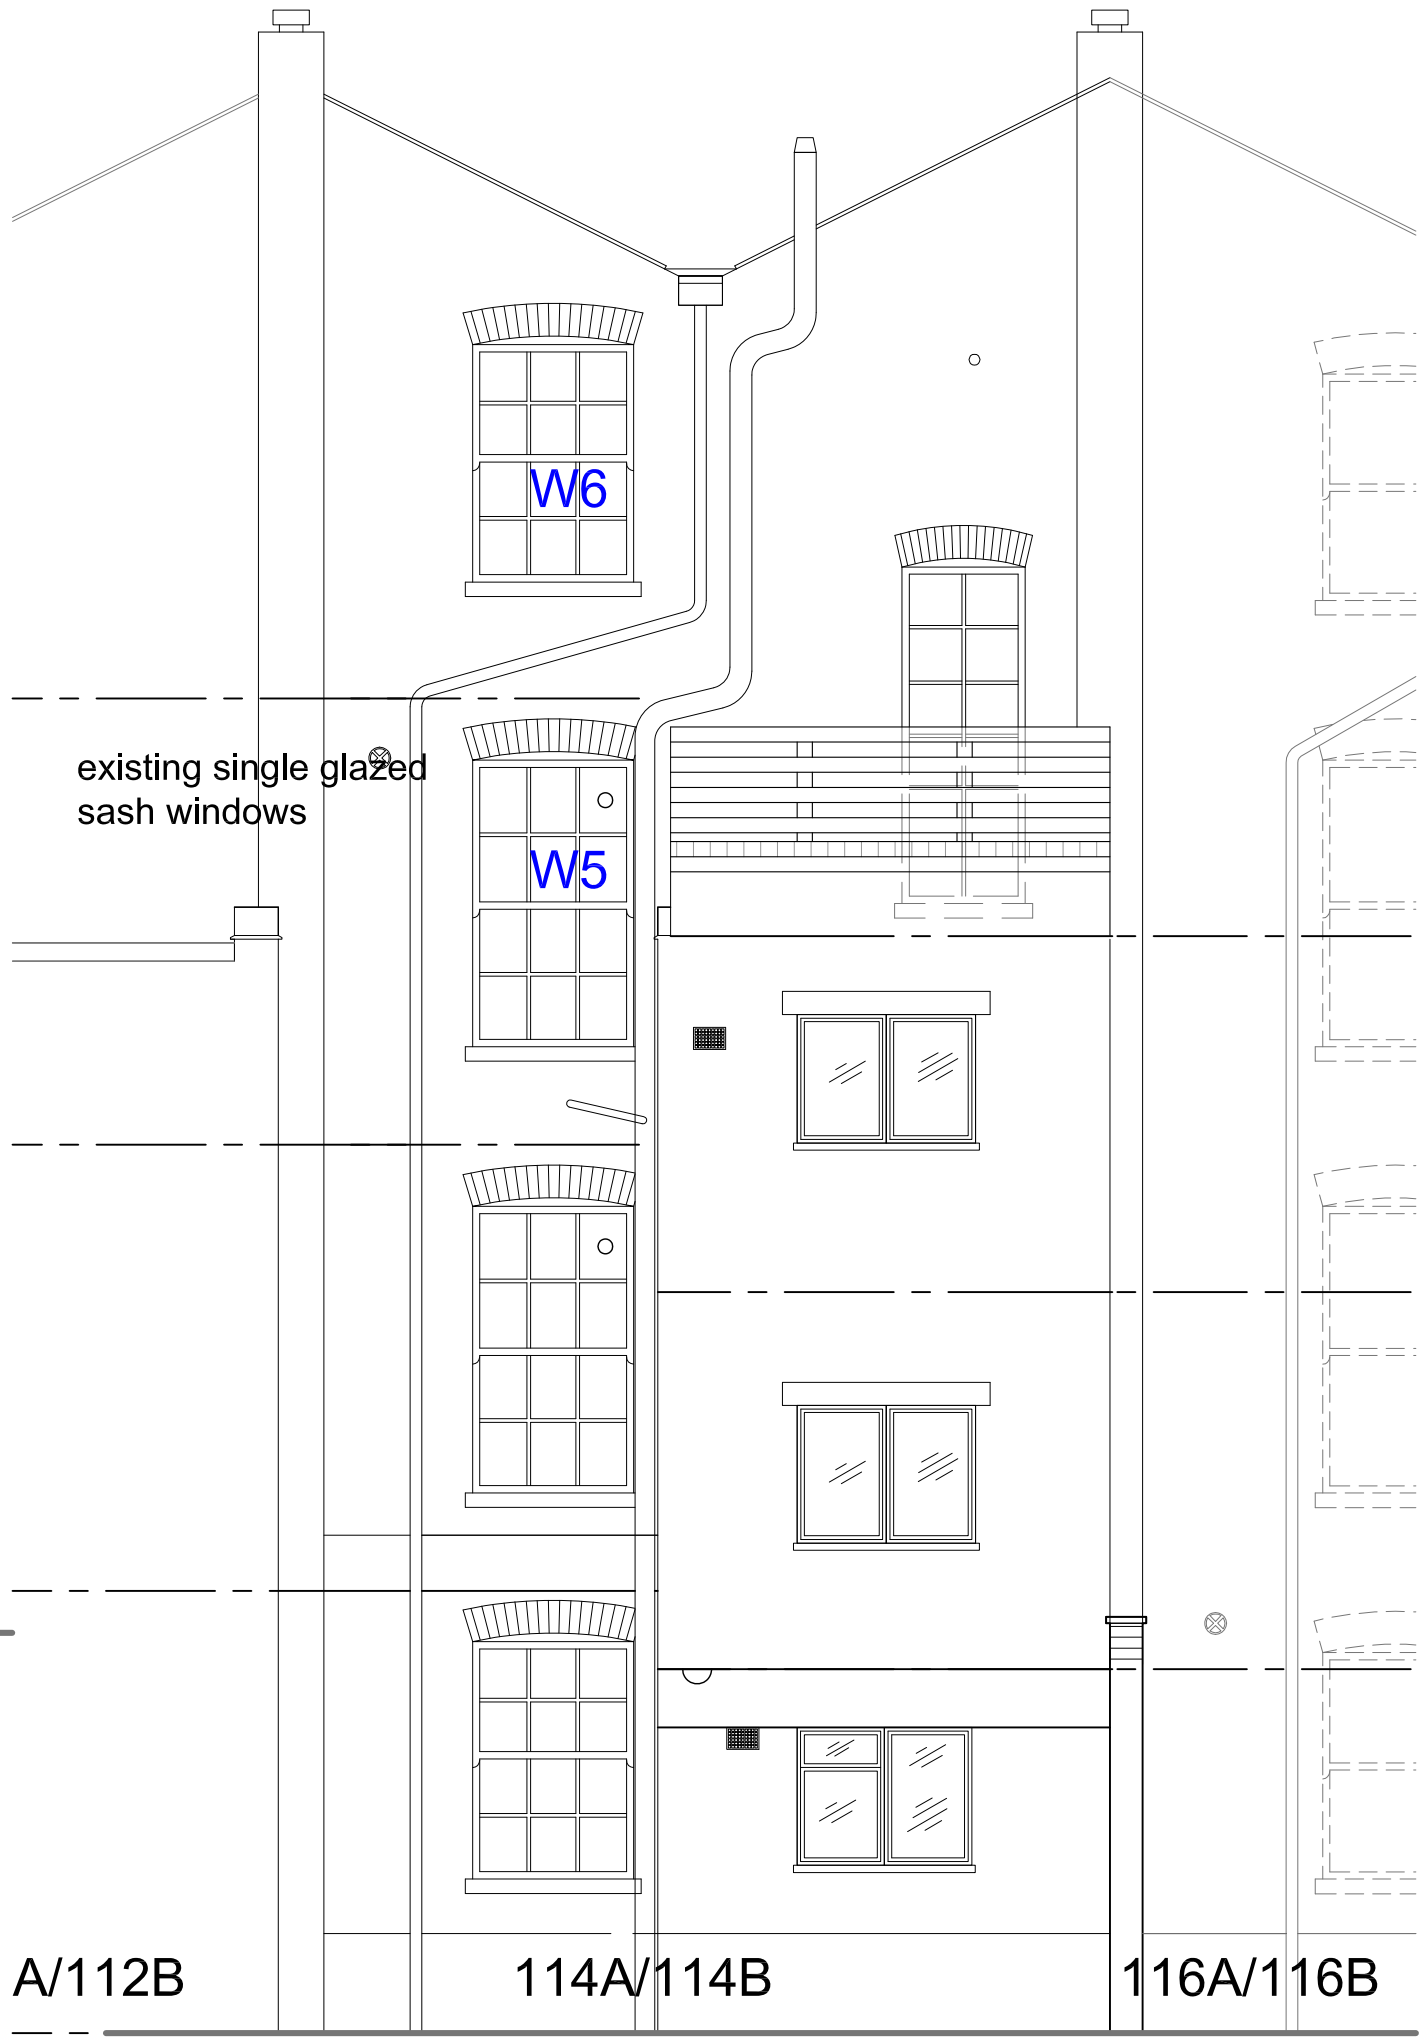

EXISTING REAR ELEVATION

NOTES :

Date	Revisions

SJR DESIGN LTD.
(ARCHITECTURAL DESIGN & CONSTRUCTION)

Client MR. & MRS. KUL B LUINTEL

Job Title
114B CAMDEN STREET
CAMDEN
NW1 0HY

Drawing Title
EXISTING ELEVATIONS

Scale: 1 : 50 (A3)
Date: JULY 2024
Checked by: | Drawn by: RS

Drg No. TP/669/04 | Rev.