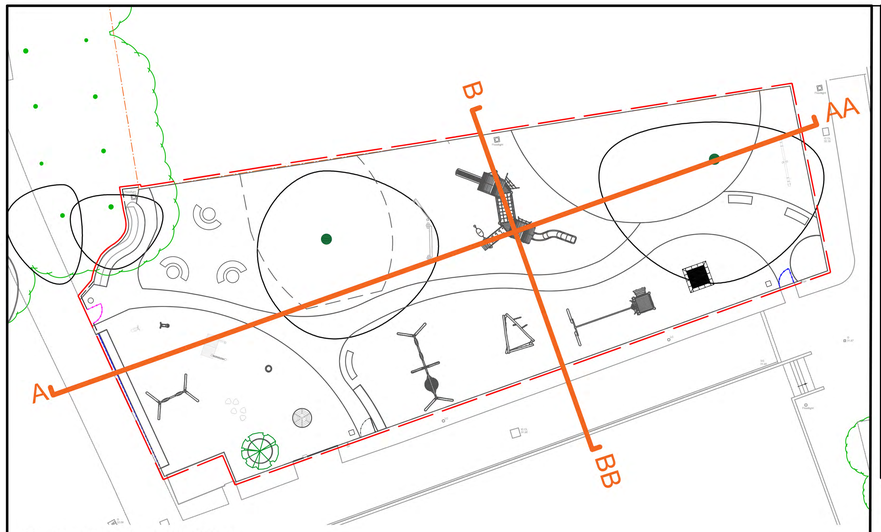

N Sections Location Plan
1:250@A1

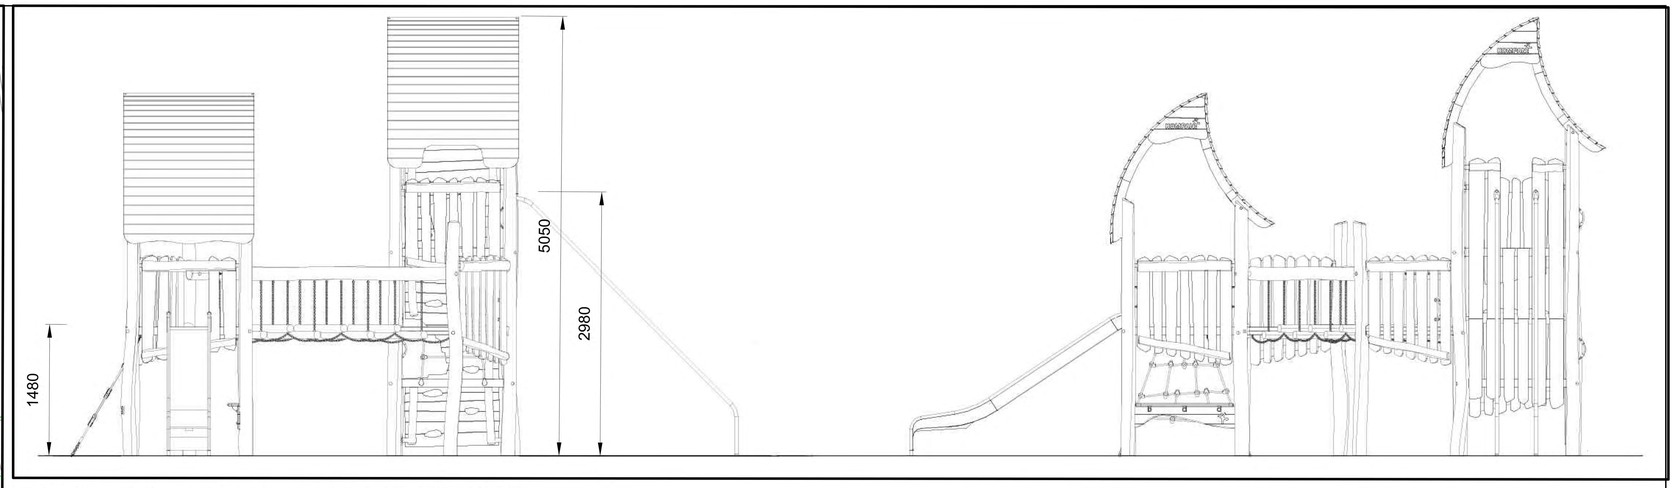

The Wizard's Double Tower Fortress ADA; Item J. Not to Scale.
Source: Kompan

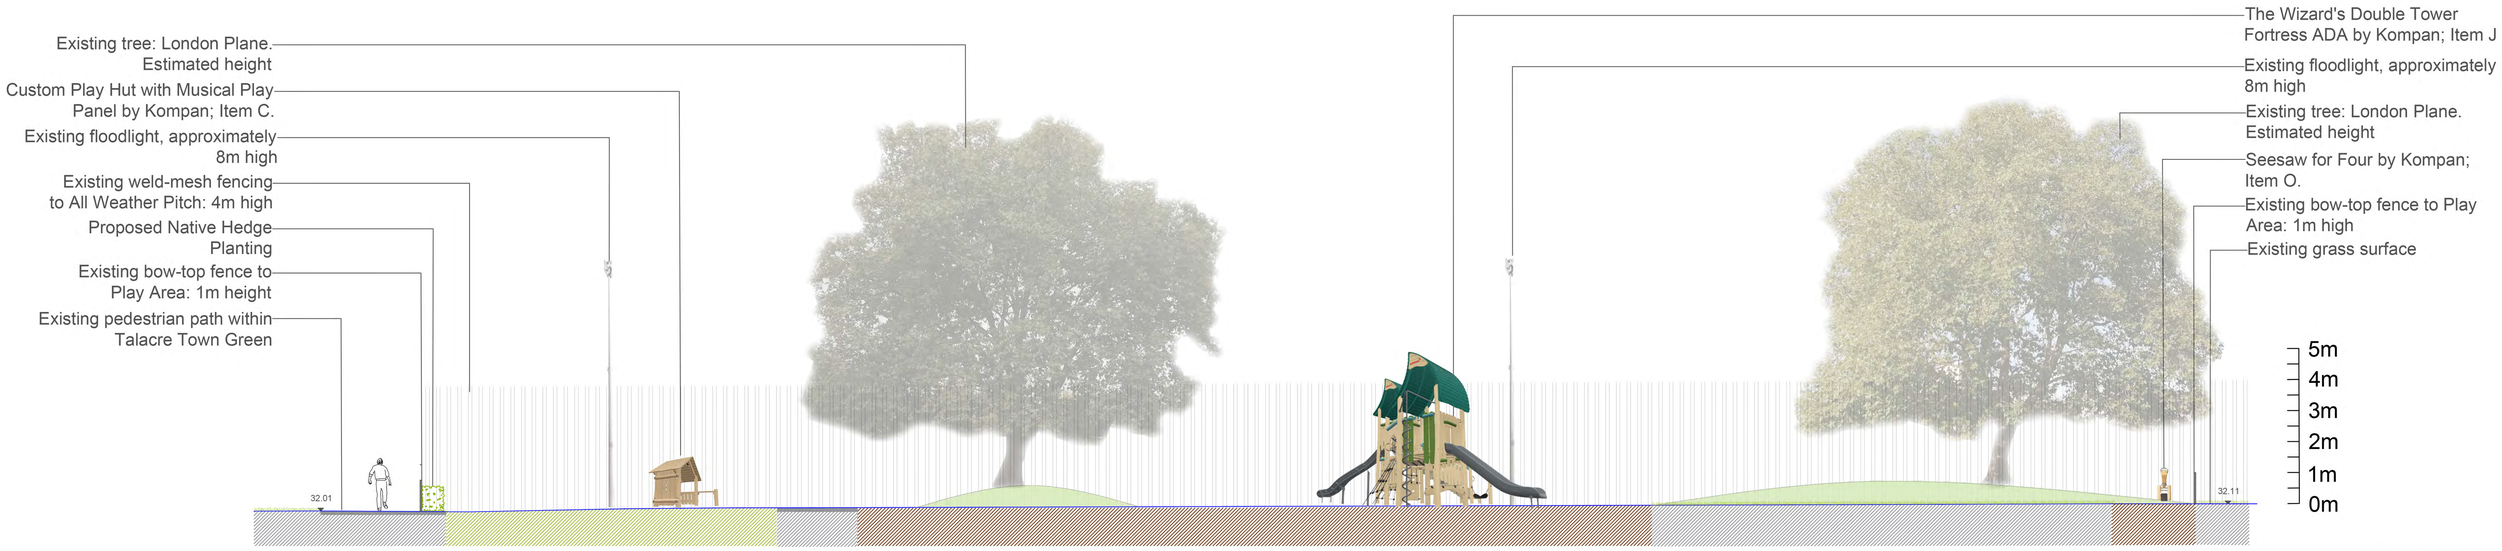

Site Elevation A-AA
1:100@A1

Site Elevation B-BB
1:100@A1

0m 5m 10m
SCALE 1:100 at A1

Rev	Description	Drawn	Check	Appr	Date

Groundwork London
12 Baron Street
London N1 9LL
Tel: 020 7239 1280
Fax: 020 7278 1515
www.groundwork.org.uk/london

GROUNDWORK CHANGING PLACES CHANGING LIVES

Project: Talacre Gardens Play Area

Client: LB Camden

Drawing Title: Elevations

Drawn:	Check:	Appr:	Date:	Scale at A1:
LW	PR	NL	25/10/2024	1:100

Status: PLANNNG

Drawing No: CA046-GW-D-L-0201

Revision: P01

© Crown copyright and database rights 2018 Ordnance Survey OS_LICENCE_NO_DOUBLE_CLICK_TO_EDIT