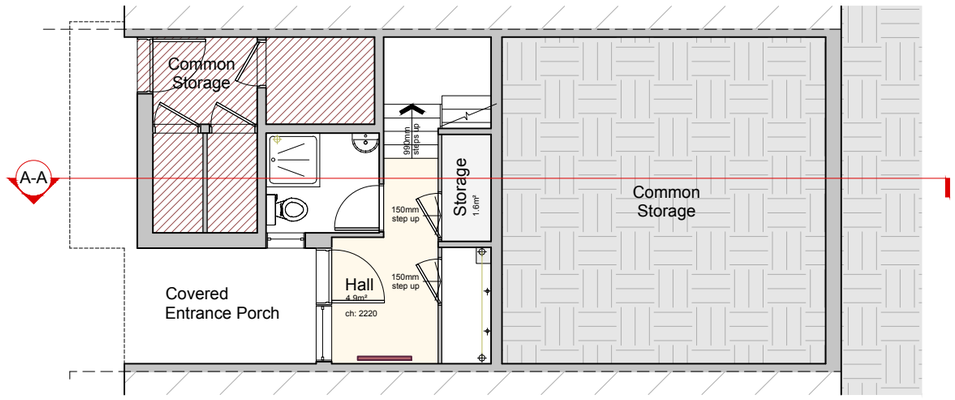

Existing Lower Ground Floor Plan
scale 1:100 @ A3

0 1 2 3 4 5 M

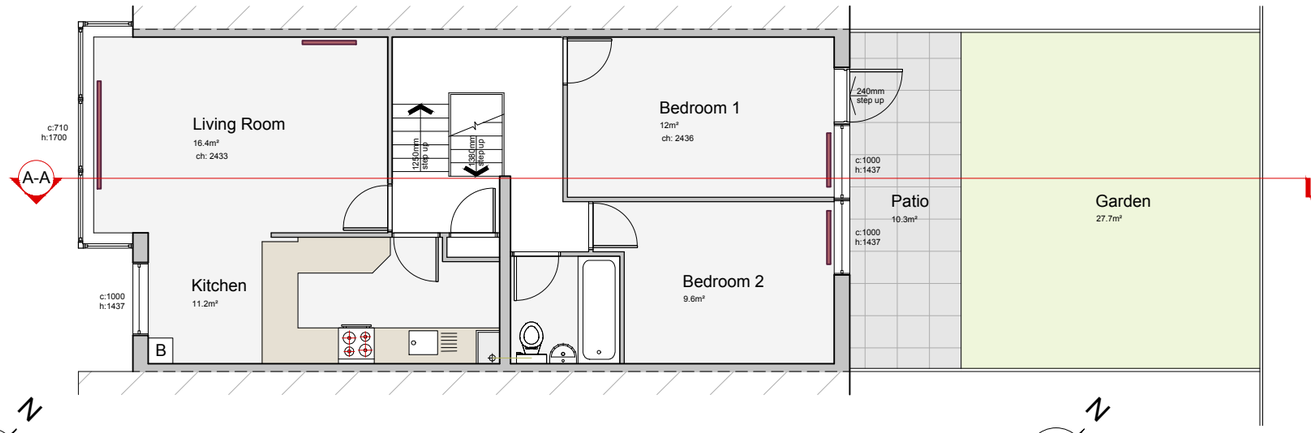

Existing Upper Ground Floor Plan
scale 1:100 @ A3

0 1 2 3 4 5 M

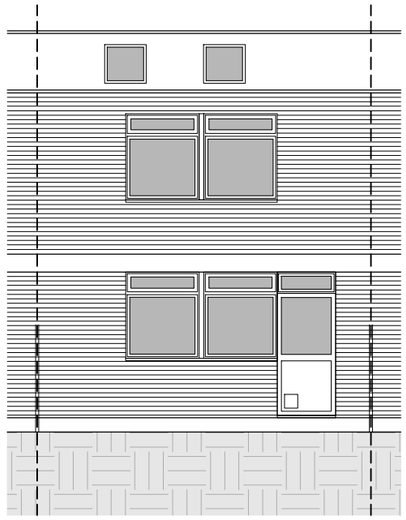

Existing Rear Elevation
scale 1:100 @ A3

0 1 2 3 4 5 M

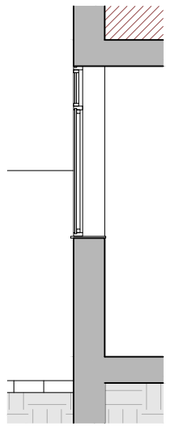

Existing Section
(Through uPVC window)
scale 1:50 @ A3

0 500 1000 1500 mm

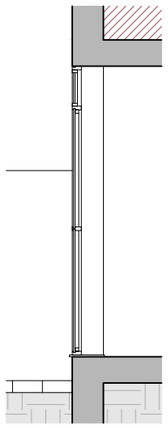

Existing Section
(Through uPVC window)
scale 1:50 @ A3

0 500 1000 1500 mm

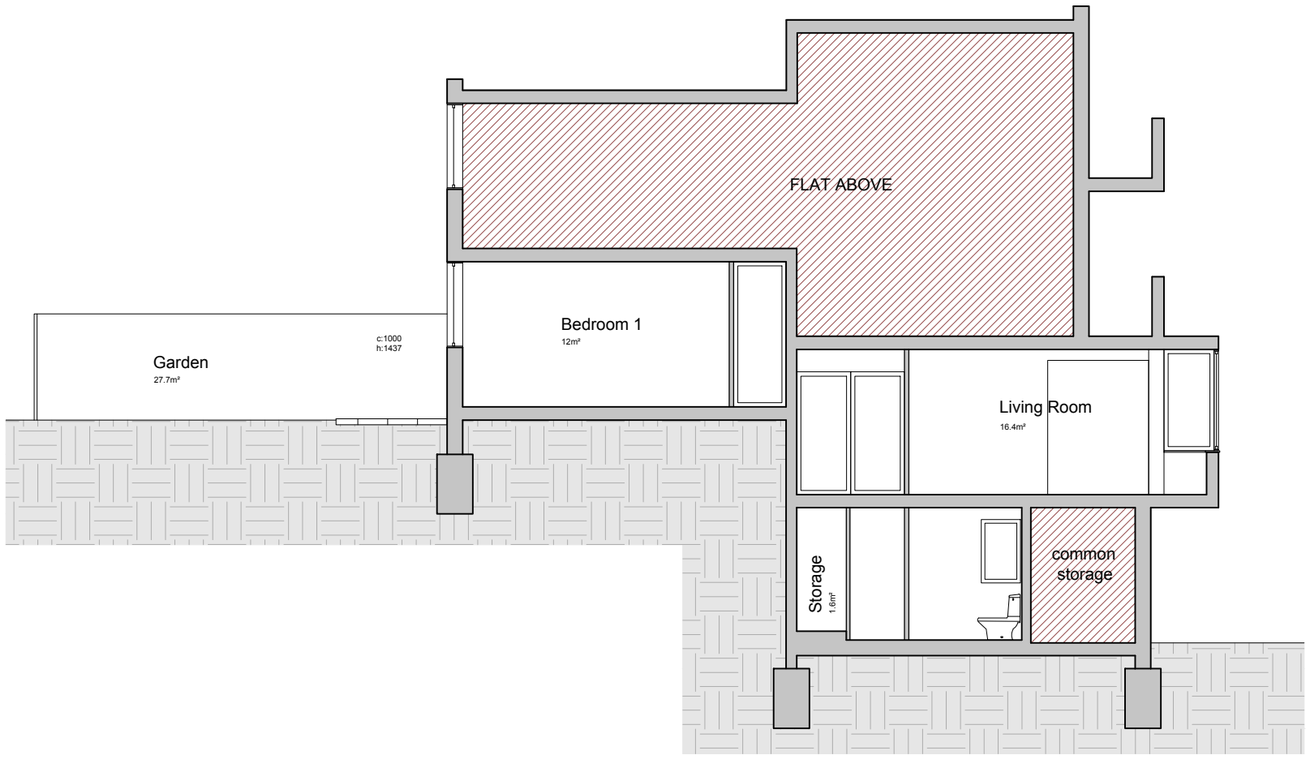

Existing Section A-A
scale 1:100 @ A3

0 1 2 3 4 5 M

PROJECT: 44 Broxwood Way Maisonette, Primose Hill, NW8 7QJ	DRAWING TITLE: Existing Plans, Elevation and Section A-A	DRAWING NO.: 426/24-PL-02			
REV. / REVISION DETAILS	SCALE: A1: 1/50 I A3: 1/100	PJ CODE	DRAWN	CHECKED	APPROVED